
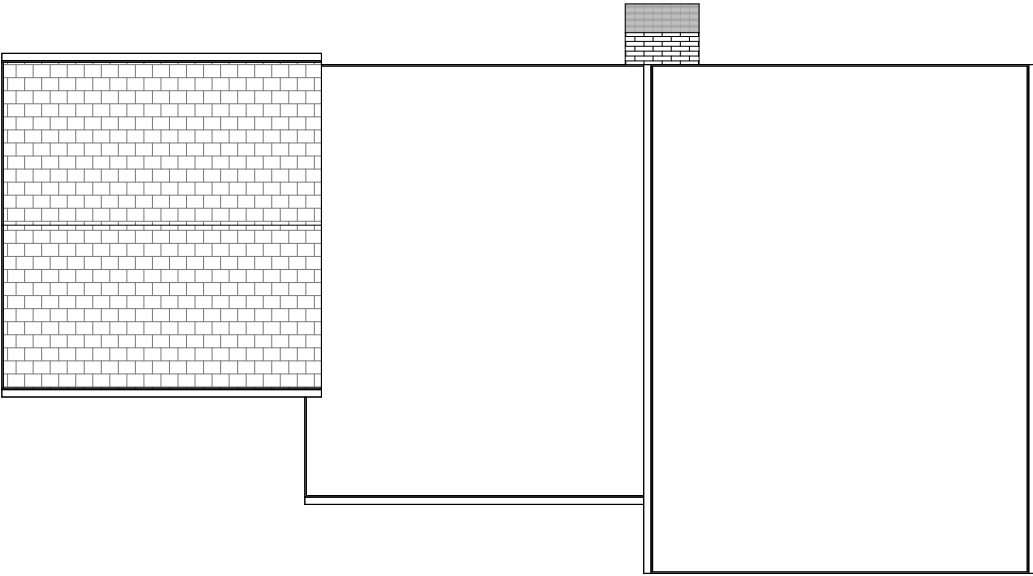


GRAPHIC SCALE: 1:100

NOTES: rjha is a Limited Liability Company registered in England and Wales (8017333). This drawing is to be read in conjunction with other drawings and specifications produced by rjha and other consultants and supplier information. All dimensions are in millimeters unless otherwise stated. All information subject to detail site survey. This drawing is copyright © 2026 of rjha Ltd. It must not be copied or reproduced without the express approval of the owner.
ONLY SCALE FROM DRAWINGS FOR PLANNING PURPOSES ONLY. OTHERWISE DO NOT SCALE FROM THE DRAWINGS

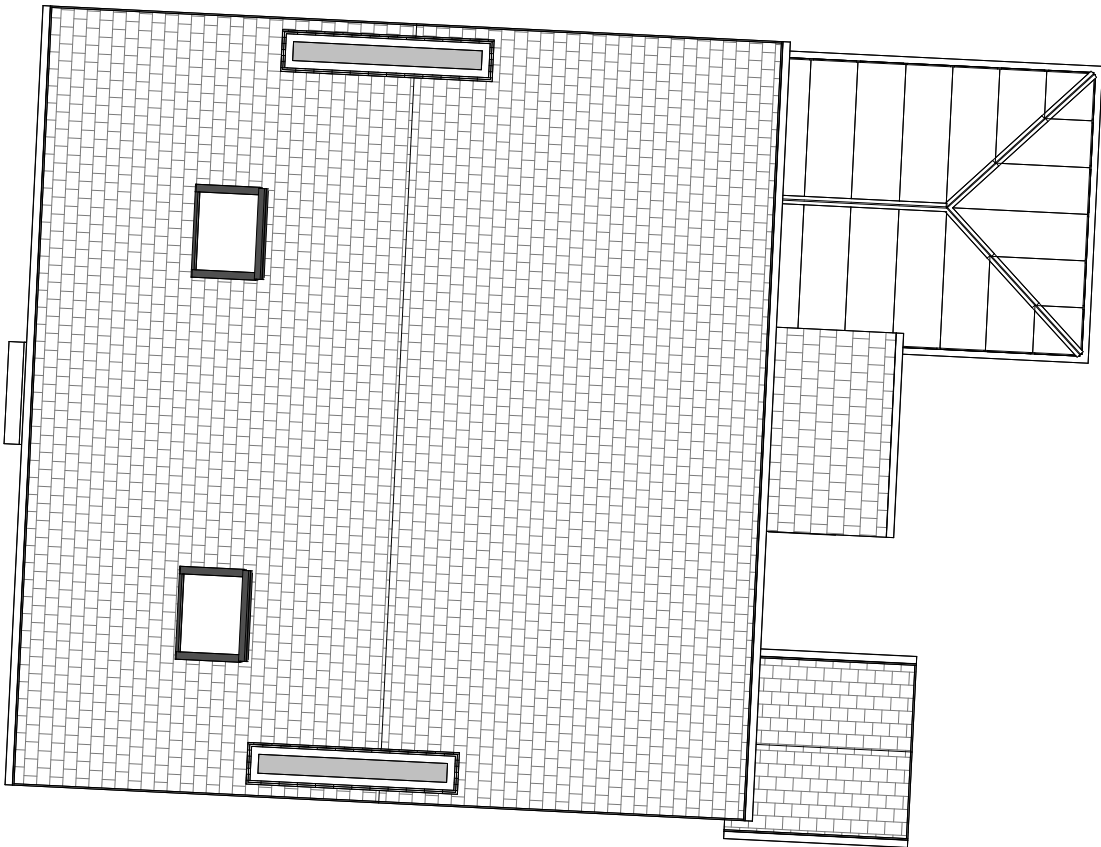

Rev:	Description	By:	Date
------	-------------	-----	------

FERN LODGE, RH20 1BL
BRUCE HUTT

EXISTING ROOF PLAN
1 : 100 @ A3

395
JOB NUMBER:
DATE:
1/4/2026

GA1002
DRAWING NO:
DRAWN BY:
BC

REVISION:

rjha	6a Station Parade
	London Road
	Sunningdale
	SL5 0EP

t: 01344 374469
e: email@rjha.co.uk
w: www.rjha.co.uk