



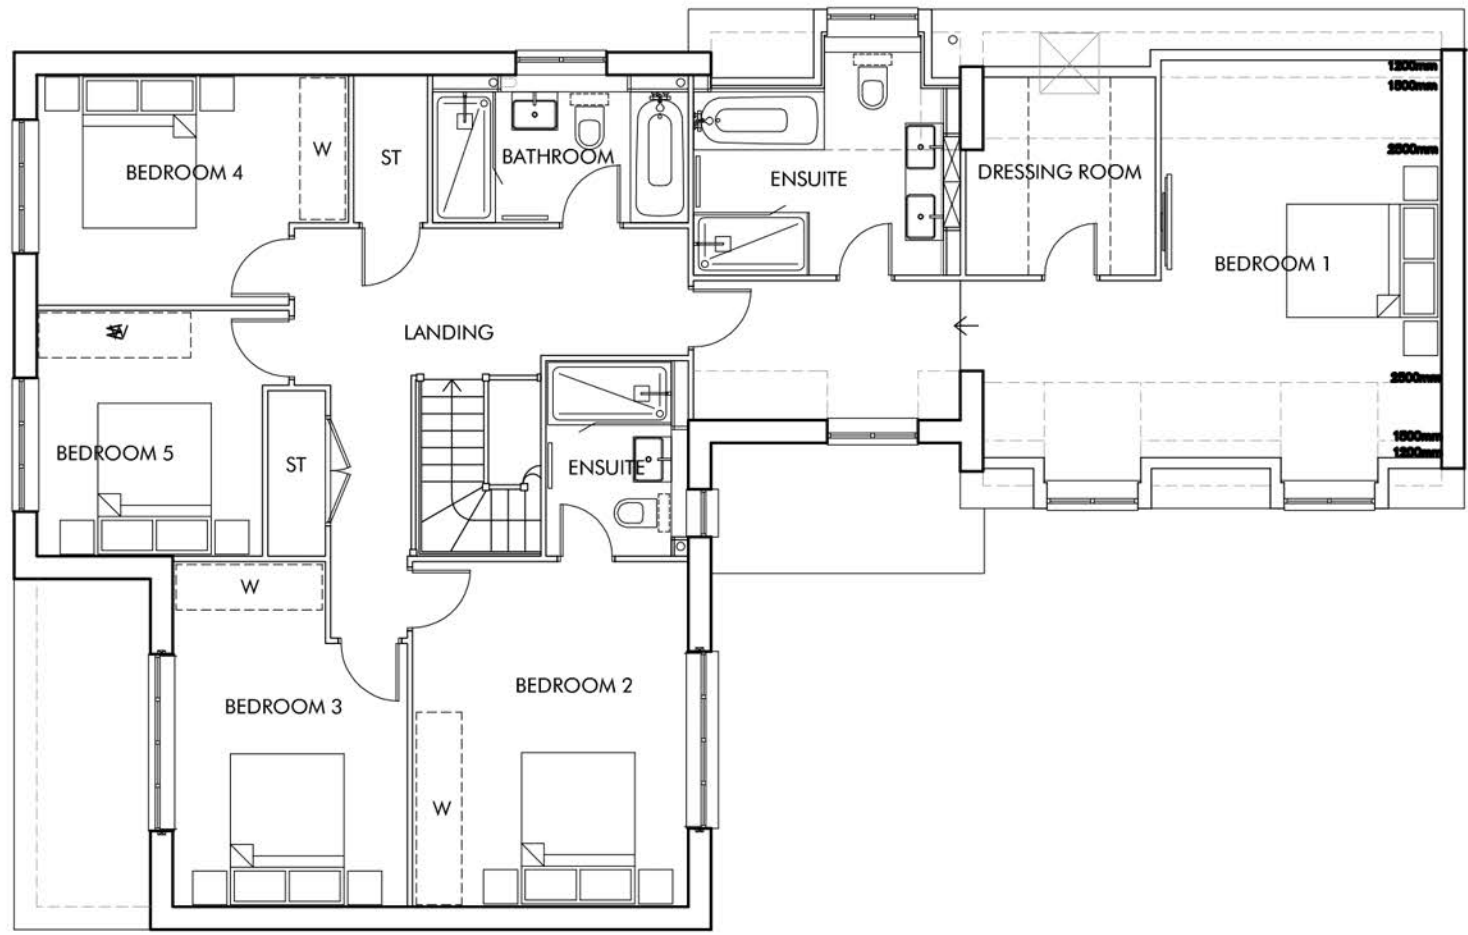

FIRST FLOOR PLAN

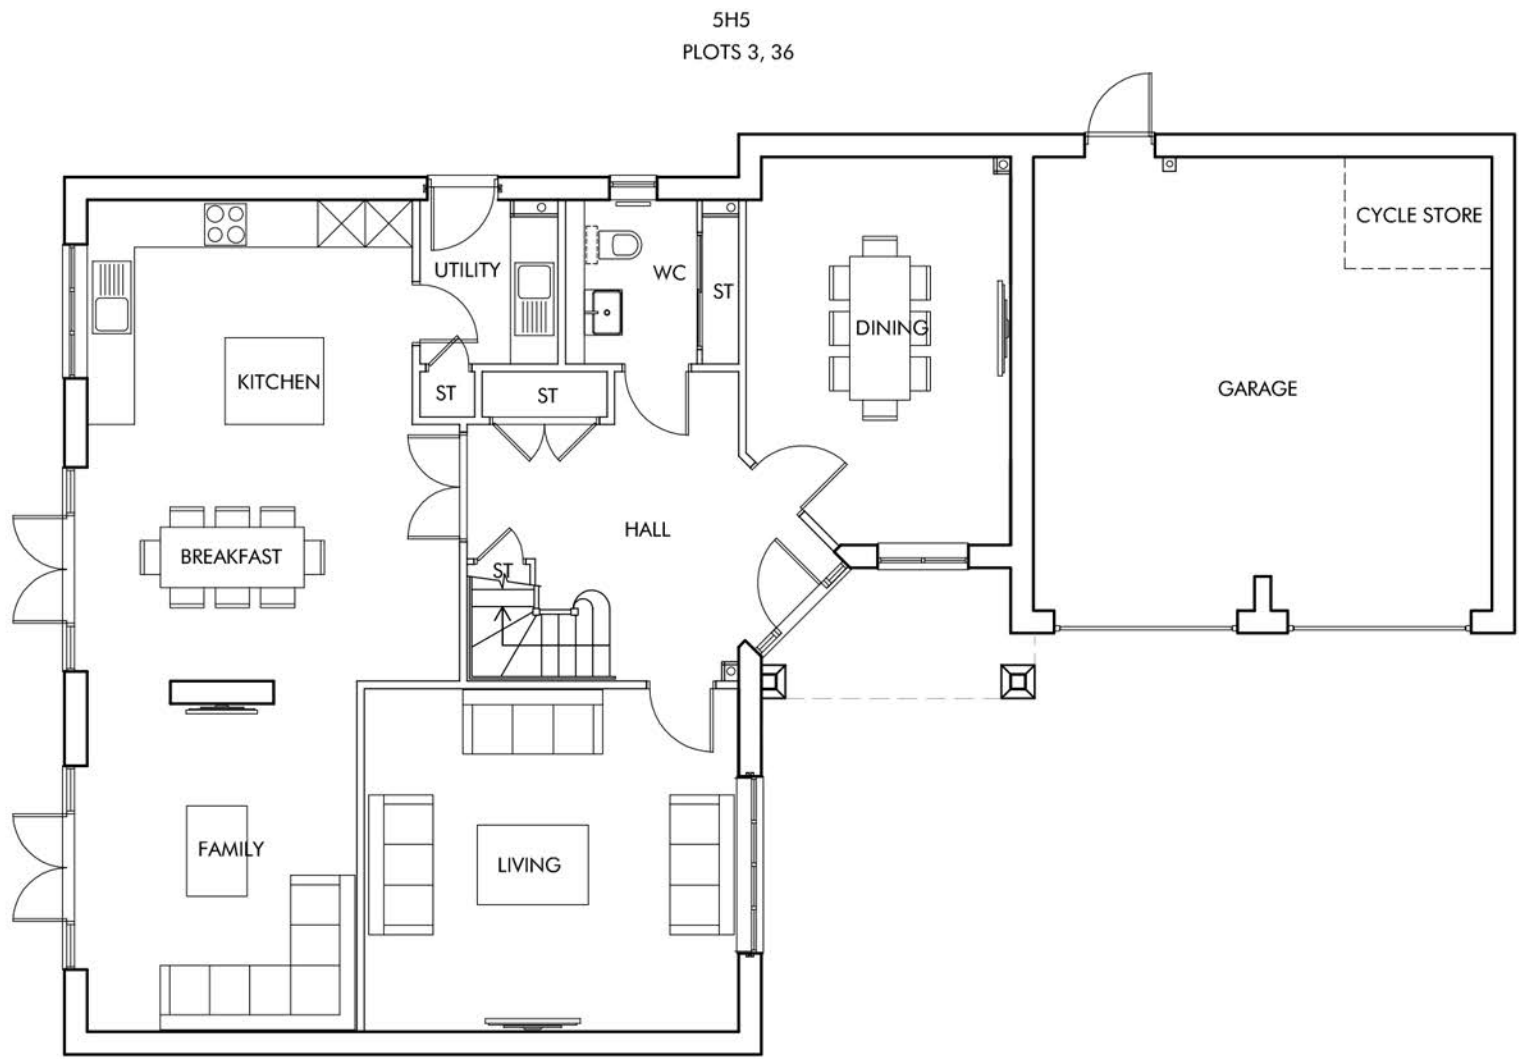

GROUND FLOOR PLAN




REAR ELEVATION D



REAR ELEVATION C



SIDE ELEVATION B

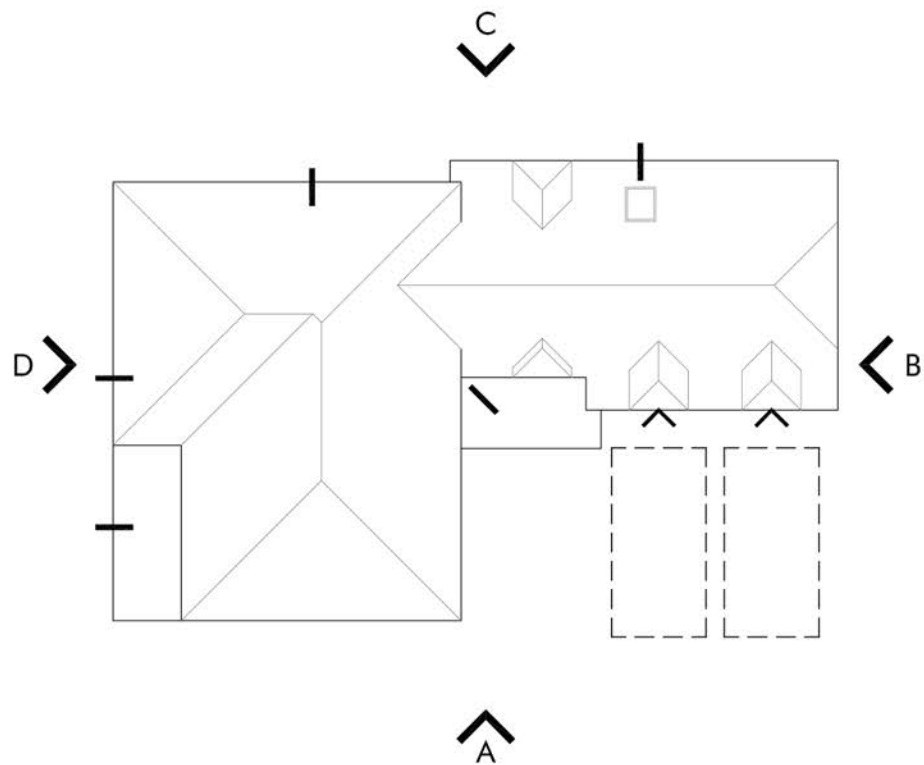

ROOF PLAN 1:200



KEY PLAN 1:2000

Berkeley
Designed for life

Omega Architects
Unit 6, AC Court, High Street, Thames Ditton, Surrey, KT7 0SR
T: 01372 470 313 W: www.omega-architects.co.uk

Client: BERKELEY HOMES				
Project: SOUTHWATER, PHASE 5				
Drawing Title: TYPE 5H5 - Plots 3, 36 Plans & Elevations				
Scale: 1:100 @ A1 (except where stated)	Revision: A	Drawn: GG	Check: TJ	Date: 12.11.19
Project No: 2772	Class: C	Dwg No: 3010	Status: PL	Rev: A

DESIGNED BY: OMEGA ARCHITECTS. DRAWN BY: OMEGA ARCHITECTS. CHECKED BY: OMEGA ARCHITECTS. APPROVED BY: OMEGA ARCHITECTS. PROJECT NO: 2772. CLASS: C. DWG NO: 3010. STATUS: PL. REV: A. DATE: 12.11.19. SCALE: 1:100 @ A1 (EXCEPT WHERE STATED). COPYRIGHT © 2019 OMEGA ARCHITECTS. ALL RIGHTS RESERVED.