

Notes


Do not scale from this drawing except for planning purposes. All dimensions must be checked on site before any work begins.

All goods, materials, and workmanship must comply with current Building Regulations, British Standards, and relevant Codes of Practice.

© Ecotecture Ecological Design Limited.

All rights reserved. This drawing and its design are the property of Ecotecture Ecological Design Limited and may not be reproduced, copied, or used for any purpose other than that for which they were issued, without prior written consent.

Drawing to be printed A1

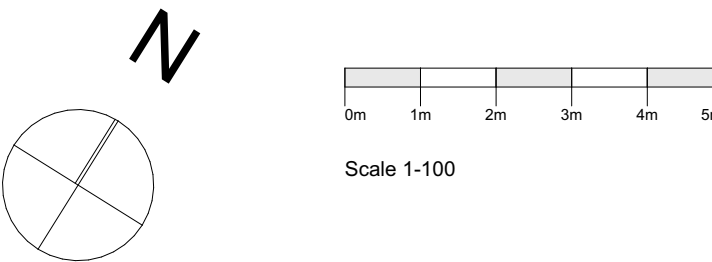

FD30S MIN FIRE DOOR TO BE SELF-CLOSING WITH INTUMESCENT STRIP AND COLD SMOKE SEAL

FINAL EXIT DOOR

30 MINUTE FIRE RATED GLAZED SCREENS

EMERGENCY LIGHTING

SMOKE ALARM

HEAT DETECTOR

DETECTION SYSTEM TO MEET BS 5839 GRADE A LD2, AS DEFINED BY LACORS

APPROX. LOCATION OF EXISTING TEMPORARY WALL SEPARATING HALL AND KITCHEN

30 MINUTES FIRE RESISTANT WALL CONSTRUCTION

30 MINUTES FIRE RESISTANT CEILING CONSTRUCTION TO ESCAPE ROUTES AND BETWEEN FLOORS

POLYSTYRENE CEILING TO EITHER BE REMOVED OR TREATED WITH FIRE RETARDANT. 30 MINUTES FIRE RESISTANT CEILING CONSTRUCTION BETWEEN FLOORS.

RevID	Transmitted By	Transmitted Date	Layout Comment

ecotecture^o

ECOLOGICAL ARCHITECTURE

01444 416745 info@ecotecture.co.uk
www.ecotecture.co.uk


31 Sussex Road Haywards Heath
West Sussex RH16 4DZ
Client: Ashton Nursing Homes Ltd

Address: Ashtonleigh Nursing Home
Horsham
West Sussex
RH12 2ED

Description: Fire Strategy - Basement and Ground Floor Plans

Scale: 1:100 Date: July 2026
Drawn: AT Checked: BI

Drawing No: 877 /217B

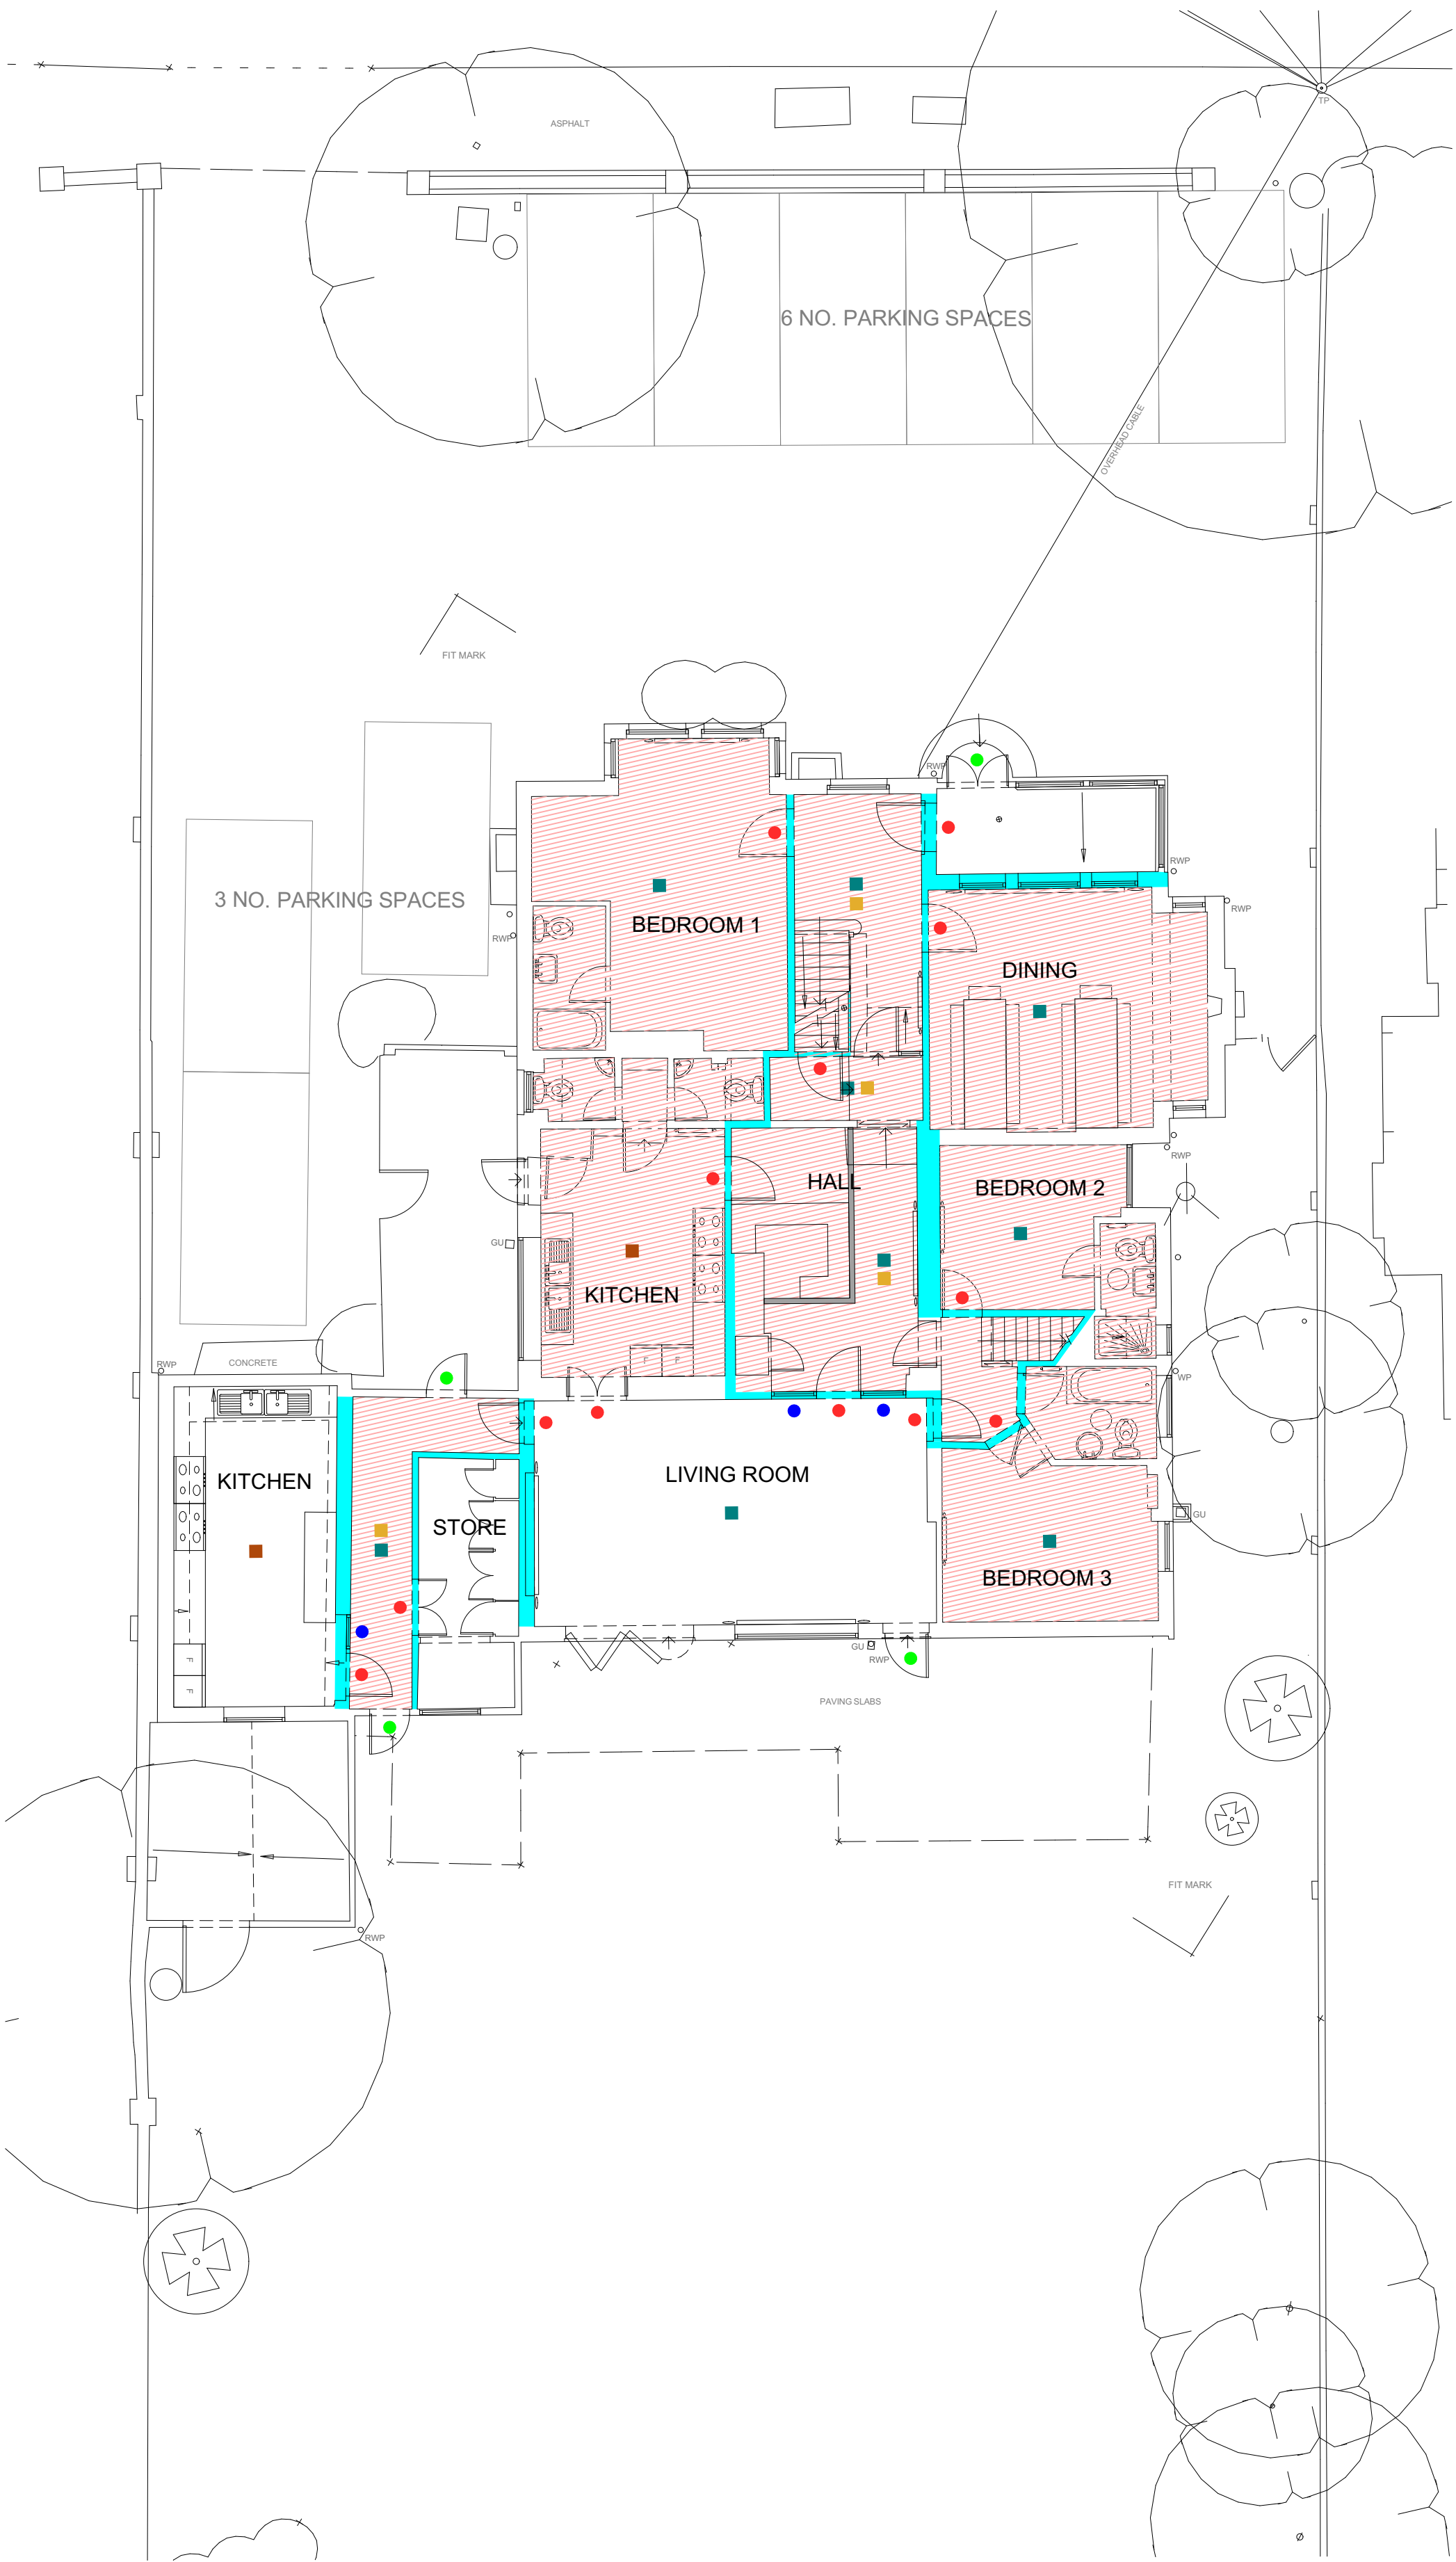

Ground Floor Plan

Basement Plan