

Notes


Do not scale from this drawing except for planning purposes. All dimensions must be checked on site before any work begins.



All goods, materials, and workmanship must comply with current Building Regulations, British Standards, and relevant Codes of Practice.

© Ecotecture Ecological Design Limited.

All rights reserved. This drawing and its design are the property of Ecotecture Ecological Design Limited and may not be reproduced, copied, or used for any purpose other than that for which they were issued, without prior written consent.

Drawing to be printed A1

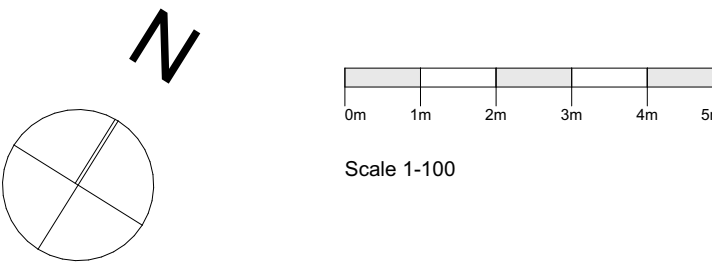

 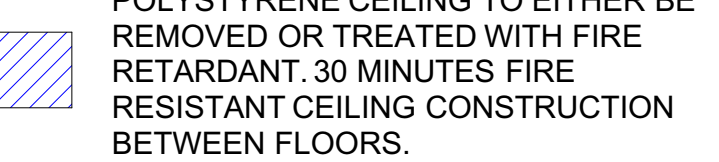-  FD30S MIN FIRE DOOR TO BE SELF-CLOSING WITH INTUMESCENT STRIP AND COLD SMOKE SEAL
-  FINAL EXIT DOOR
-  30 MINUTE FIRE RATED GLAZED SCREENS
-  EMERGENCY LIGHTING
-  SMOKE ALARM
-  HEAT DETECTOR
-  DETECTION SYSTEM TO MEET BS 5839 GRADE A LD2, AS DEFINED BY LACORS
-  30 MINUTES FIRE RESISTANT WALL CONSTRUCTION
-  30 MINUTES FIRE RESISTANT CEILING CONSTRUCTION TO ESCAPE ROUTES AND BETWEEN FLOORS
-  POLYSTYRENE CEILING TO EITHER BE REMOVED OR TREATED WITH FIRE RETARDANT. 30 MINUTES FIRE RESISTANT CEILING CONSTRUCTION BETWEEN FLOORS.

RevID	Transmitted By	Trans Initial	Layout Comment

ecotecture

ECOLOGICAL ARCHITECTURE

01444 416745 info@ecotecture.co.uk
www.ecotecture.co.uk


31 Sussex Road Haywards Heath
West Sussex RH16 4DZ
Client: Ashton Nursing Homes Ltd

Address: Ashtonleigh Nursing Home
Horsham
West Sussex
RH12 2ED


Description: Fire Strategy - First Floor, Second Floor and Roof Plans

Scale: 1:100 Date: July 2026
Drawn: AT Checked: BI


Drawing No: 877 /218B

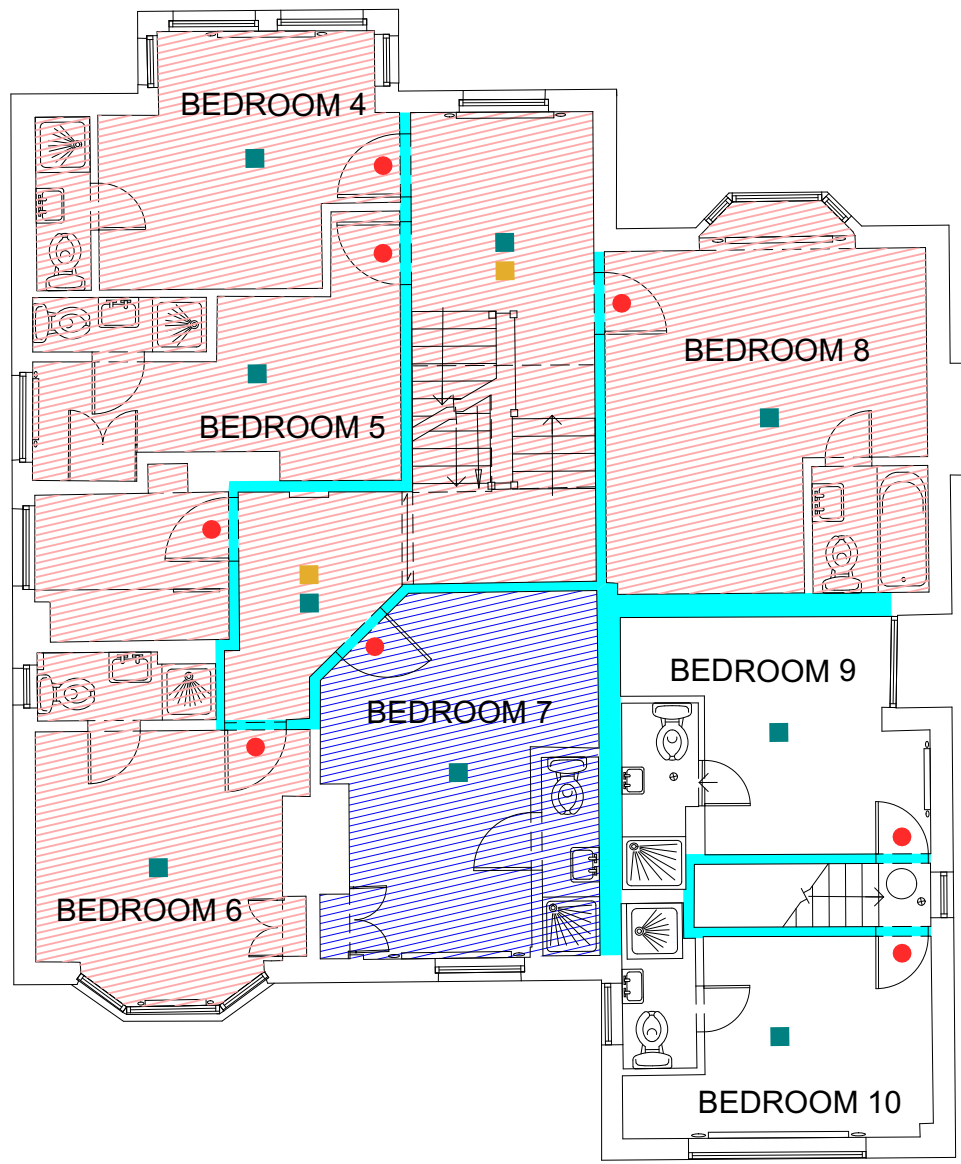

First Floor Plan

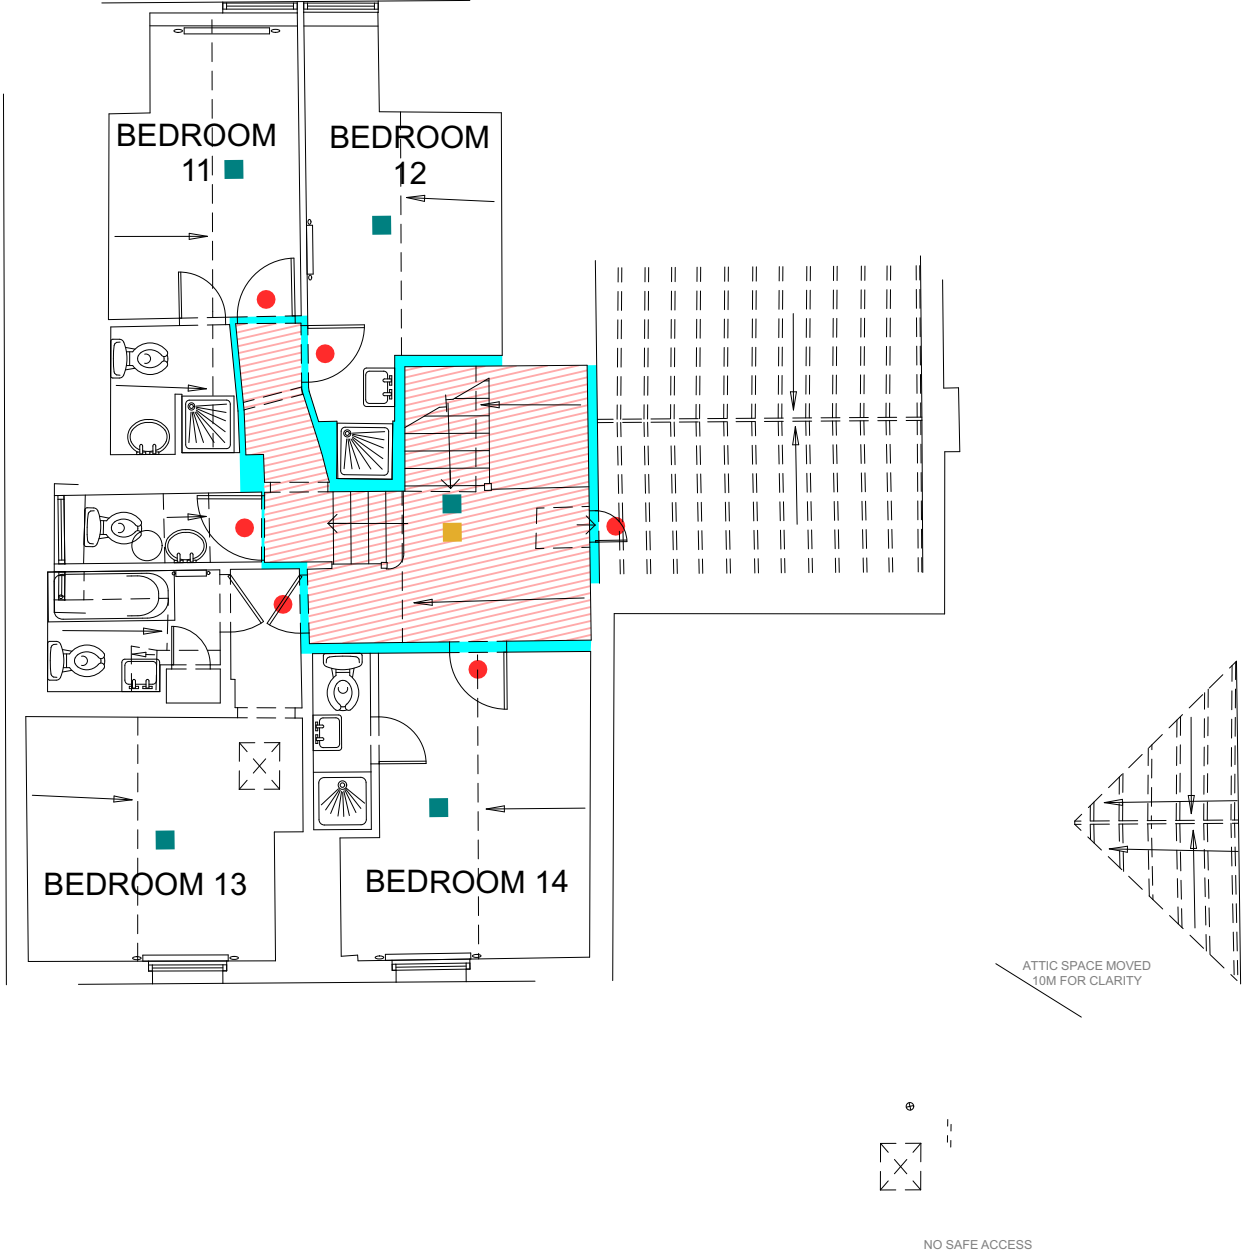

Second Floor Plan

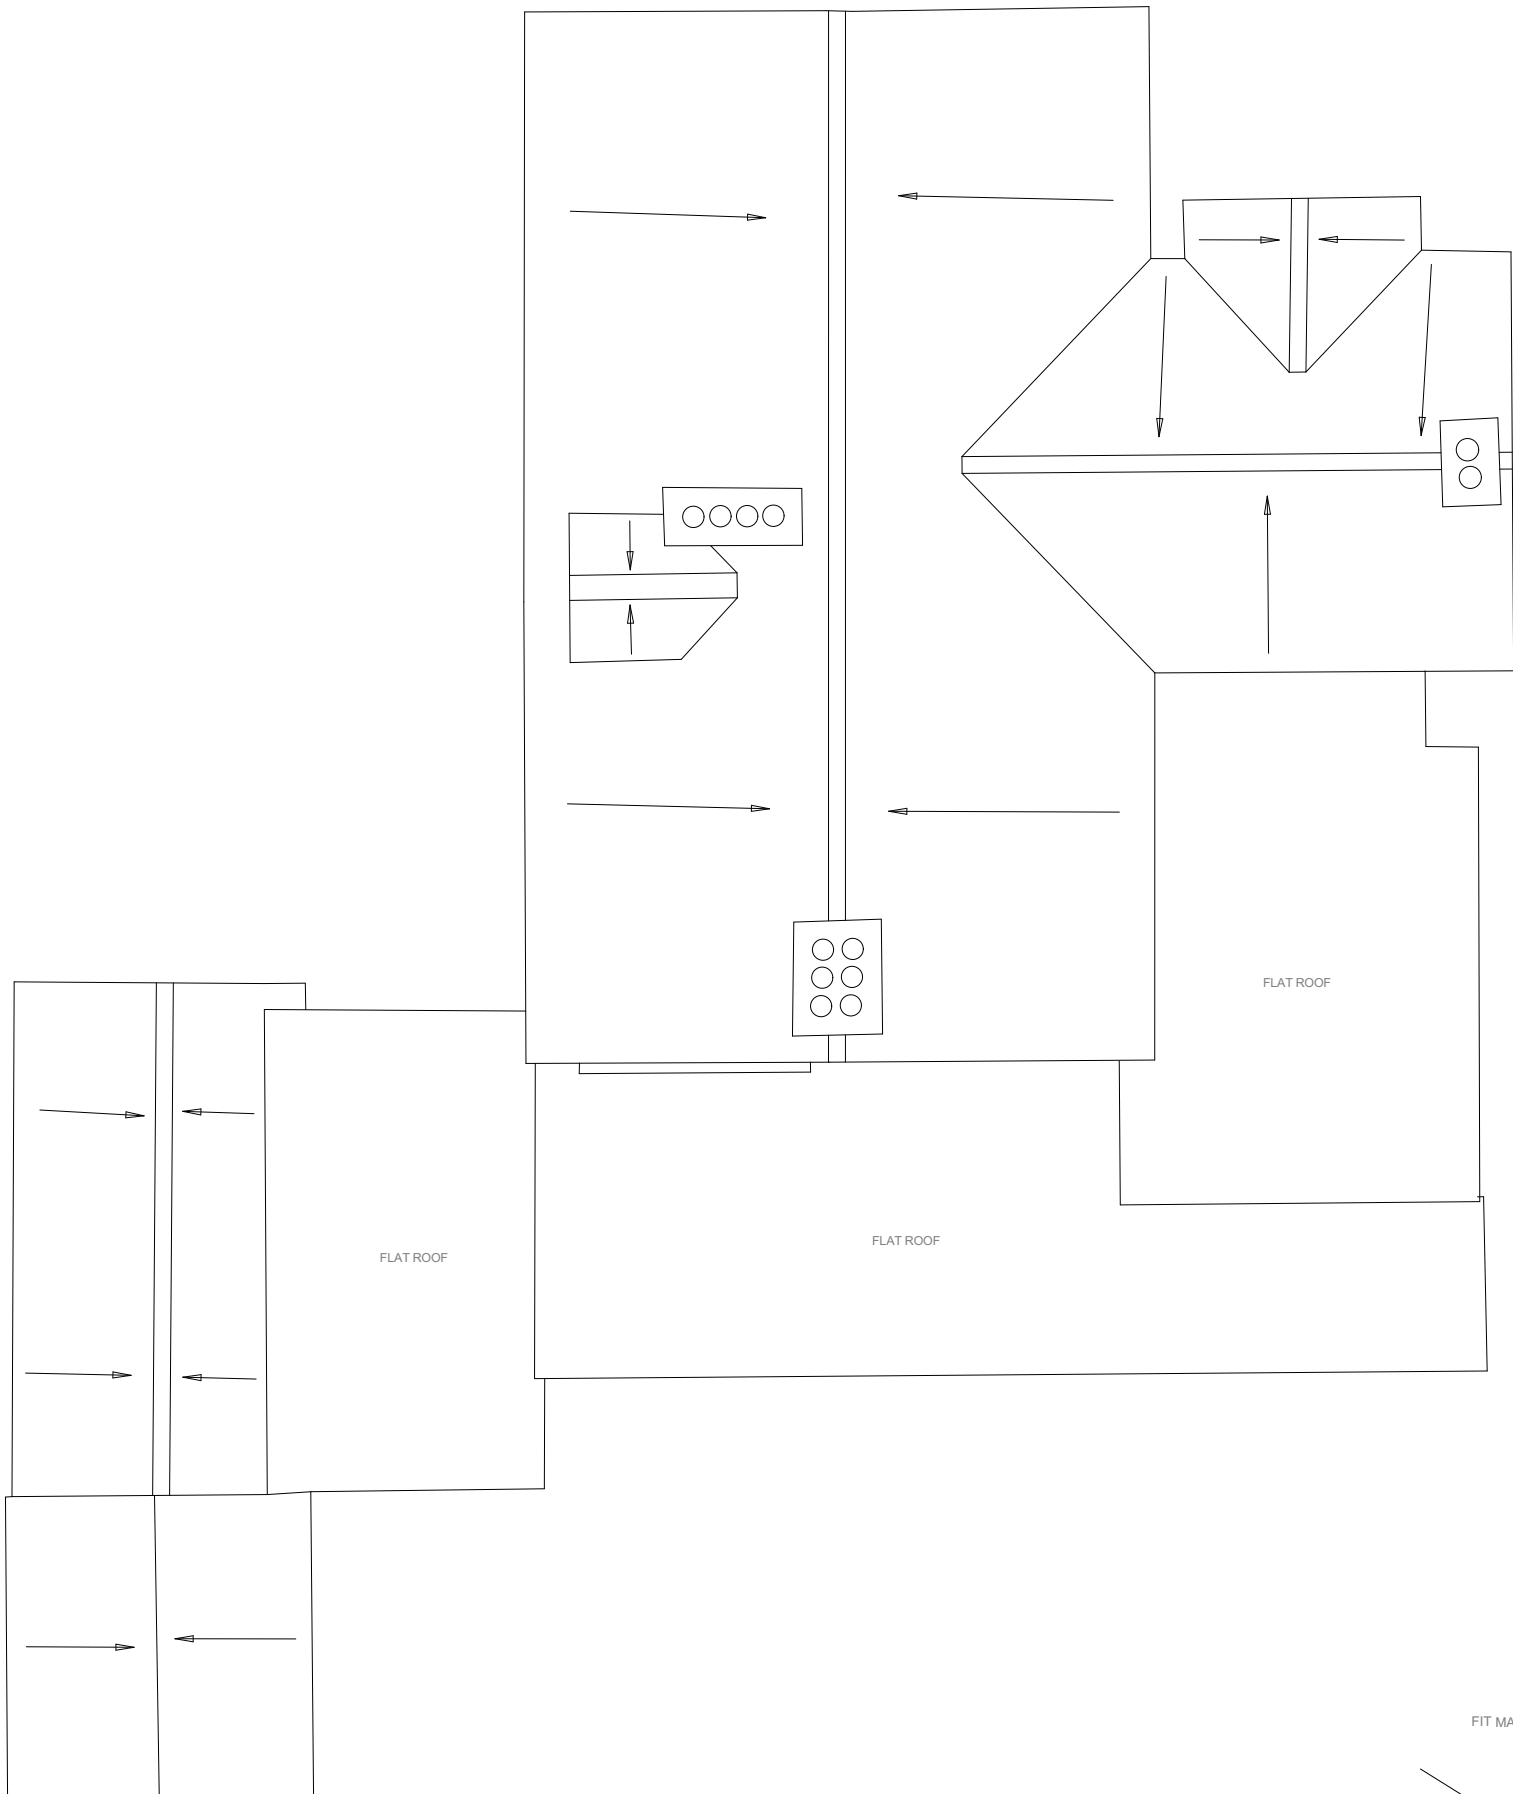

Roof Plan