




CDM 2015 Health & Safety Information

This information relates only to 'Significant Hazards' identified on this drawing and is to be read in conjunction with the Designer's Hazard Register.

SPACE TYPE KEY

- Basic Teaching
- Learning Resource
- Large Spaces & Halls
- Staff & Admin
- Storage
- Circulation
- Toilets & Personal Care
- Kitchen Facilities
- Plant

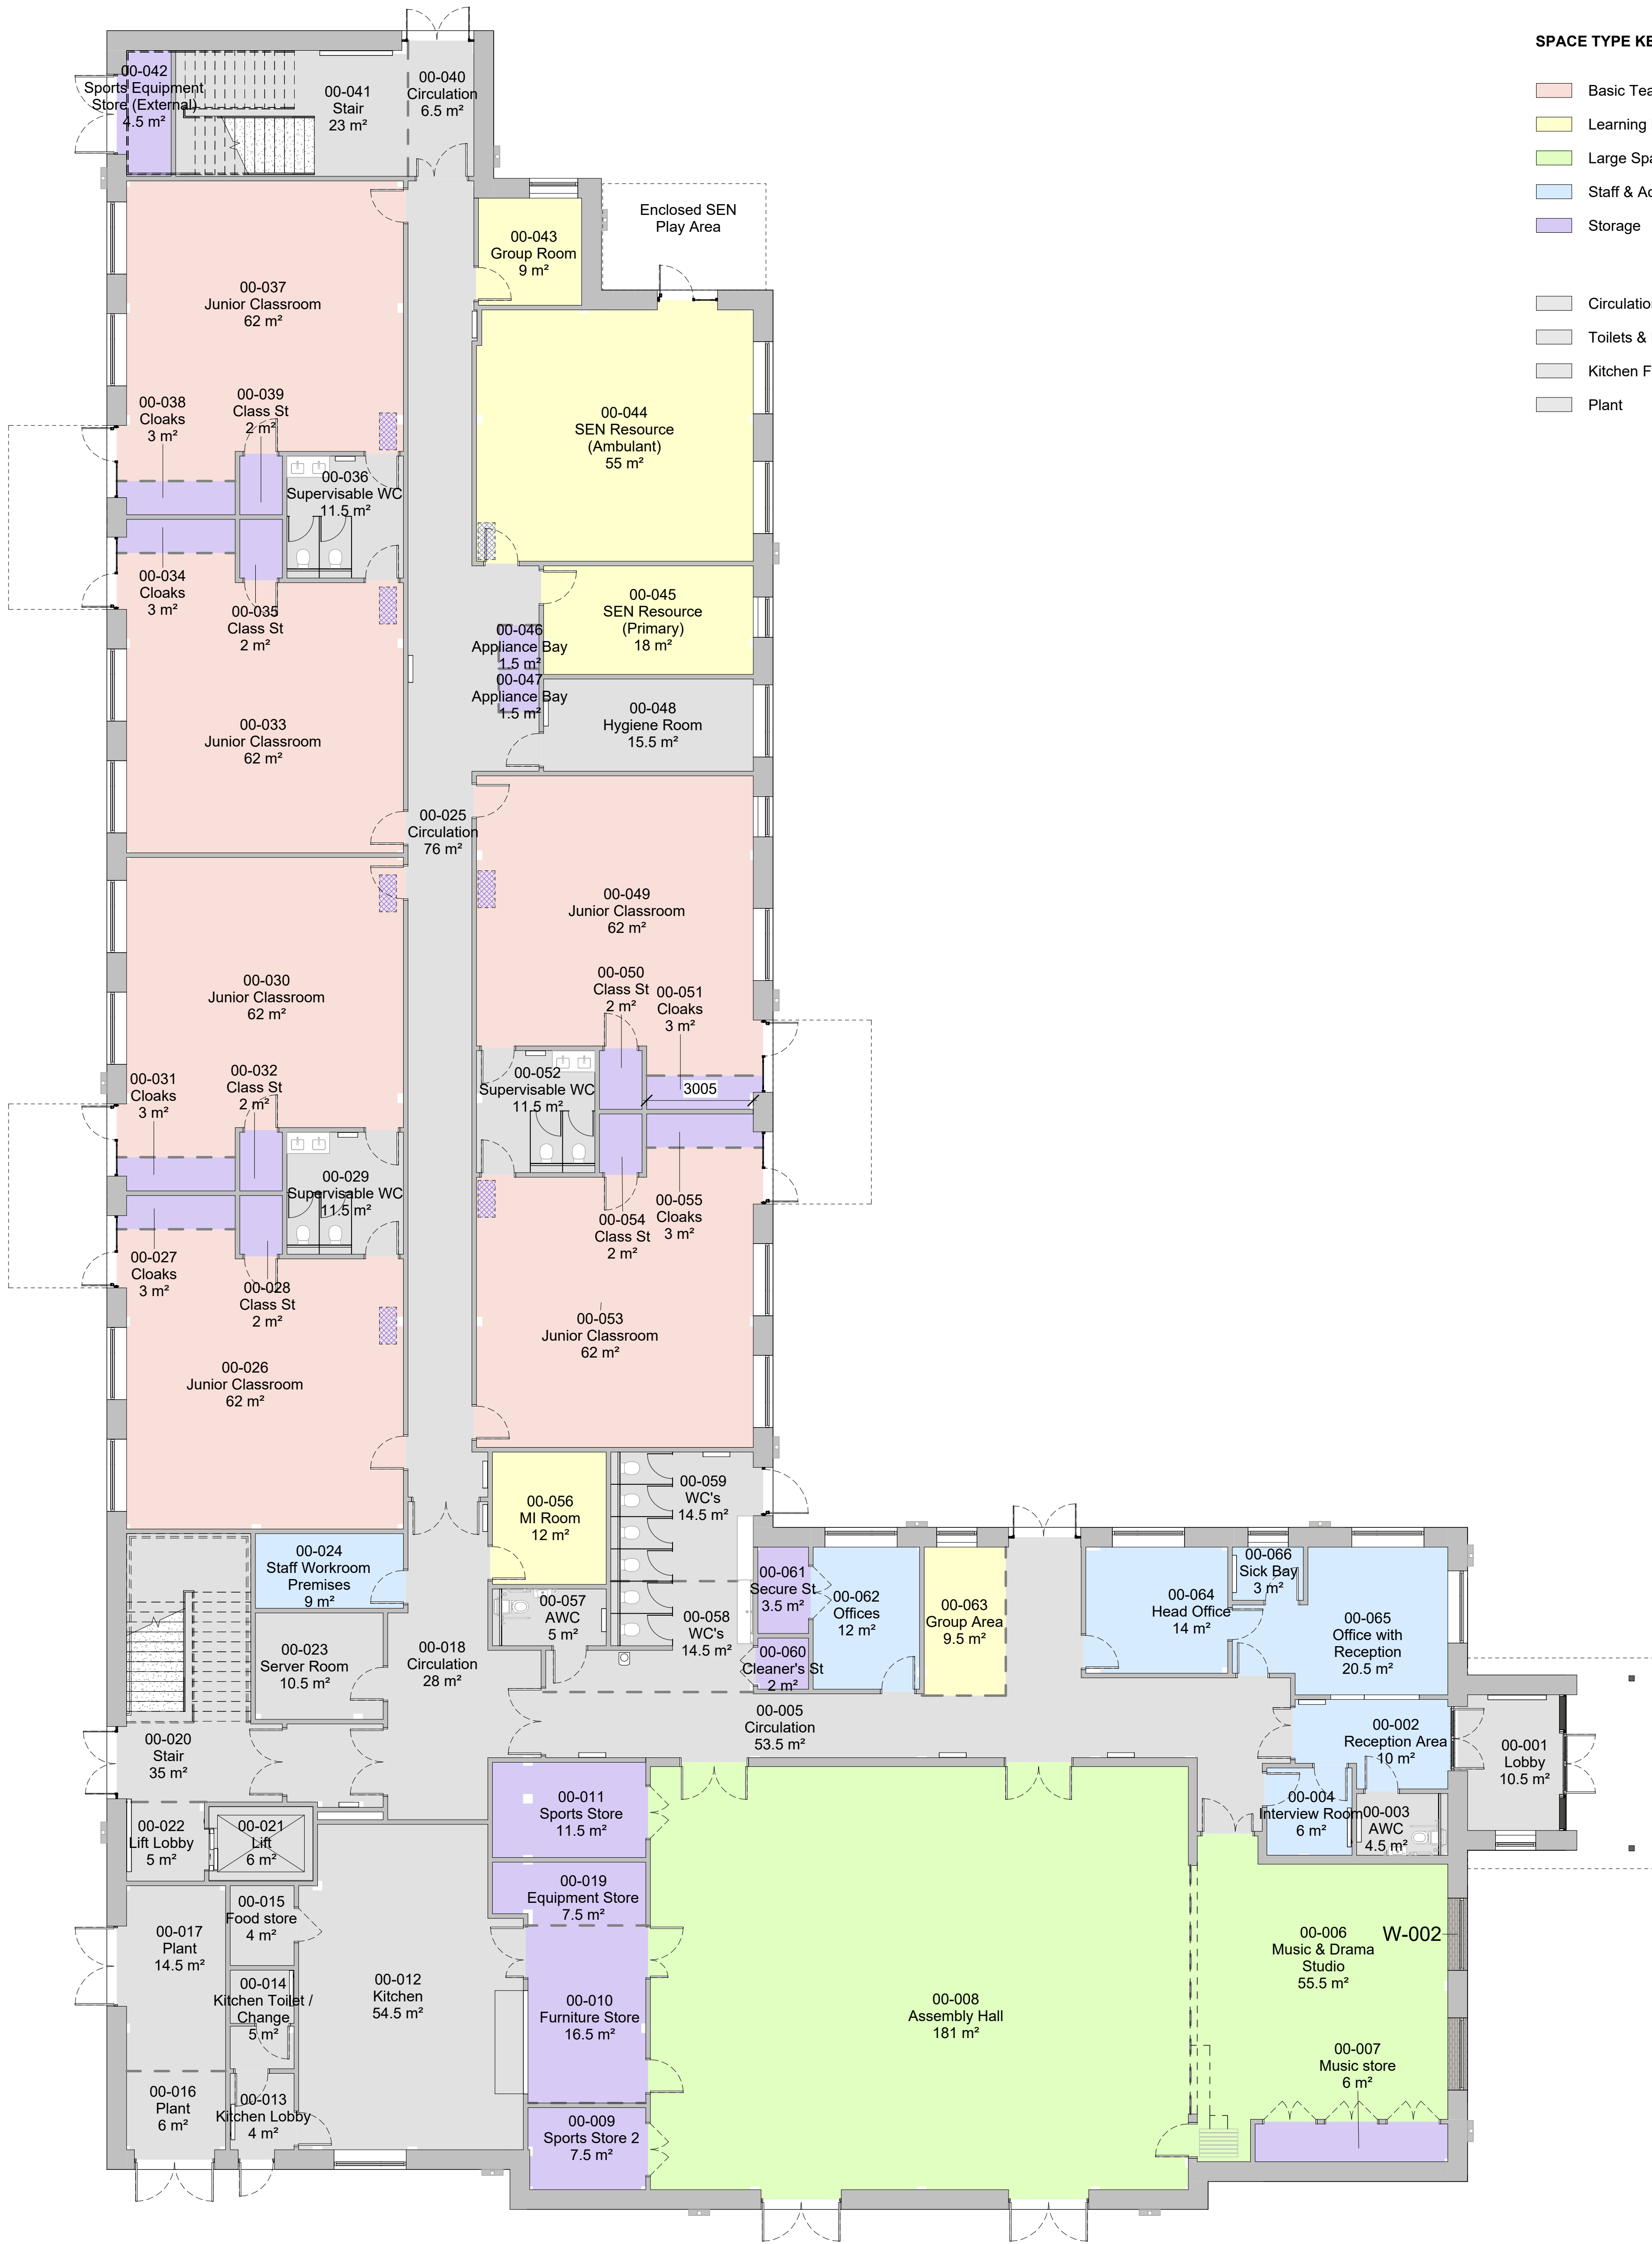

Client Name
Morgan Sindall Group

Job Title
Greenway Junior School

Drawing Title
General Arrangement Floor Plan -
Ground Floor

Drawn
NY

Checked
DM

Date
10/11/2025

Project
SRP1029-ECE-XX-00-D-A-0100_P14

Status
FOR INFORMATION
EXCHANGE 3

Scale
1:100 @ A1 / 1:200 @ A3

P14	18.05.26	Building height reduced and plans updated	NW	DM
P13	14.04.26	IE3 Issue (Revised)	FH	DM
P12	30.03.26	IE3 Issue	NW	DM
P11	30.03.26	Updated to CEM 05 comments	NW	DM
Rev	Date	Revision Details	Dr	Ch



E hello@ecearchitecture.com
W ecearchitecture.com

Creativity. Quality. Commerciality.
Reimagine what's possible.

Revit Plot Date: 29/05/2026 00:24:46