




CDM 2015 Health & Safety Information

This information relates only to 'Significant Hazards' identified on this drawing and is to be read in conjunction with the Designer's Hazard Register.

SPACE TYPE KEY

- Basic Teaching
- Learning Resource
- Large Spaces & Halls
- Staff & Admin
- Storage

- Circulation
- Toilets & Personal Care
- Kitchen Facilities
- Plant

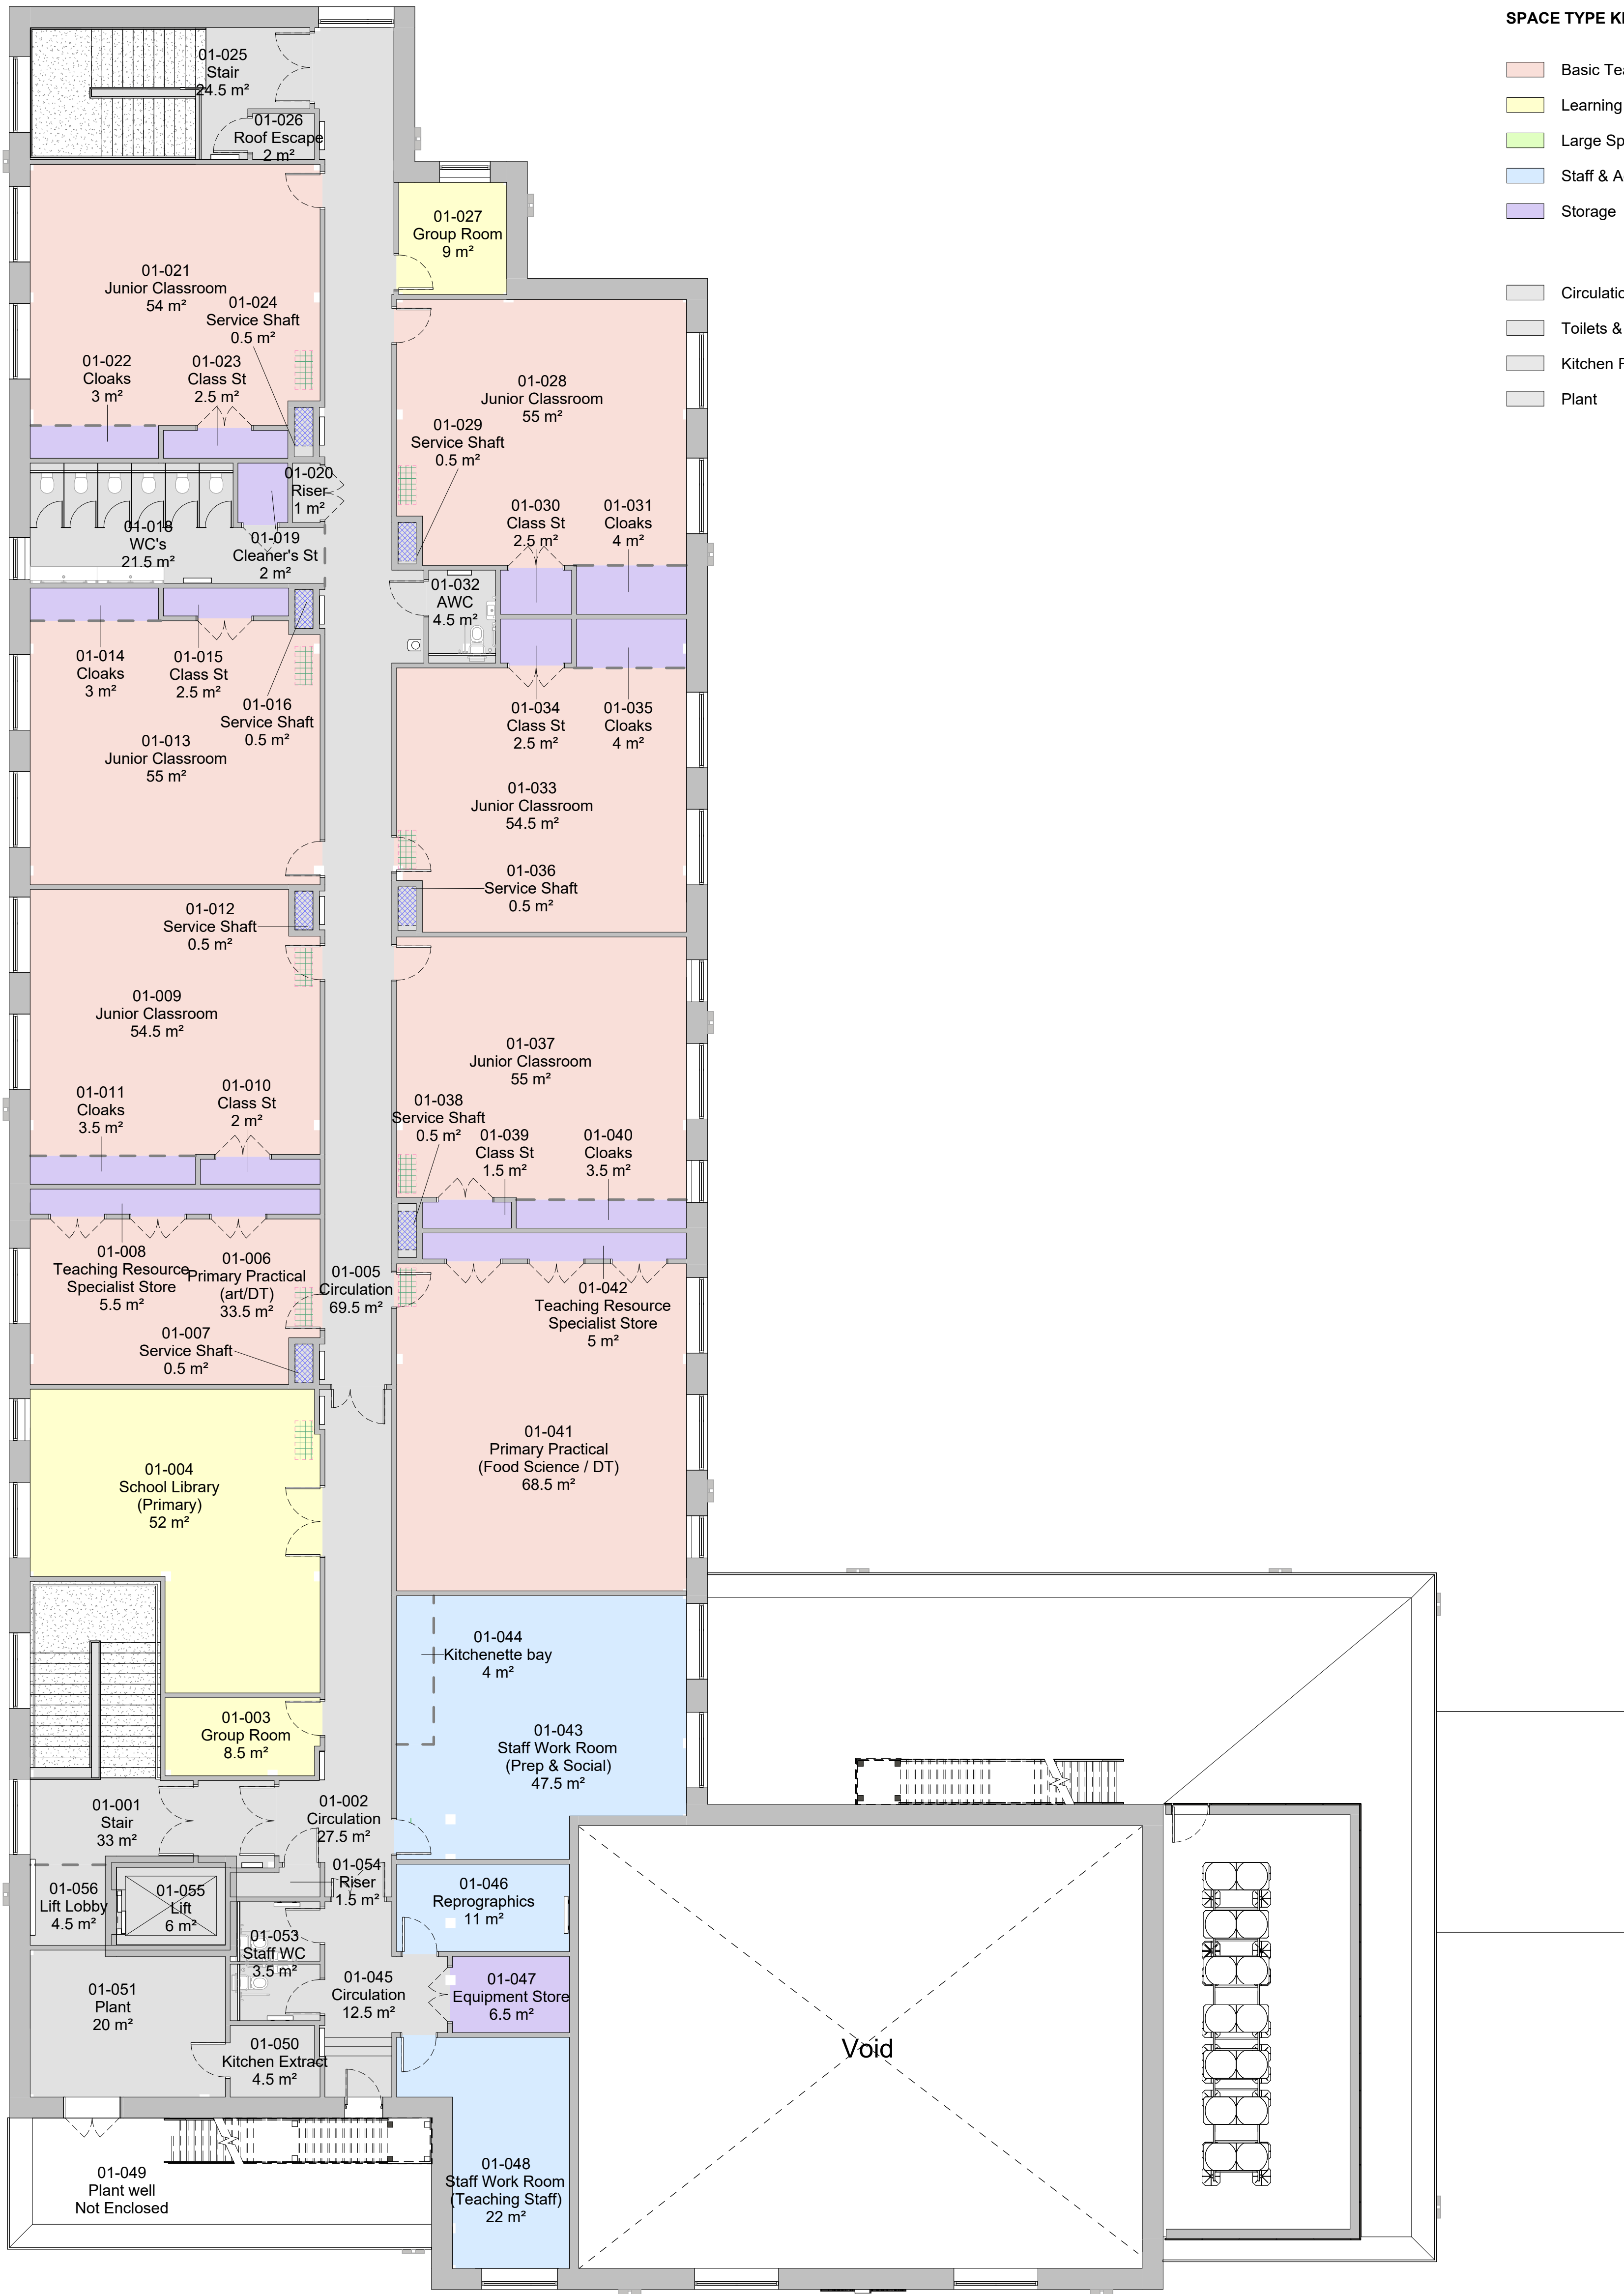

Client Name
Morgan Sindall Group

Job Title
Greenway Junior School

Drawing Title
General Arrangement Floor Plan -
First Floor

Drawn
NY

Checked
DM

Date
10/11/2025

Project
SRP1029-ECE-XX-01-D-A-0101_P11

Status
FOR INFORMATION
EXCHANGE 3

Scale
1:100 @ A1 / 1:200 @ A3

P11	18.05.26	Building height reduced and plans updated	NW	DM
P10	14.04.26	IE3 Issue (Revised)	FH	DM
P09	30.03.26	IE3 Issue	NW	DM
P08	30.03.26	Updated to CEM 05 comments	NW	DM
P07	24.03.26	Updated to CEM 04 comments	NW	DM
Rev	Date	Revision Details	Dr	Ch

ECE
Architecture

E hello@ecearchitecture.com
W ecearchitecture.com

Creativity. Quality. Commerciality.
Reimagine what's possible.

Revit Plot Date: 29/05/2026 00:20:24