


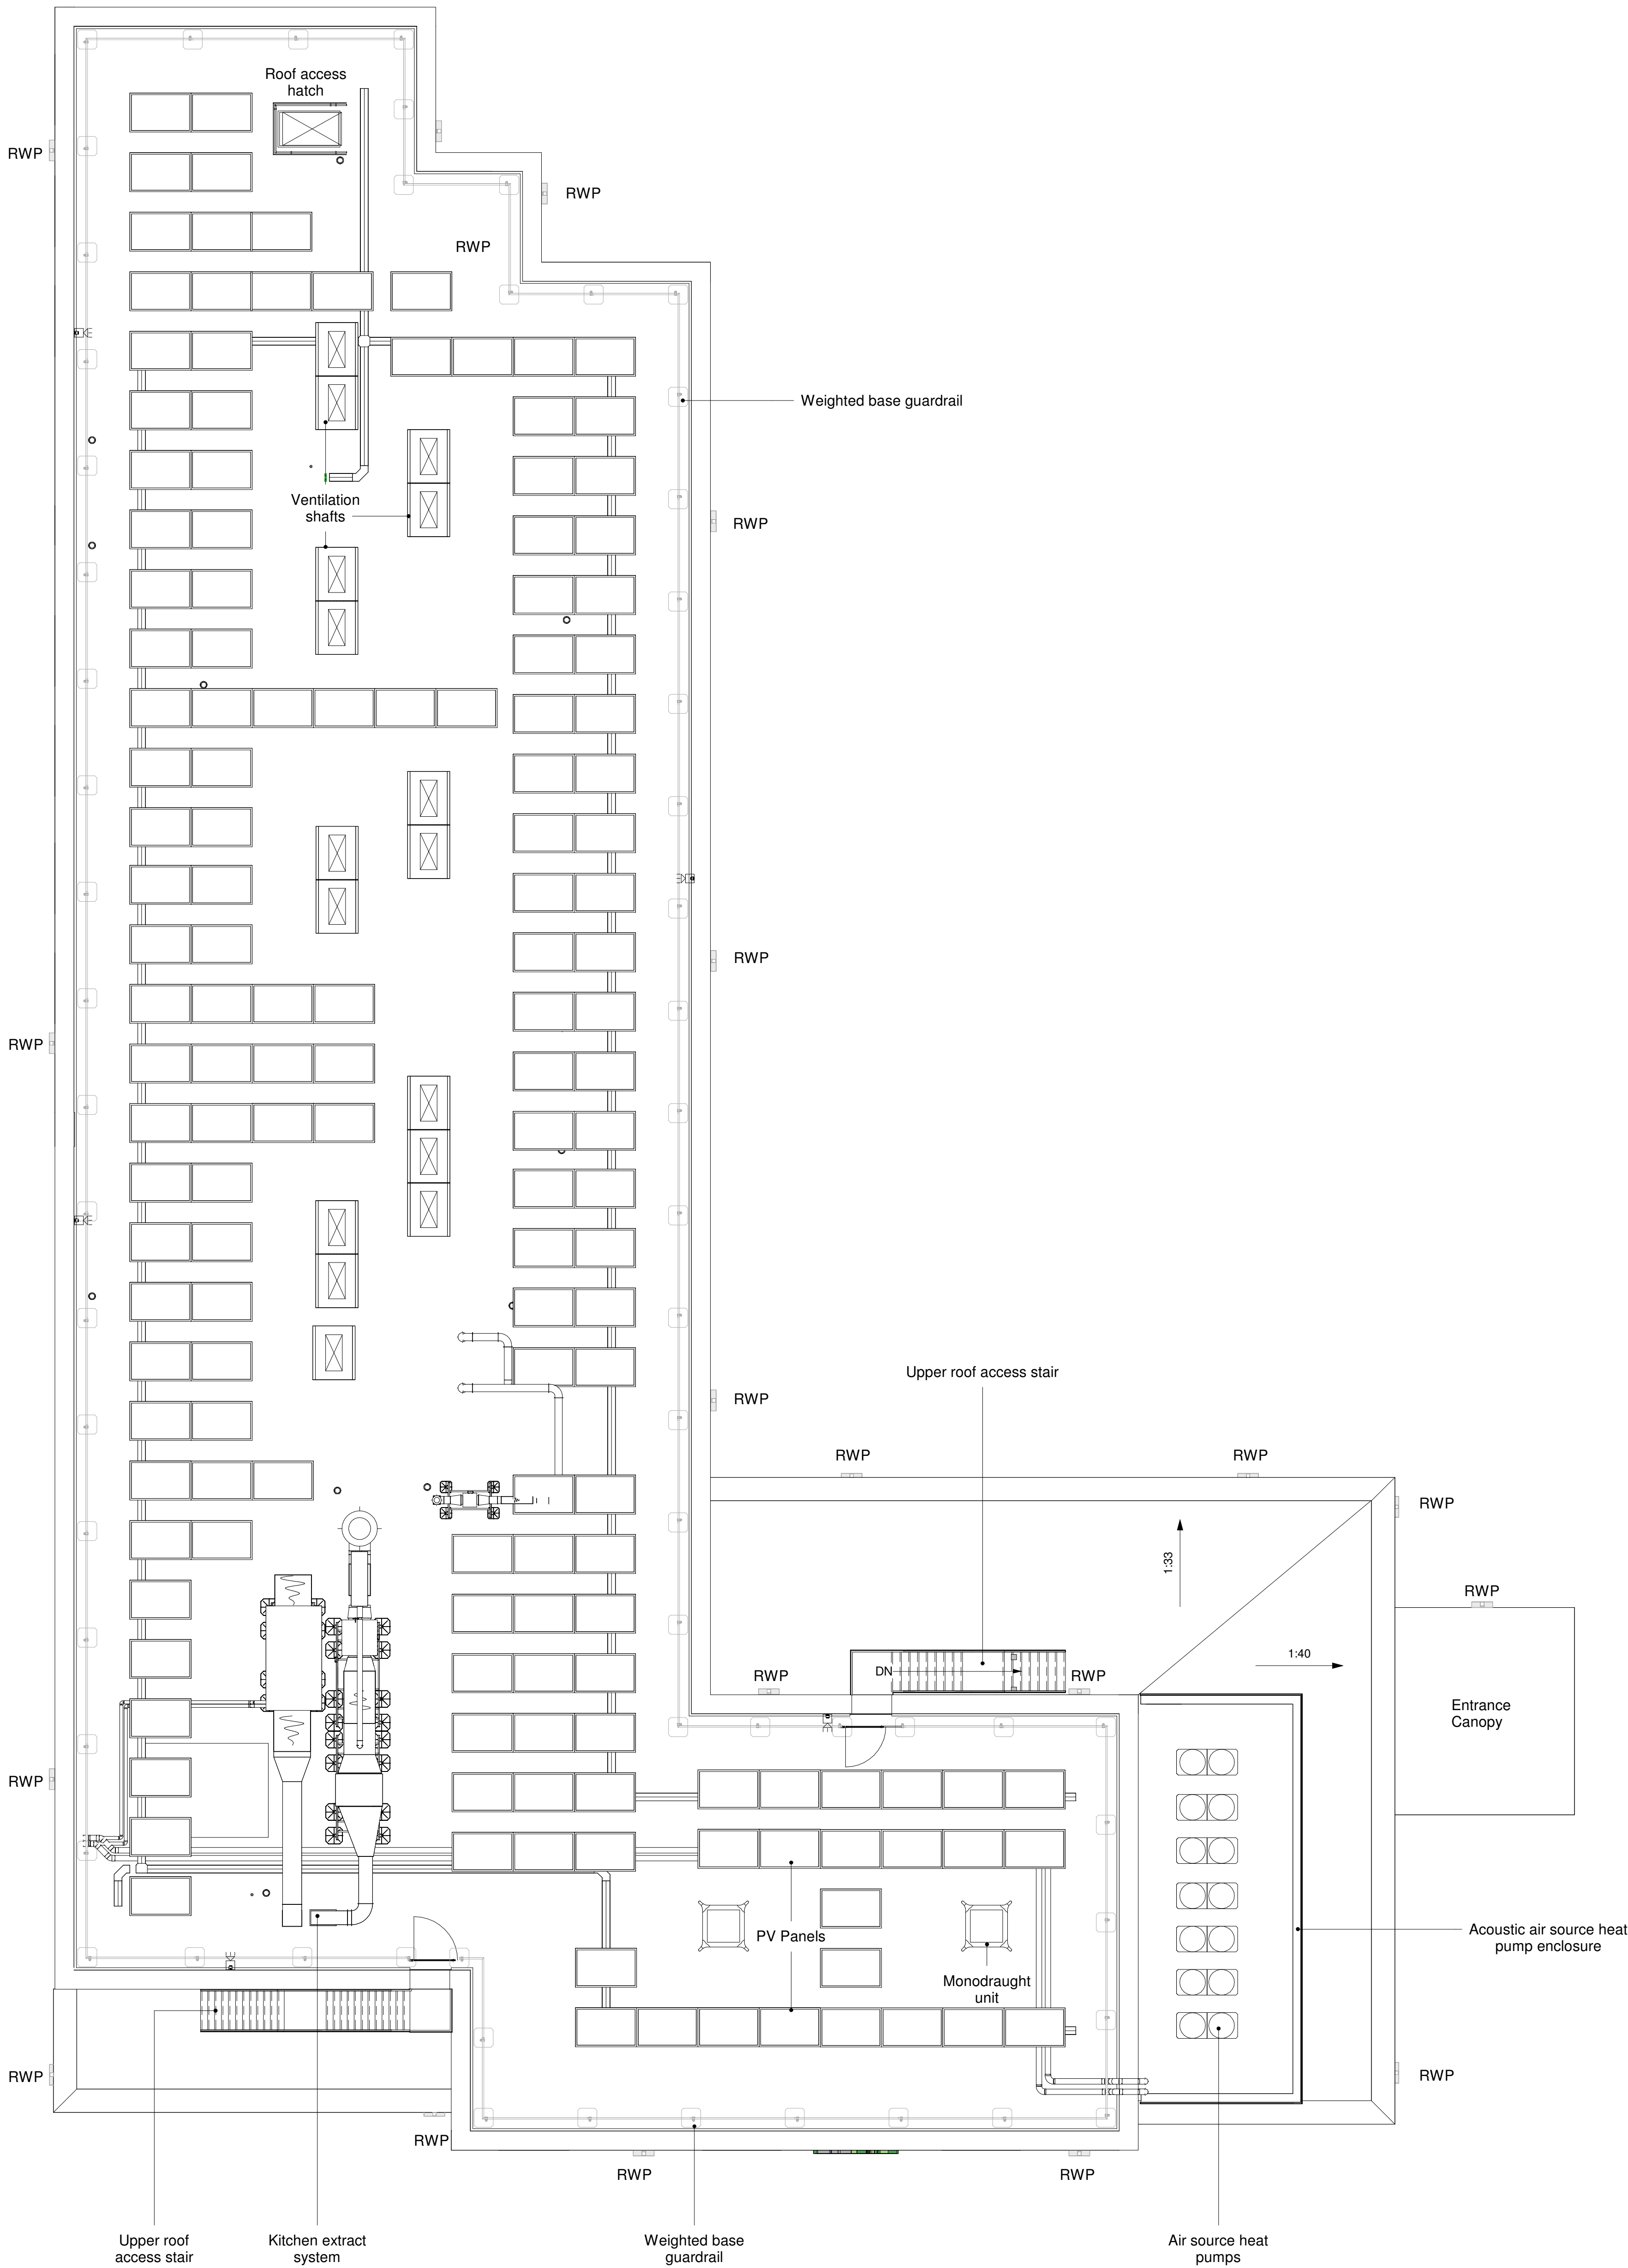

Client Name
Morgan Sindall Group

Job Title
Greenway Junior School

Drawing Title
General Arrangement Floor Plan -
Roof

Drawn
NY

Checked
DM

Date
14/11/2025

Project
SRP1029-ECE-XX-RF-D-A-0102_P12

Status
FOR PLANNING

Scale
1:100 @ A1 / 1:200 @ A3

0 2 4 6 8 10
meters

P12	26.06.26	Planning issue	NY	DM
Rev	Date	Revision Details	Dr	Ch



E hello@ecearchitecture.com
W ecearchitecture.com

Creativity. Quality. Commerciality.
Reimagine what's possible.

Revisi Plot Date: 26/06/2026 17:02:17