


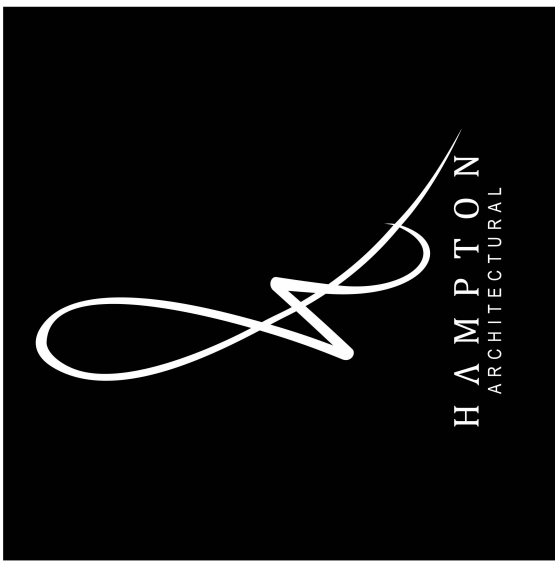

FOR PLANNING

ISSUE STATUS

CLIENT

TIM MITRA

PROJECT

PALMERS STUD

REV	DESCRIPTION	DATE
A	CONCEPT DESIGN	18.08.25
B	DETAILED DESIGN	10.09.25
C	DETAILED DESIGN	16.09.25
D	DETAILED DESIGN	22.09.25
E	FOR PLANNING	05.12.25

Notes

1. Structural calculations, guidance or notes of is for guidance only, not for construction. You must engage a structural engineer.
2. All documentation provided does not limit your liability in respect to the engagement and full compliance of Planning and/or Building Control.
3. The nominated Building Control officer has the right to superceed any and all of the information contained within this document. You are required by Law to comply with the explicit directions given by your Building Control officer.

PROJECT ID	DATE of ISSUE
45855	30.06.25


SCALE (@ A1)	REV
As indicated	E

TITLE
SITE LOCATION PLAN EXISTING

DWG No.


A401

©2024

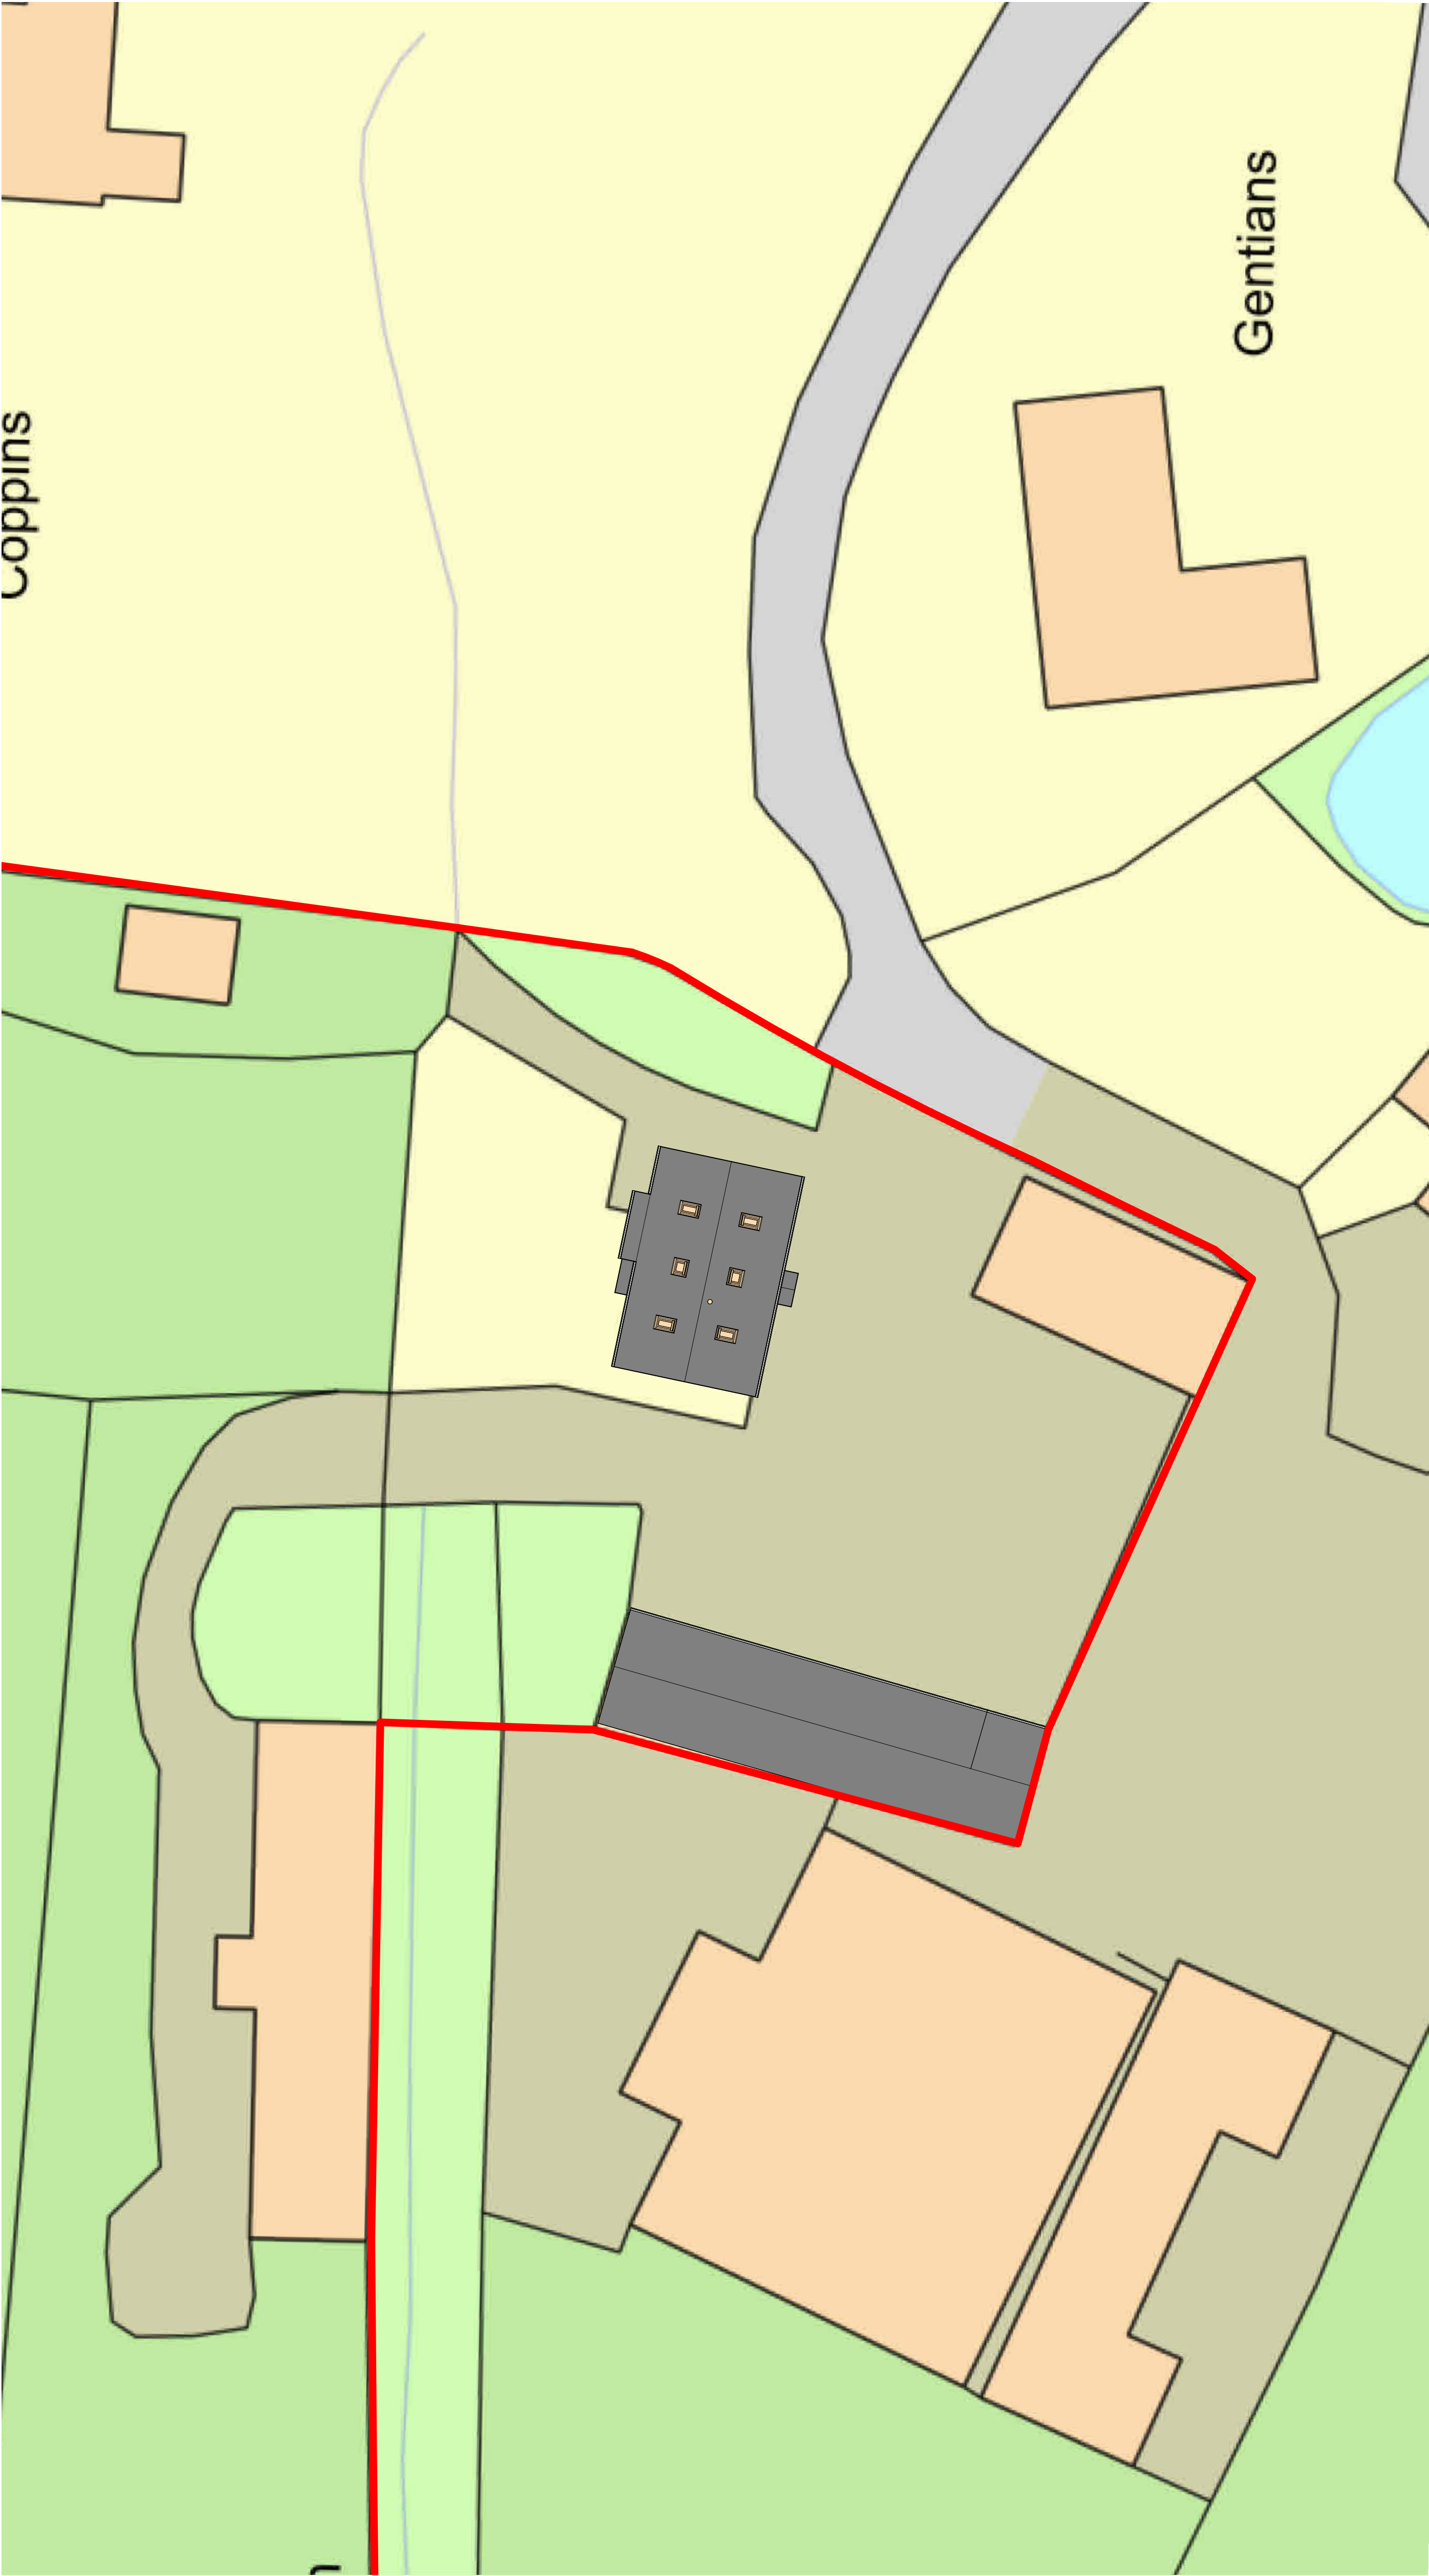

2 SITE PLAN_EXISTING

1 : 200

 

1 LOCATION PLAN_EXISTING

1 : 1250

