




Front Elevation 1 :50

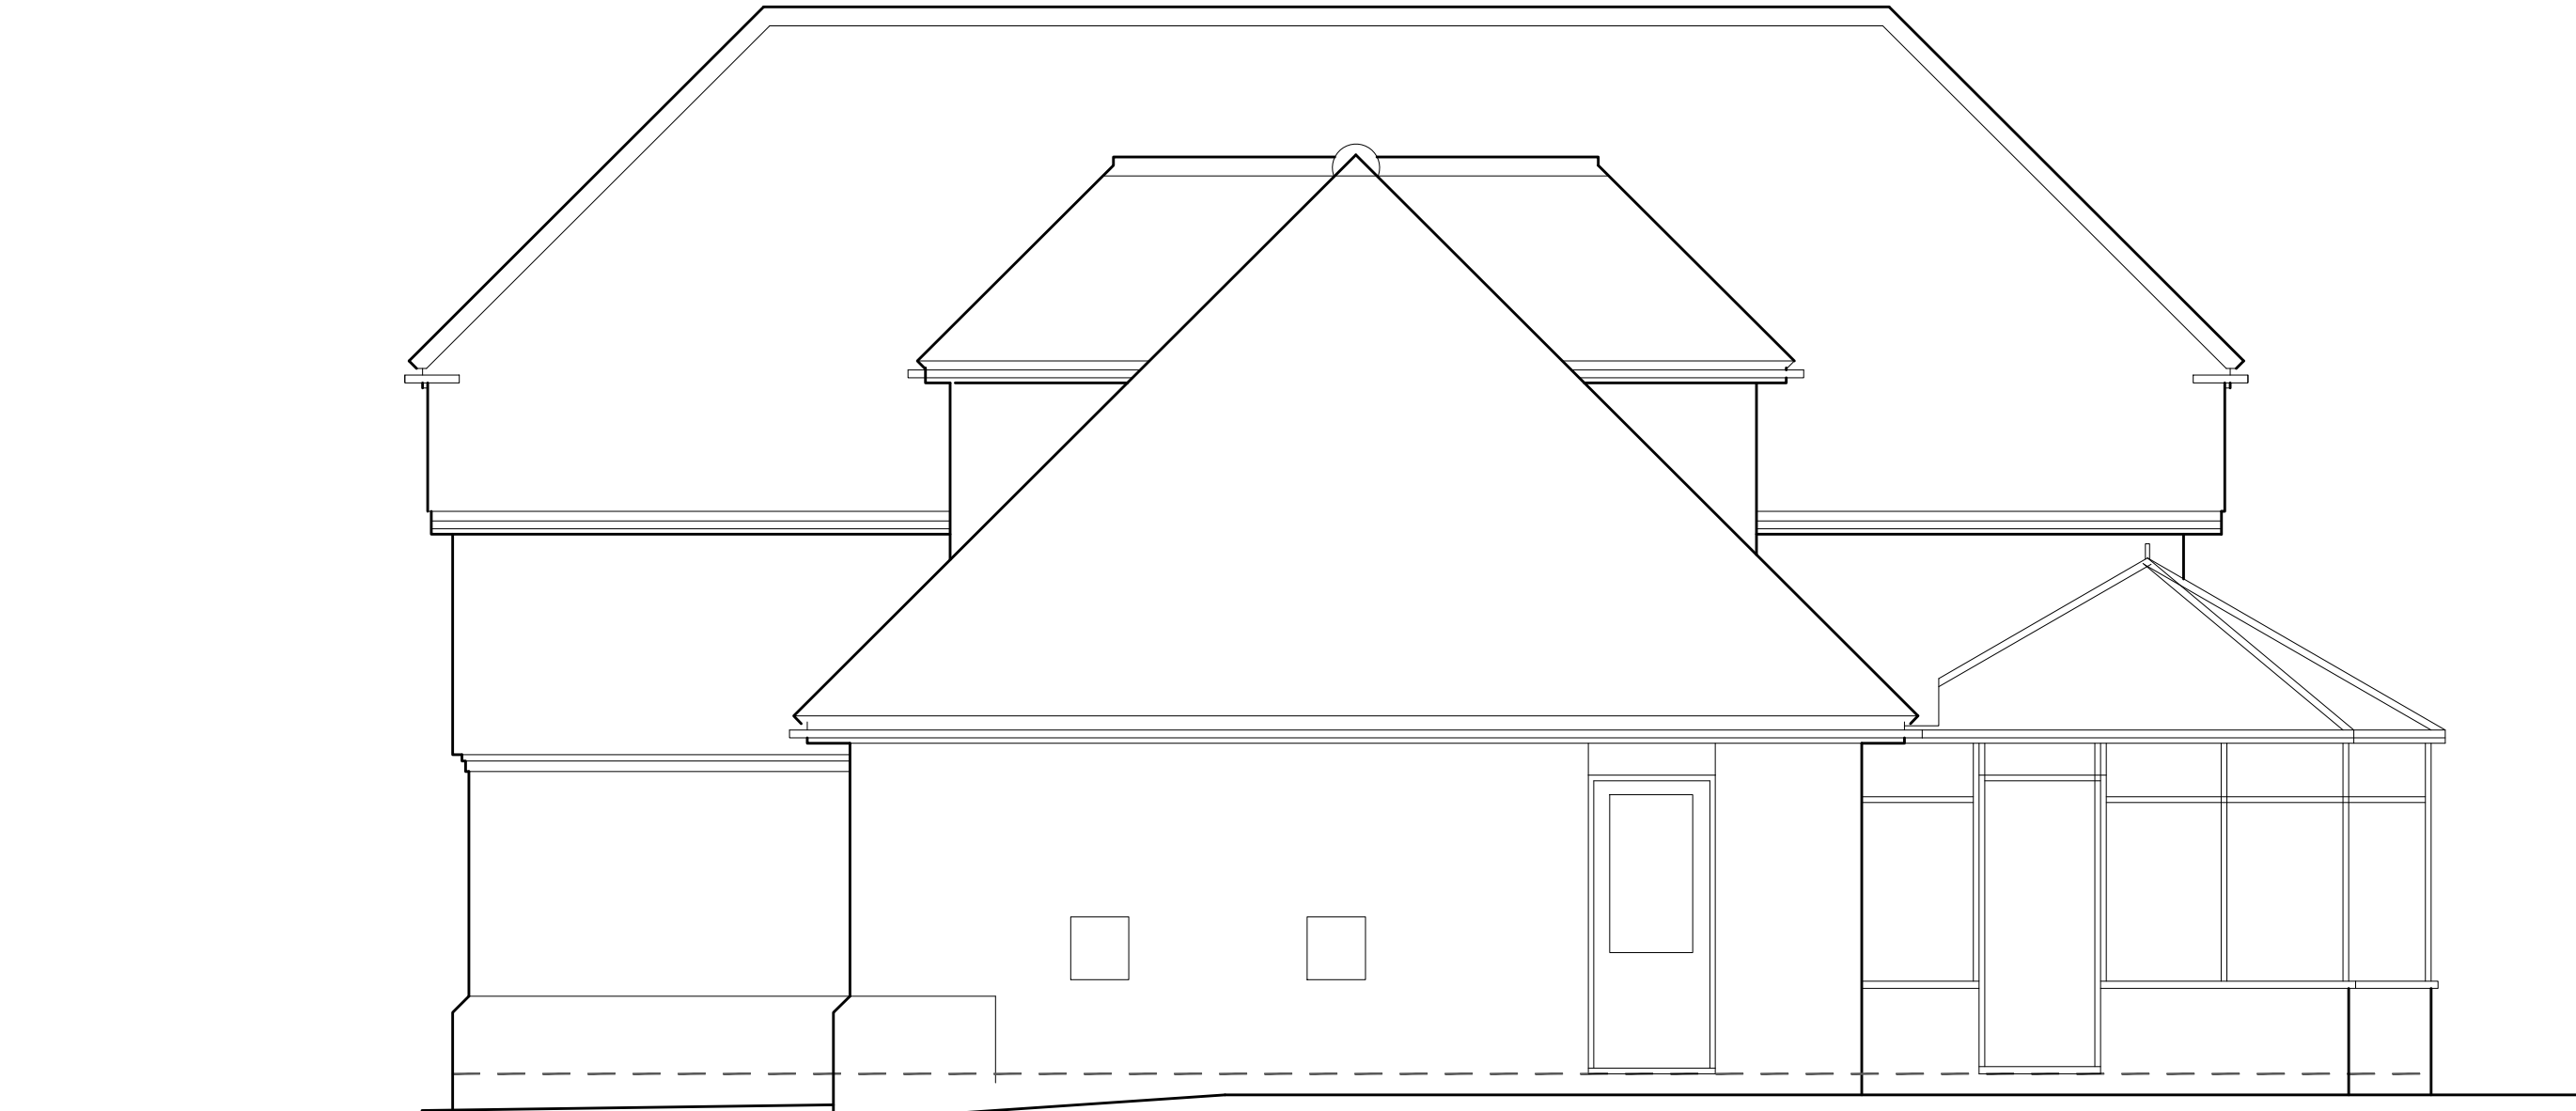


Side Elevation 1 :50



Side Elevation 1 :50



Rear Elevation 1 :50

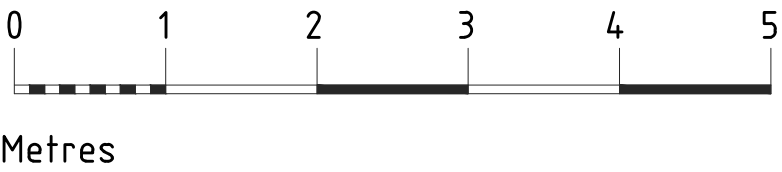

	Date	Revision
© copyright		
Client		
Mr & Mrs G Treasure		
Job Title		
36 Rookwood Park , Horsham, RH12 1UB.		
Drawing Title		
As Existing Elevations		
Scale AS @ A1		
Date	May 2026	Drawn by JRB
Drawing No.		Rev.
S/26/ 12		-