


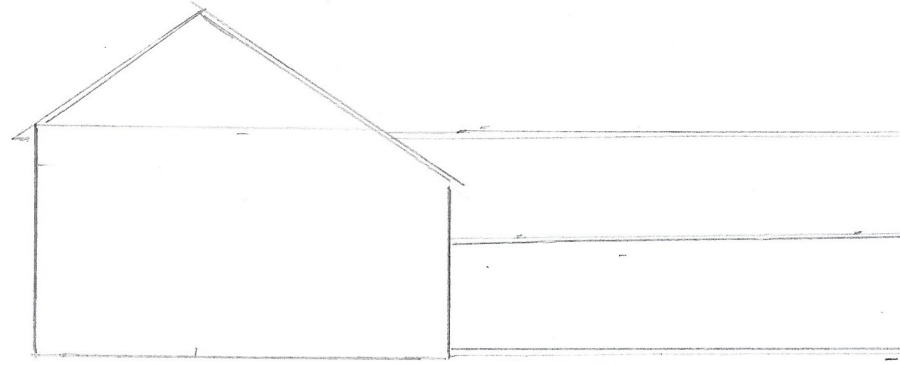


FRONT ELEVATION
(WEST)



SIDE ELEVATION
(SOUTH)

SCALE
BAR 1:50

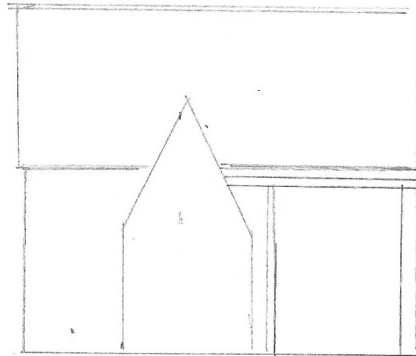

REAR ELEVATION
(EAST)

EXISTING ELEVATIONS
NO PROPOSED CHANGES

DRG No MS/2026
Relating to Slinfold Village
Stores, The Street, Slinfold RH3 0RP

SCALE 1:50

3 AUGUST 2026