




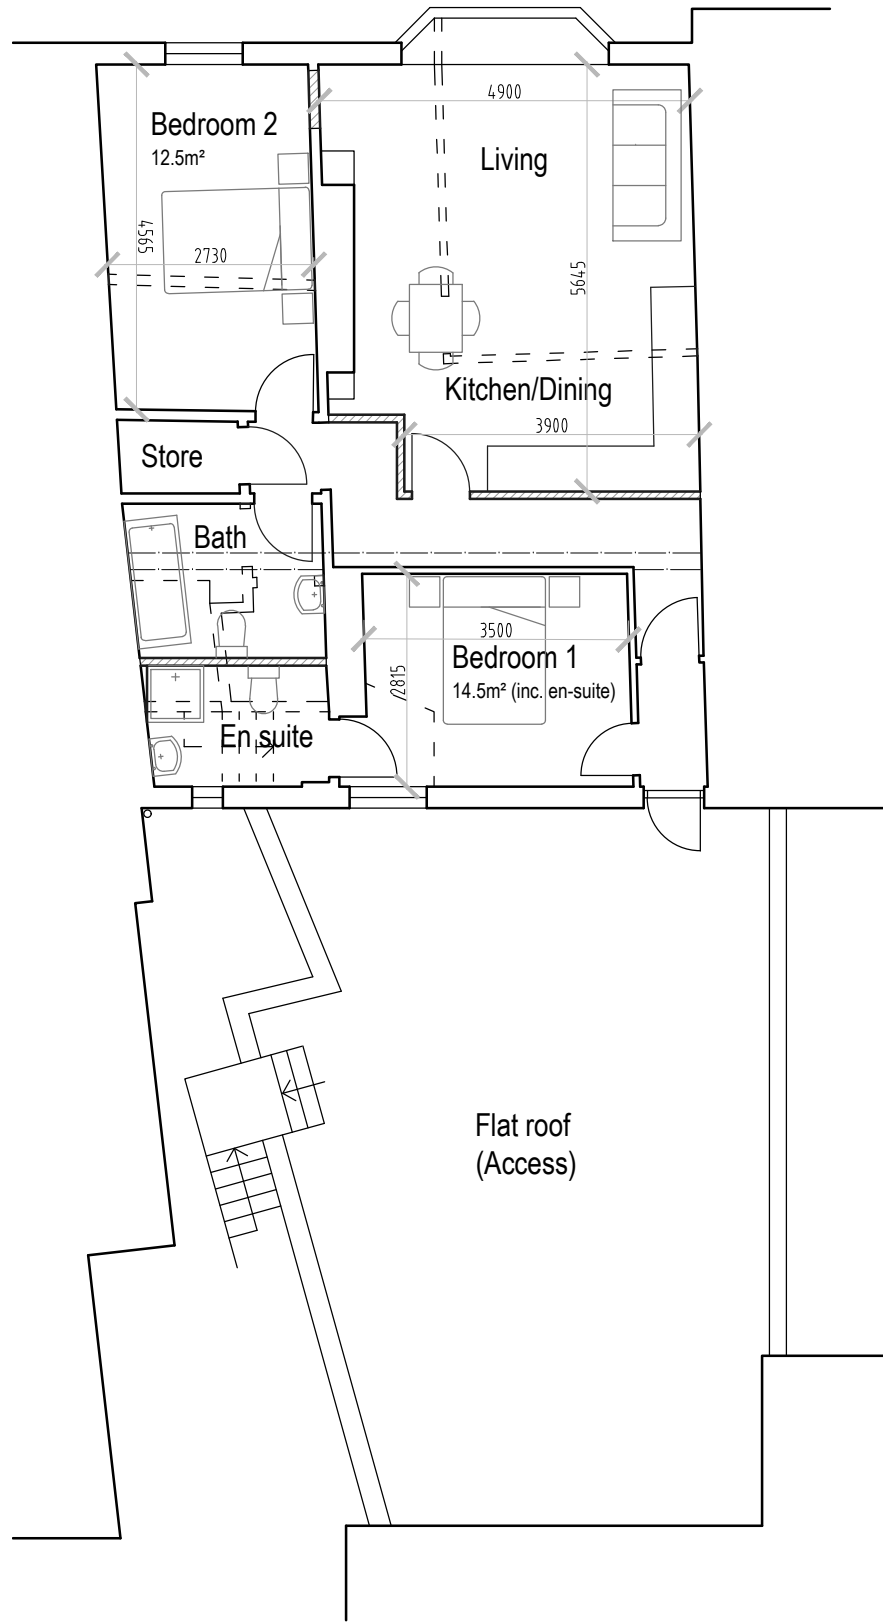

First Floor Plan @ 1:100

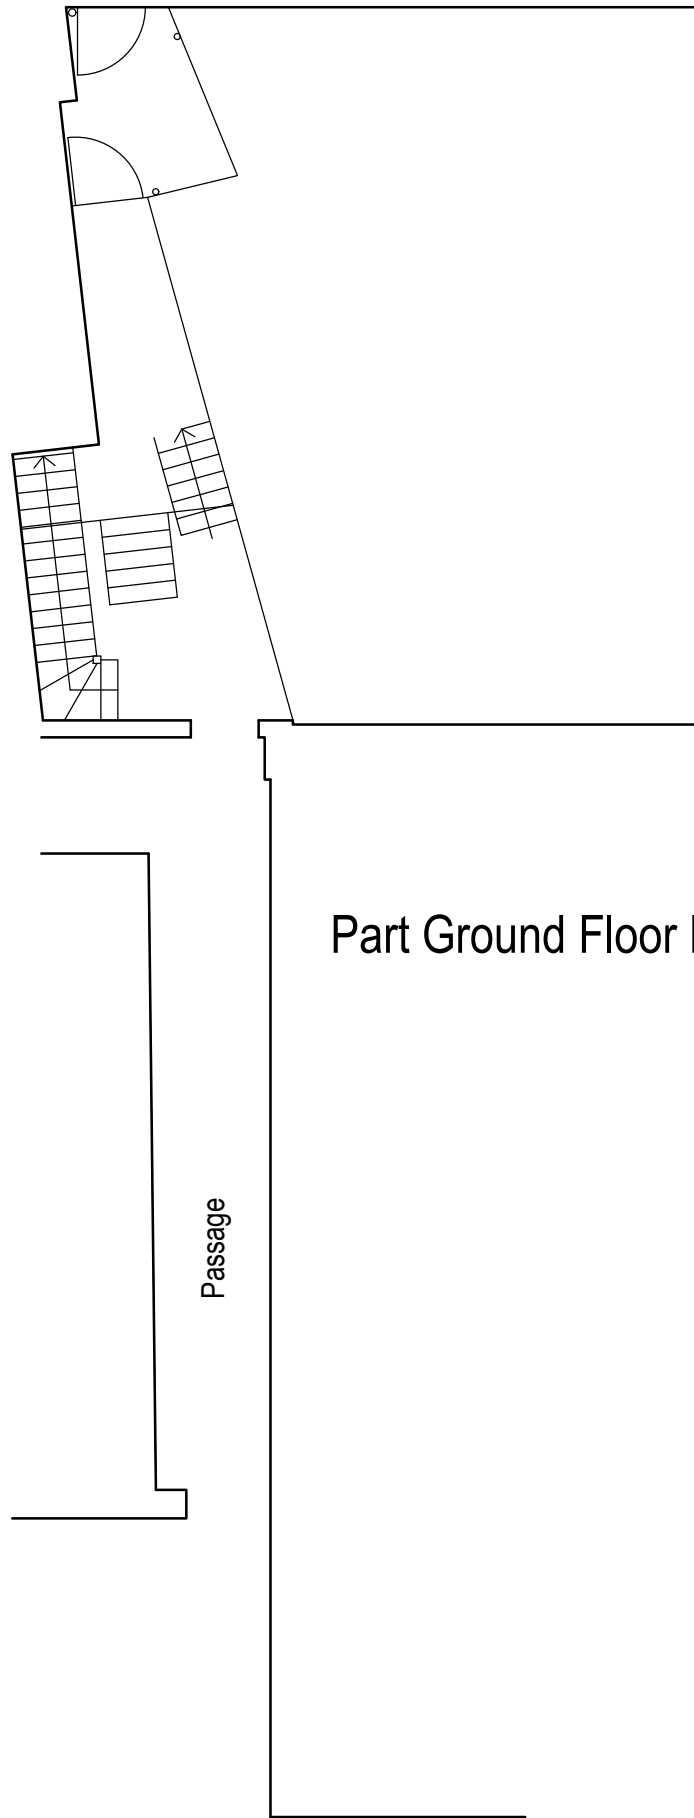

Part Ground Floor Plan @ 1:100

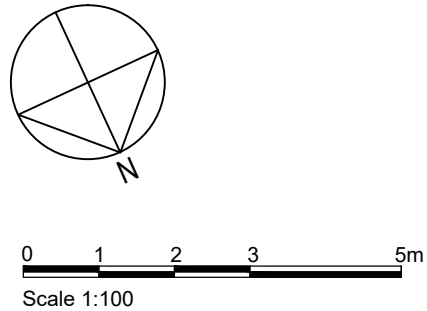

	Rev	Description				Date	
Job Reference					Client		
First Floor Flat 56 B West Street Horsham					Mr Amarjeet		
Drawing Title					Drawing No		Rev
Floor Plans as Proposed					ADC 1730 / 02		
Date	Scale	Dwg Size	Plot Style	Drawn	Checked		
13.07.26	1:100	A3	ADCgreyscale	ZD	AD		

All dimensions to be checked on site and do not scale from this drawing. This drawing should be approved by Local Authority Building Control or other appropriate checking authority prior to commencement of work. This drawing should not be reproduced without the prior consent of the author

ADC Alistair Dodd
Consulting

Architectural Services

Citibase Brighton . 95 Ditchling Road
Brighton . East Sussex . BN1 4ST
Tel: 01273 558330
Email: info@adcbrighton.co.uk
www.adcbrighton.com