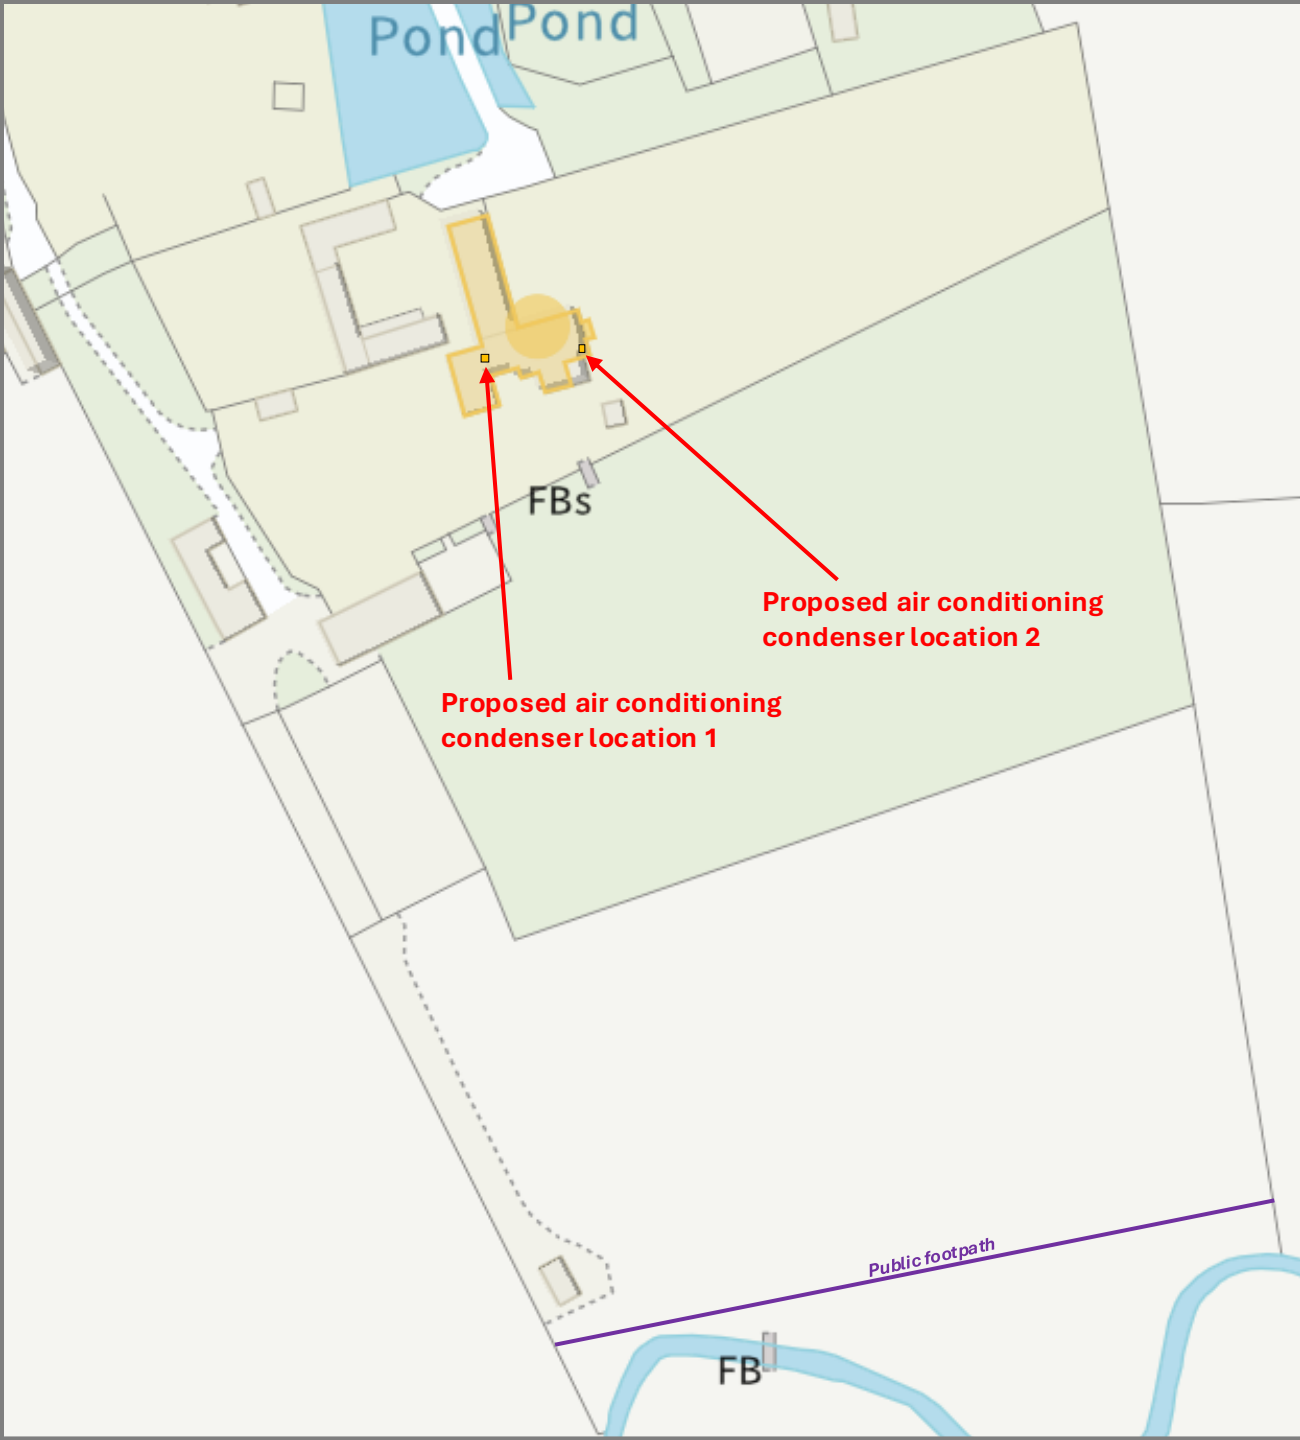


NOTES:

This drawing is not a working drawing, and is only for the purpose of the following:

A- Listed Building Consent submission

The main contractor is responsible for informing the lead designer of any discrepancy on, or between, this drawing and any other relevant document.

Boundaries, angles, and dimensions are to be checked by the main contractor prior to work commencing.

Written dimensions only to be used from this drawing. If in doubt consult the lead designer for clarification.

Project Title:

Bonwycks Place, Ifield
Wood, Ifield, Crawley
RH11 0LE

Drawing Title:

Air Conditioning Installation
Proposed Roof Plan

Drawing No:

Air-Con / 06-26 / 003 v1

Page 1 of 3

Scale:

1:1250 @ A4

Aug 2026

Planning

© Copyright 2026