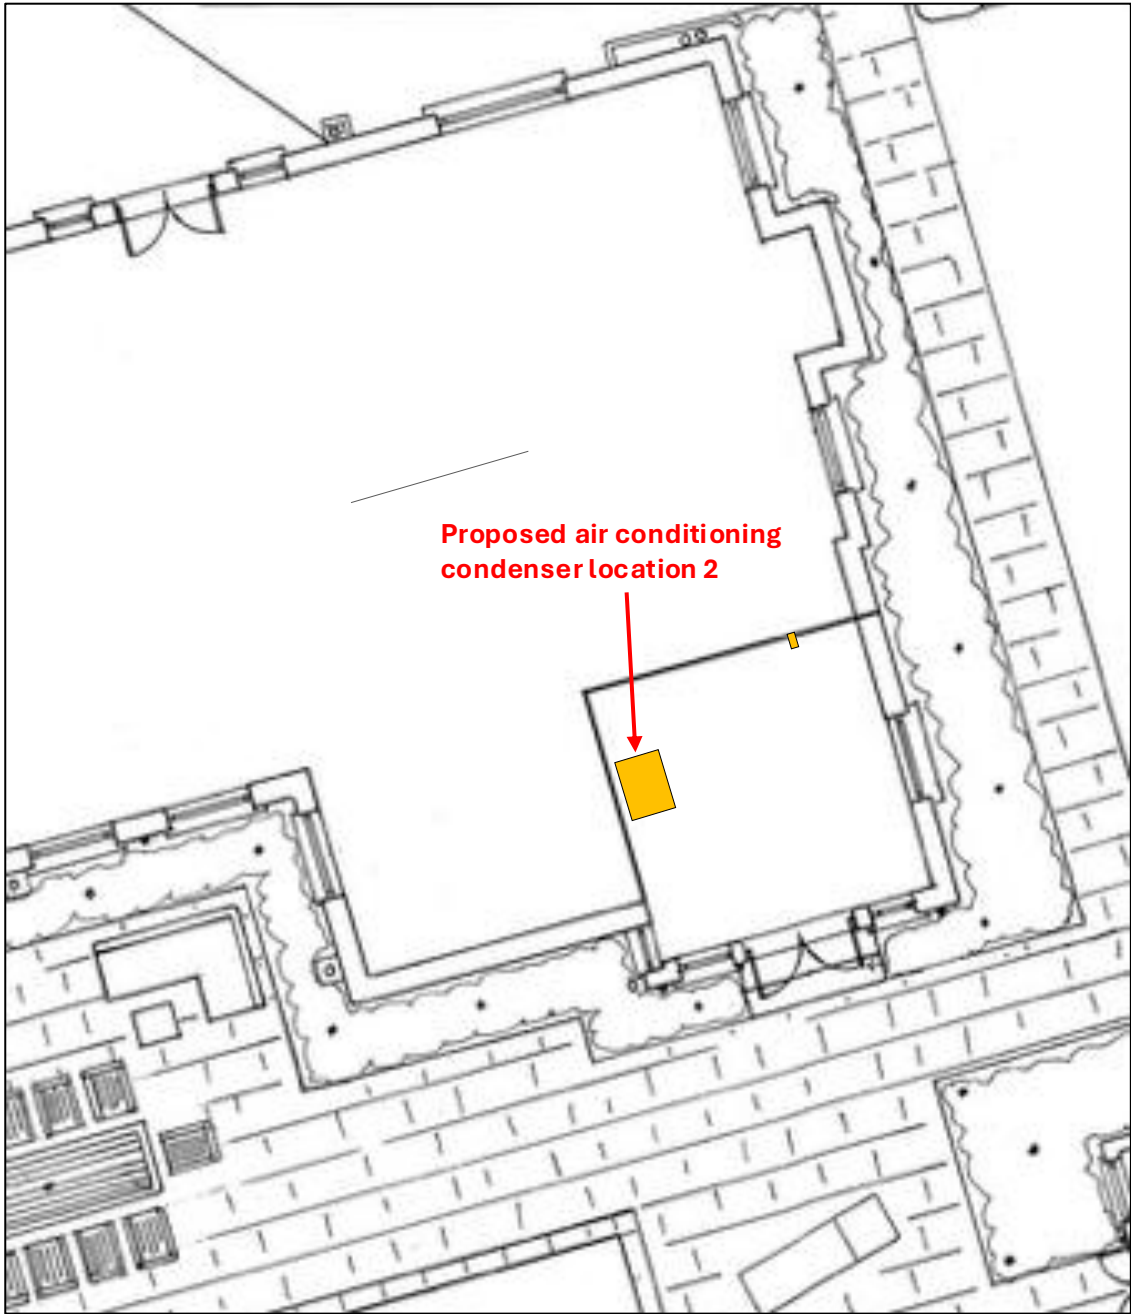


NOTES:

This drawing is not a working drawing, and is only for the purpose of the following:

A- Listed Building Consent submission

The main contractor is responsible for informing the lead designer of any discrepancy on, or between, this drawing and any other relevant document.

Boundaries, angles, and dimensions are to be checked by the main contractor prior to work commencing.

Written dimensions only to be used from this drawing. If in doubt consult the lead designer for clarification.

Project Title: Bonwycks Place, Ifield Wood, Ifield, Crawley RH11 0LE		
Drawing Title: Air Conditioning Installation Proposed Roof Plan		
Drawing No: Air-Con / 06-26 / 003 v1	Page 3 of 3	
Scale: 1:100 @ A4	Aug 2026	Planning
© Copyright 2026		