




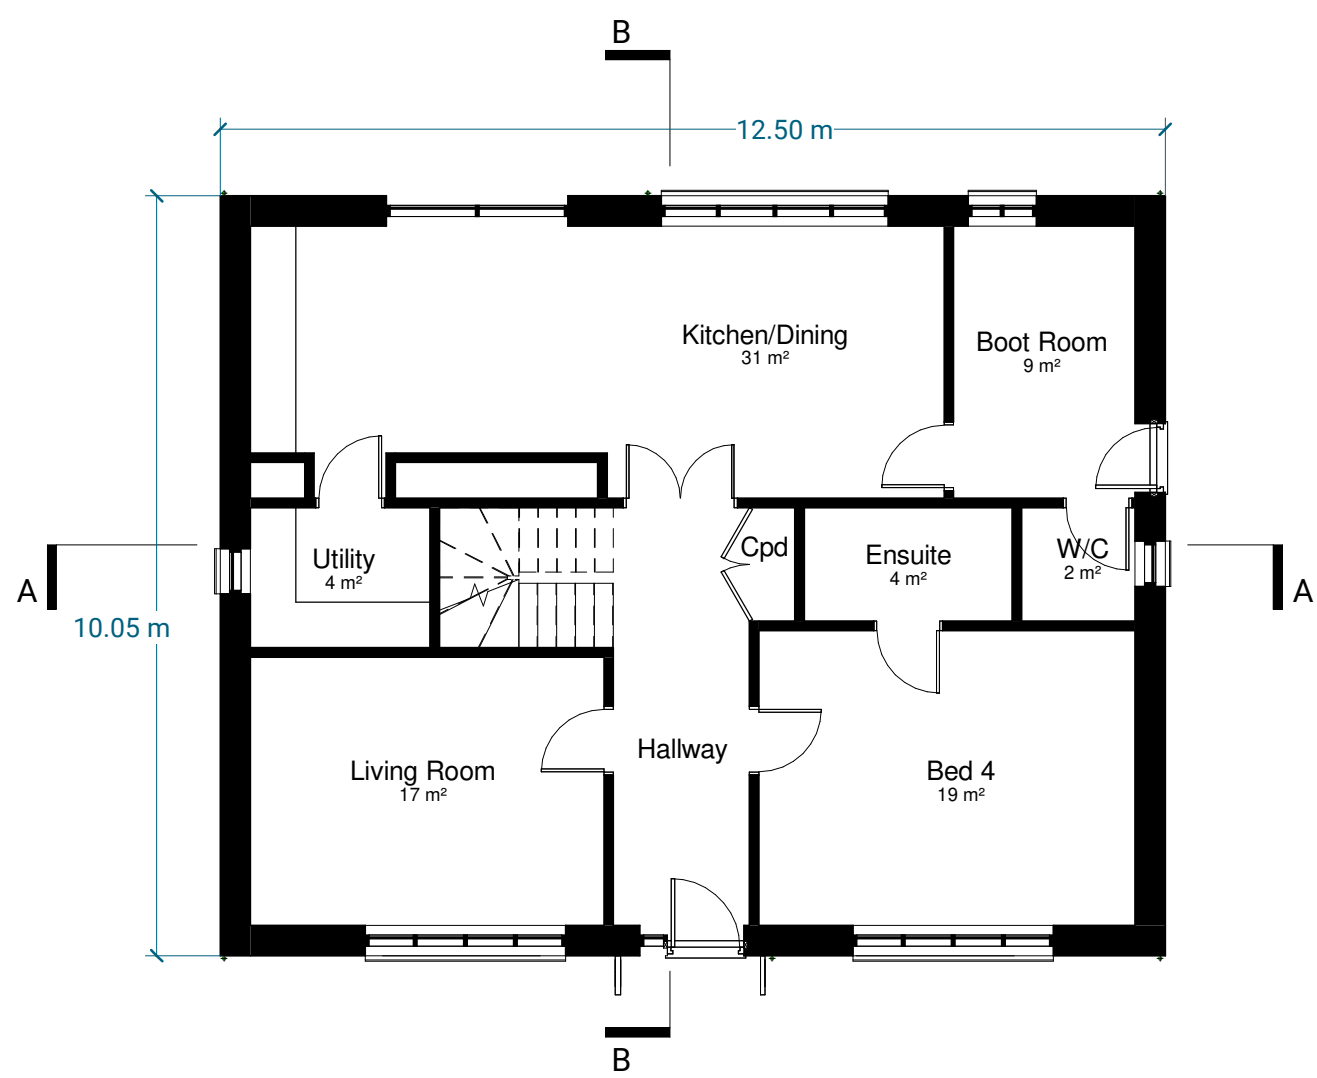


1 Ground Floor Plan
1:100

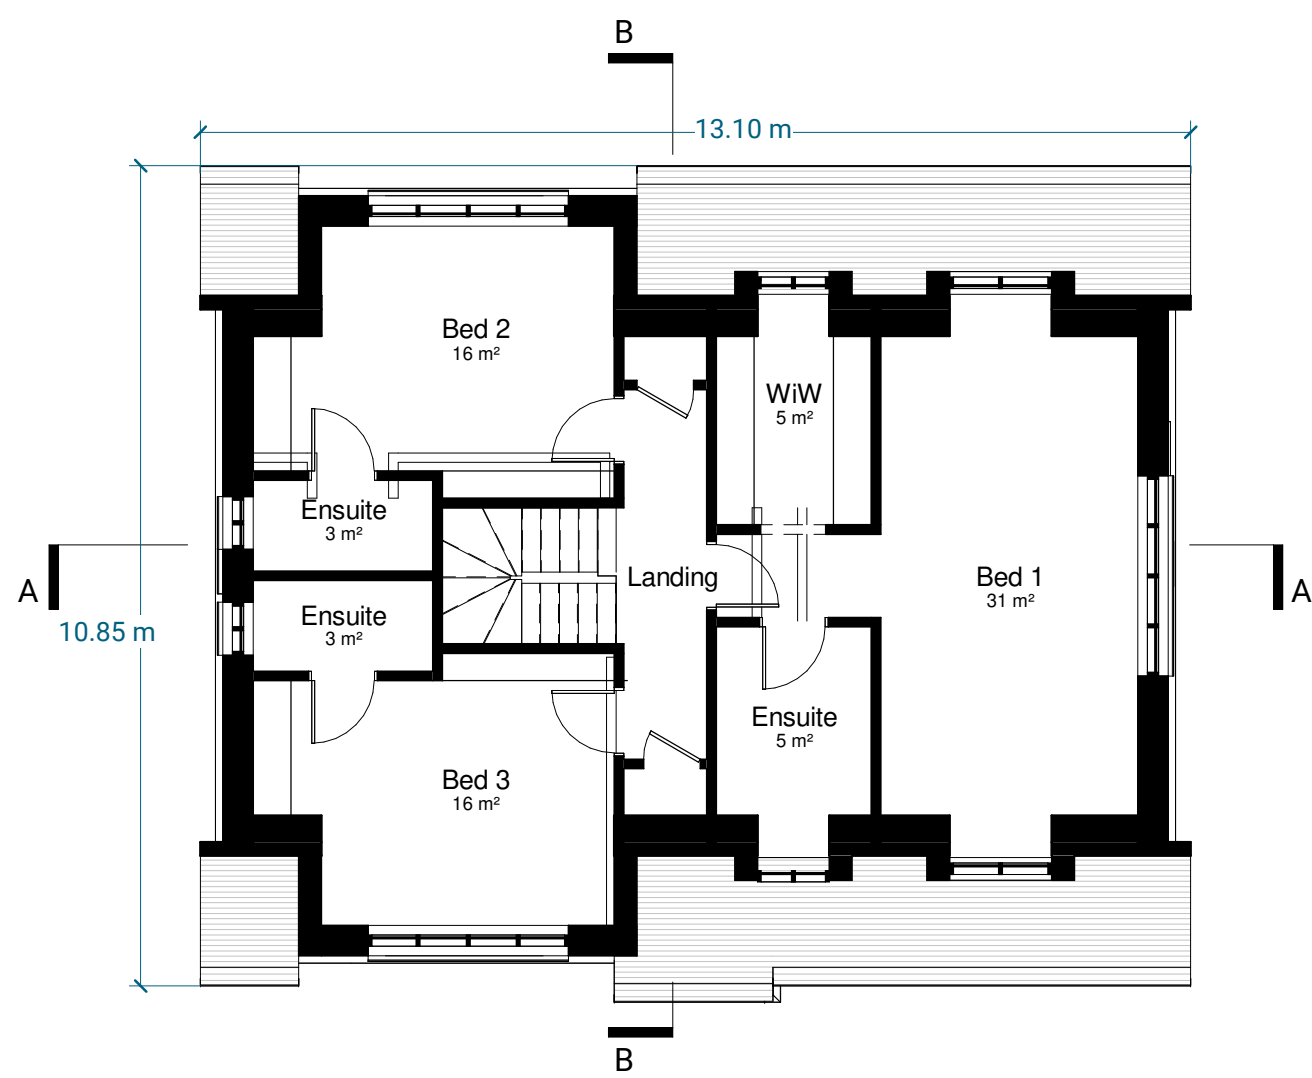

2 First Floor Plan
1:100

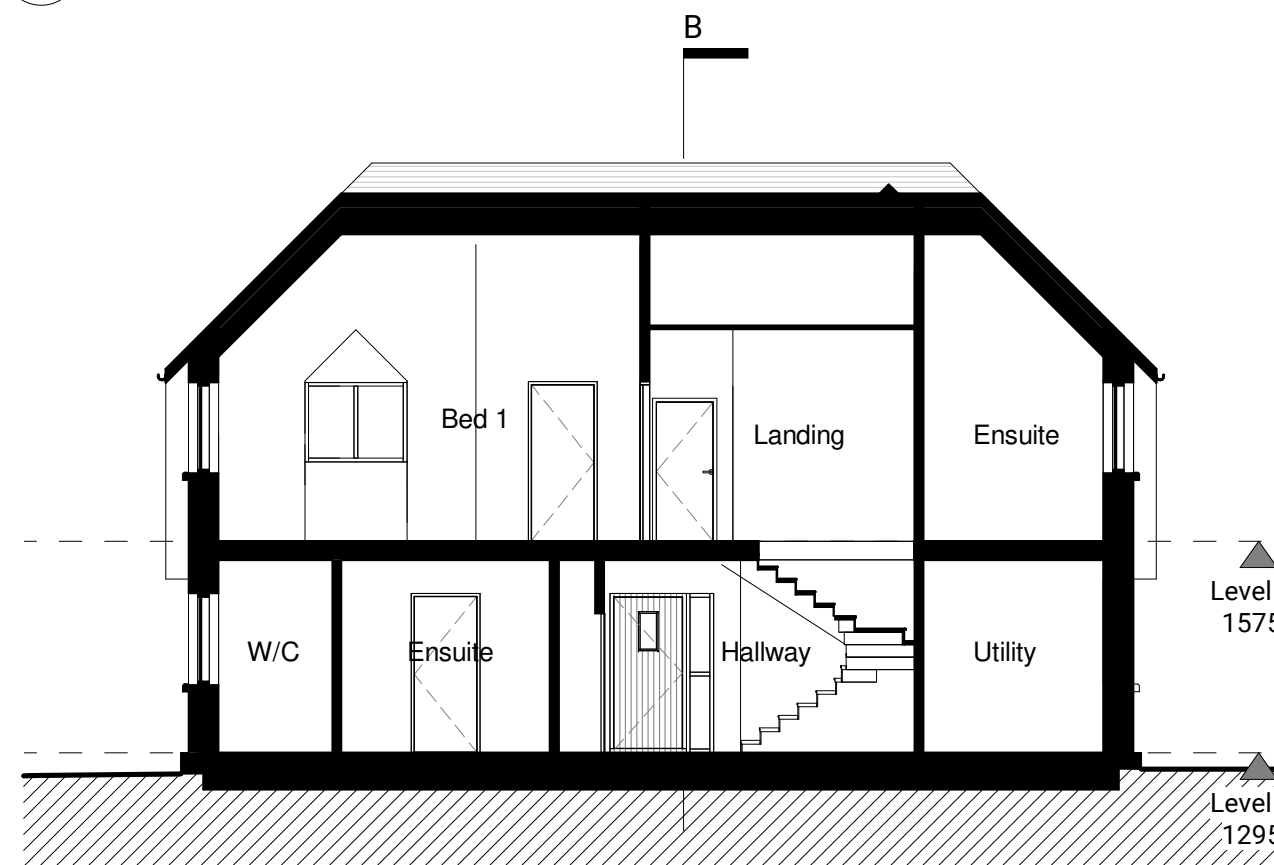

3 Section A-A
1:100

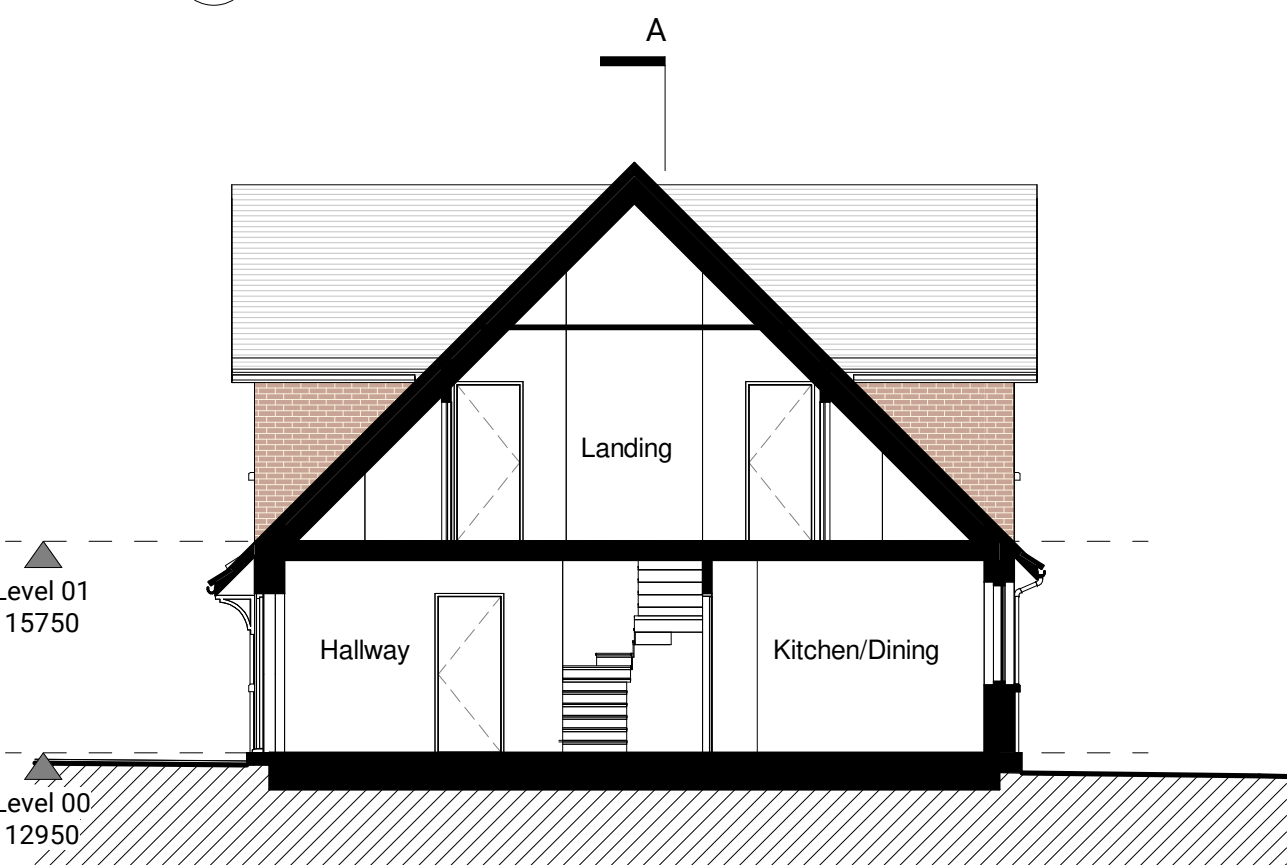


4 Section B-B
1:100



5 South Elevation (Front)
1:100




6 North Elevation (Rear)
1:100

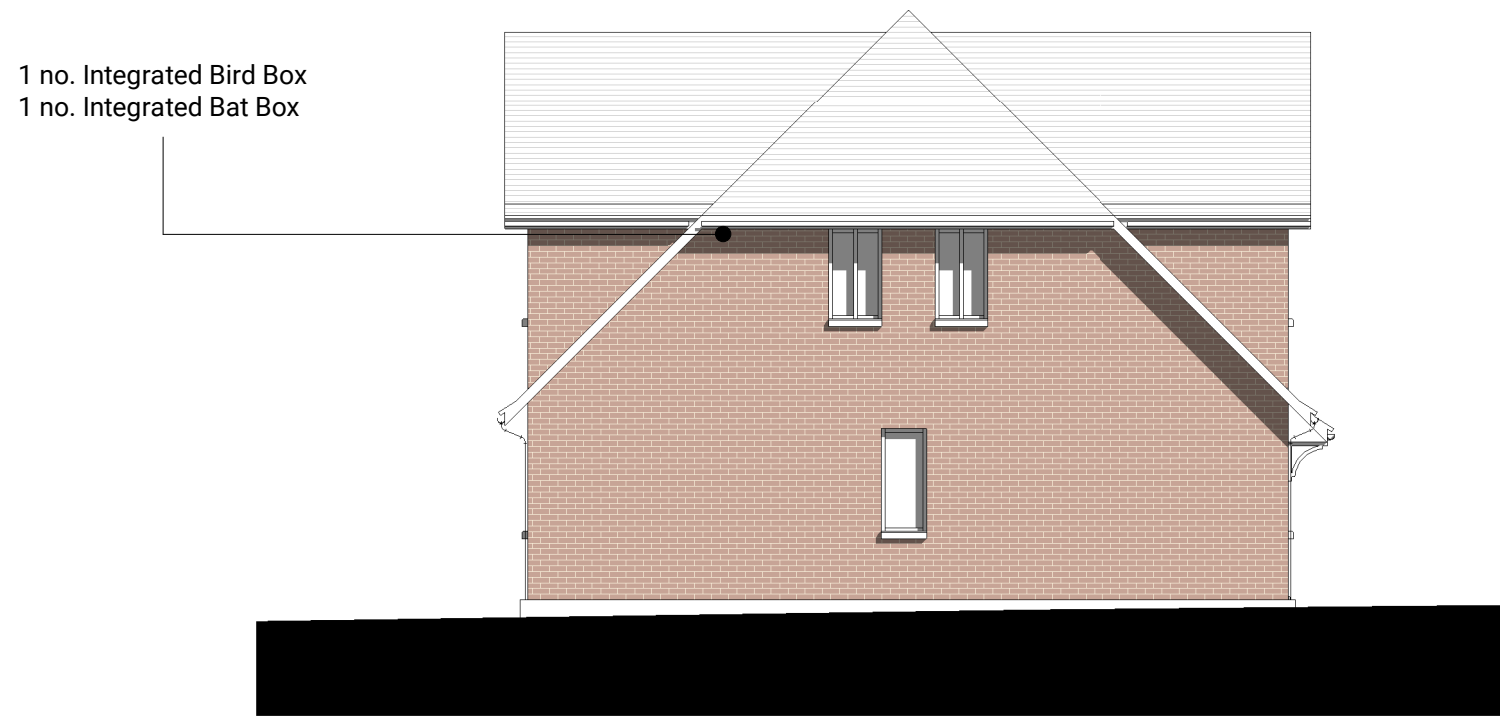

7 West Elevation
1:100



8 East Elevation
1:100

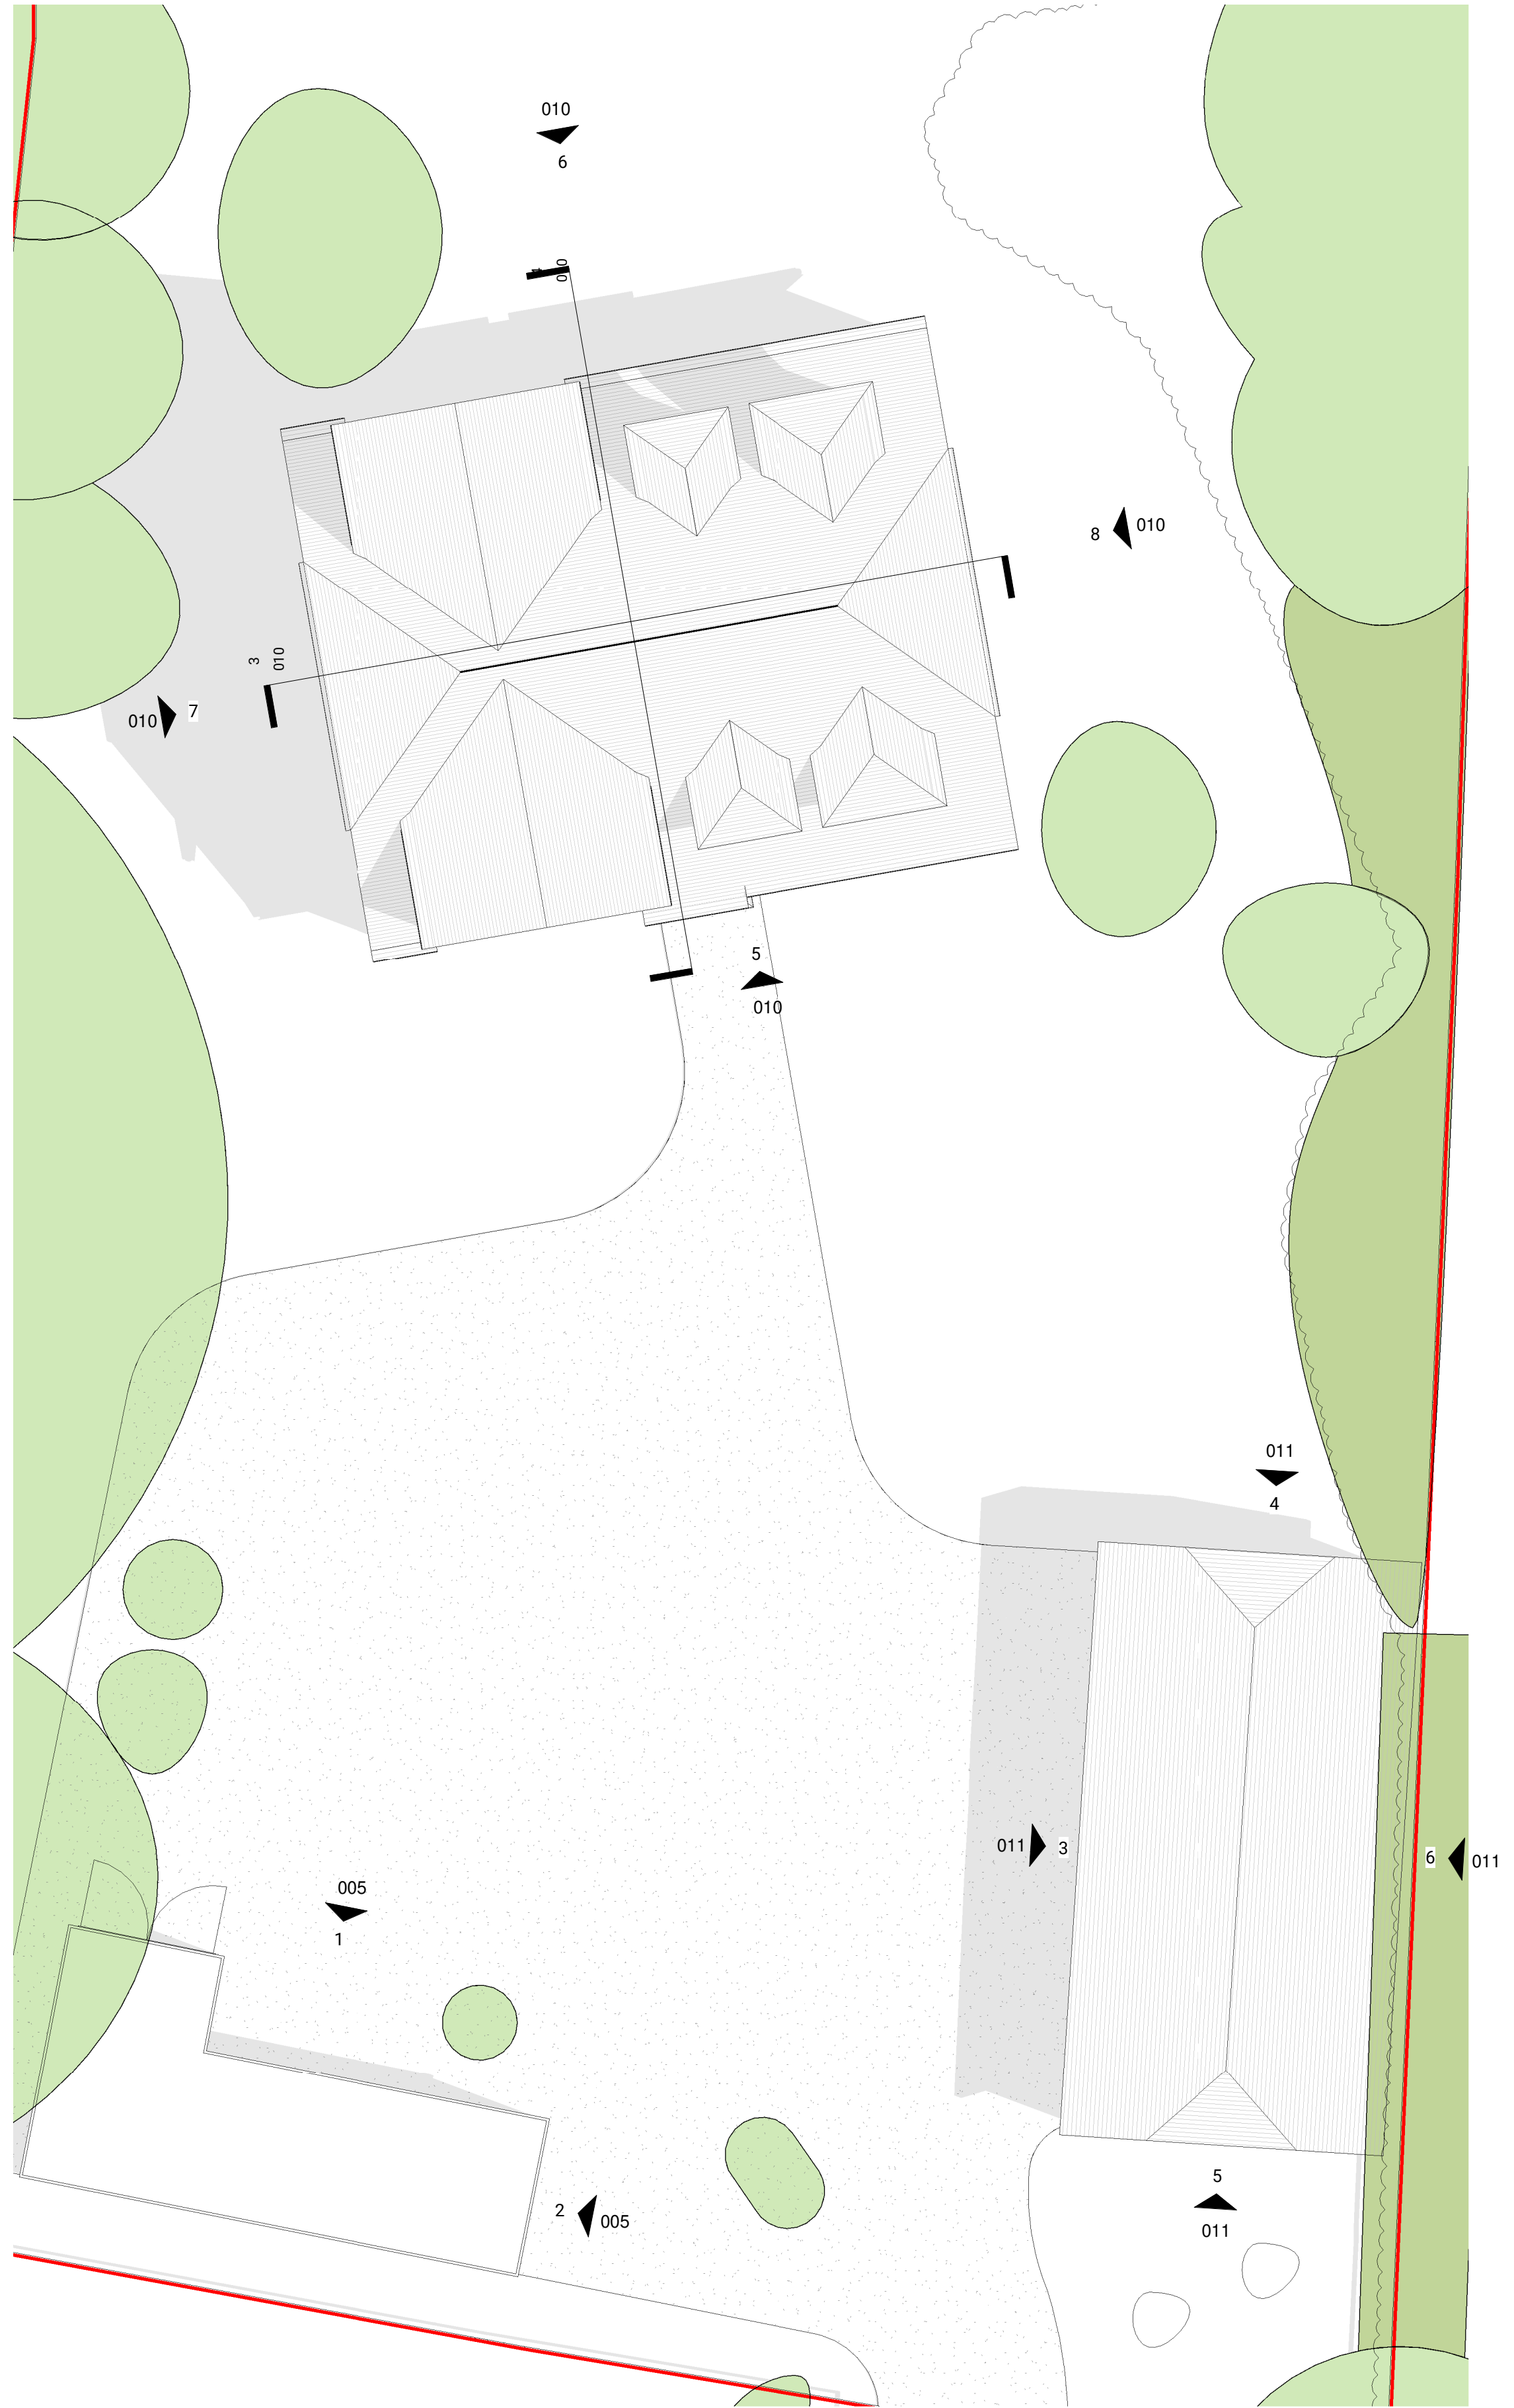

9 Roof Plan
1:100

A	18.08.26	Roof plan scale updated, main dimensions added
REV.	DATE	ISSUE

The Roost
New Hall Lane
Henfield, BN5

Proposed Plan & Elevations

STATUS:	SIZE:	REV:
PLANNING	A1	A

DRAWING NO.
26493-FLA-ZZ-00-DR-A-010