




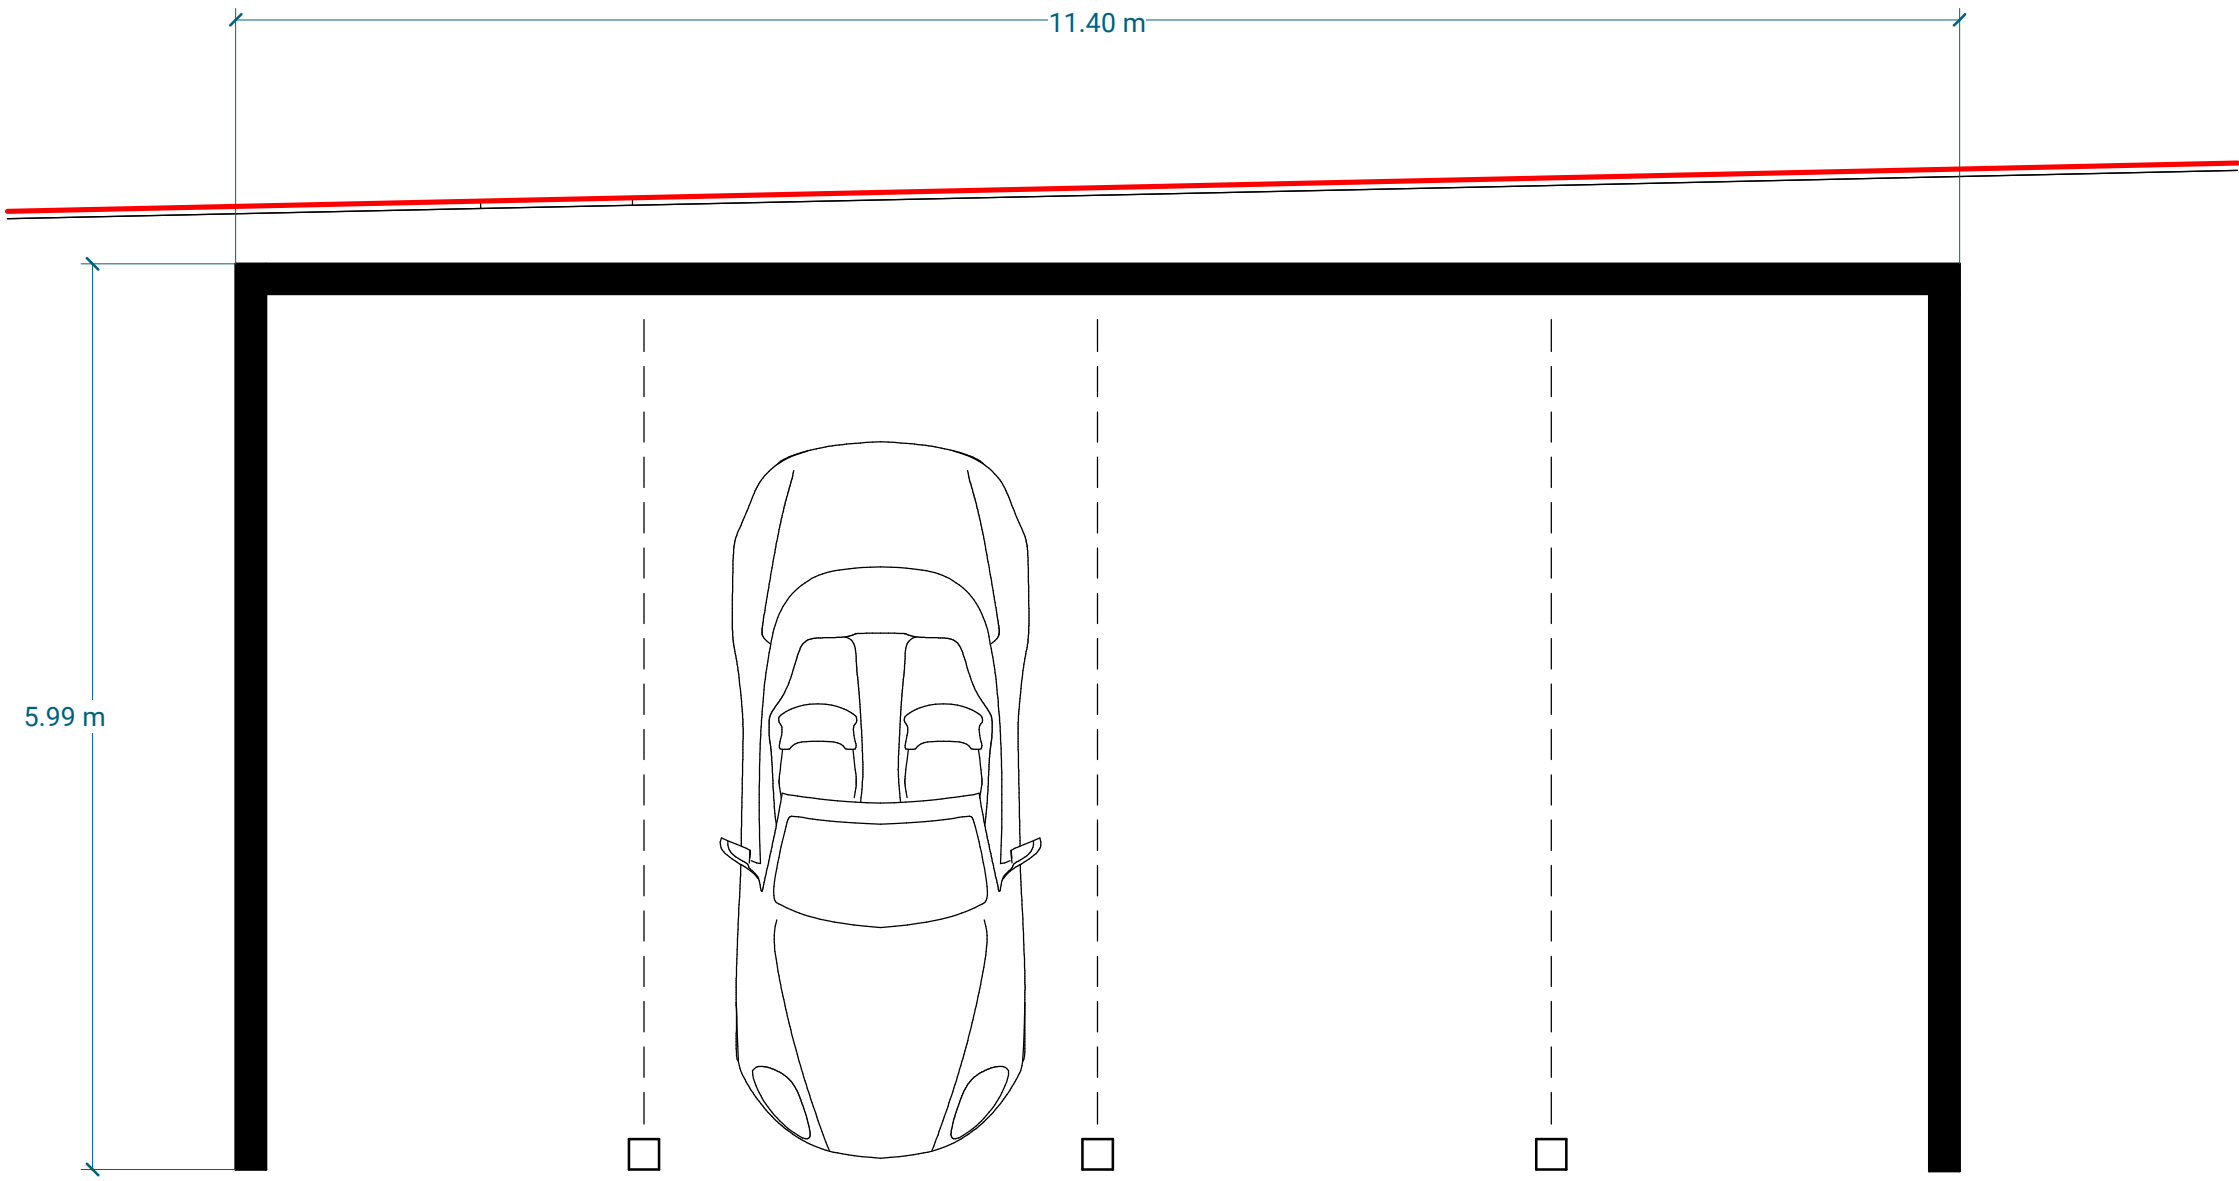


1 Ground Floor Plan
1 : 50

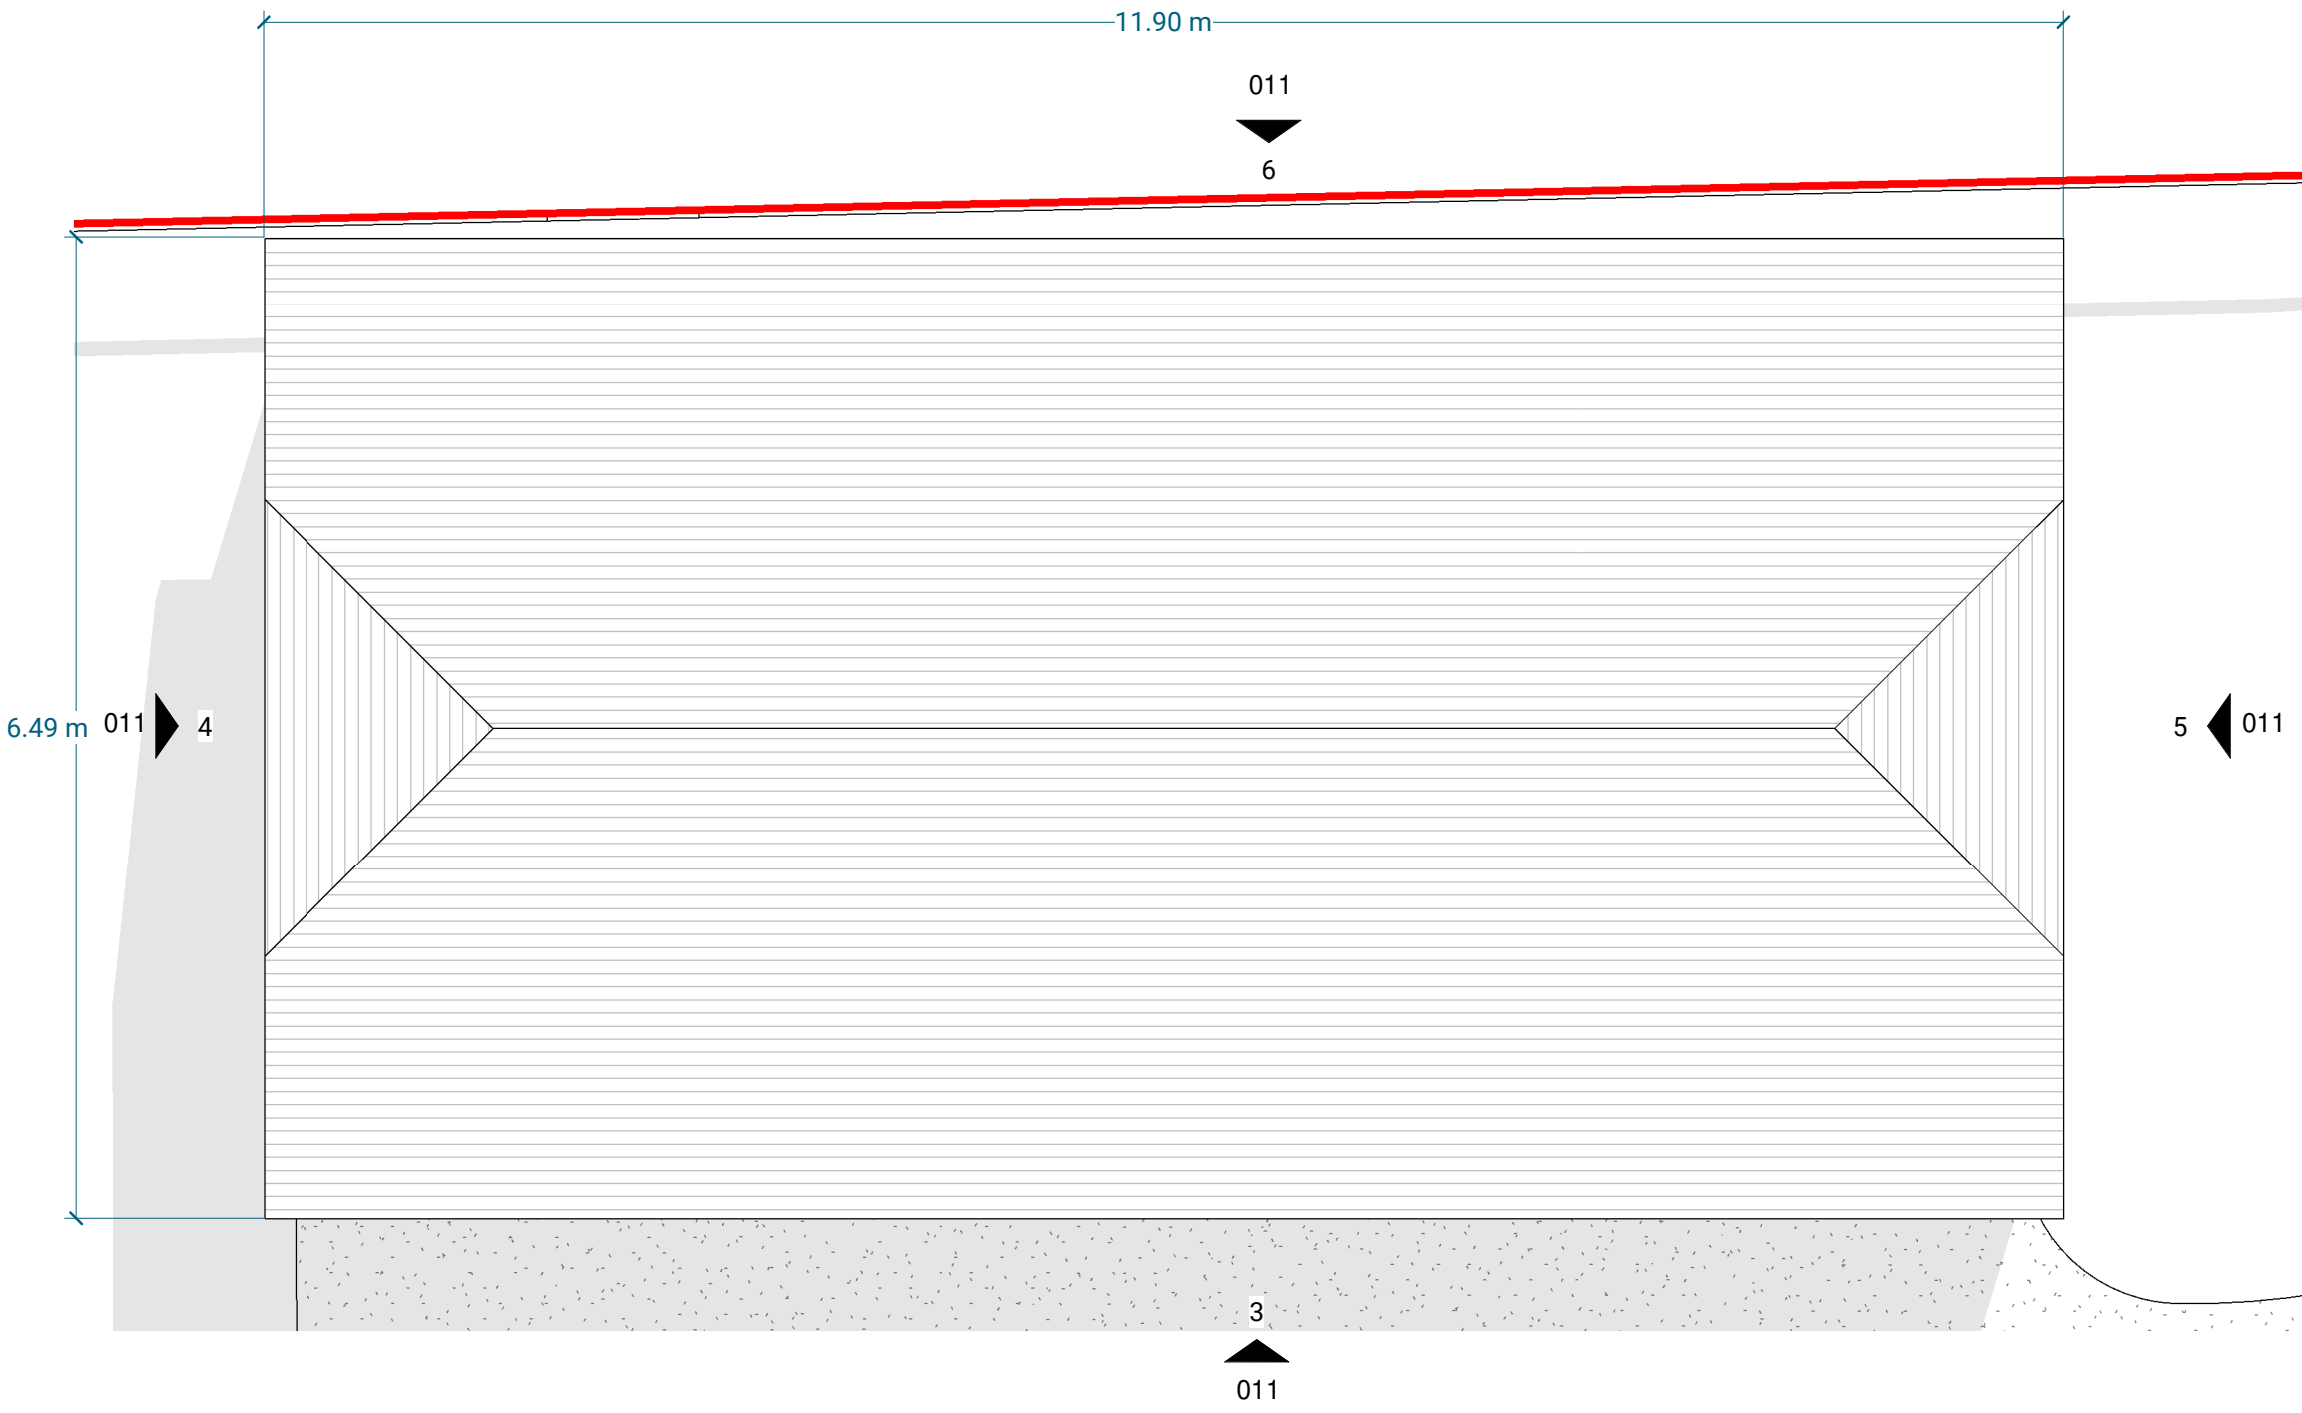


2 Roof Plan
1 : 50

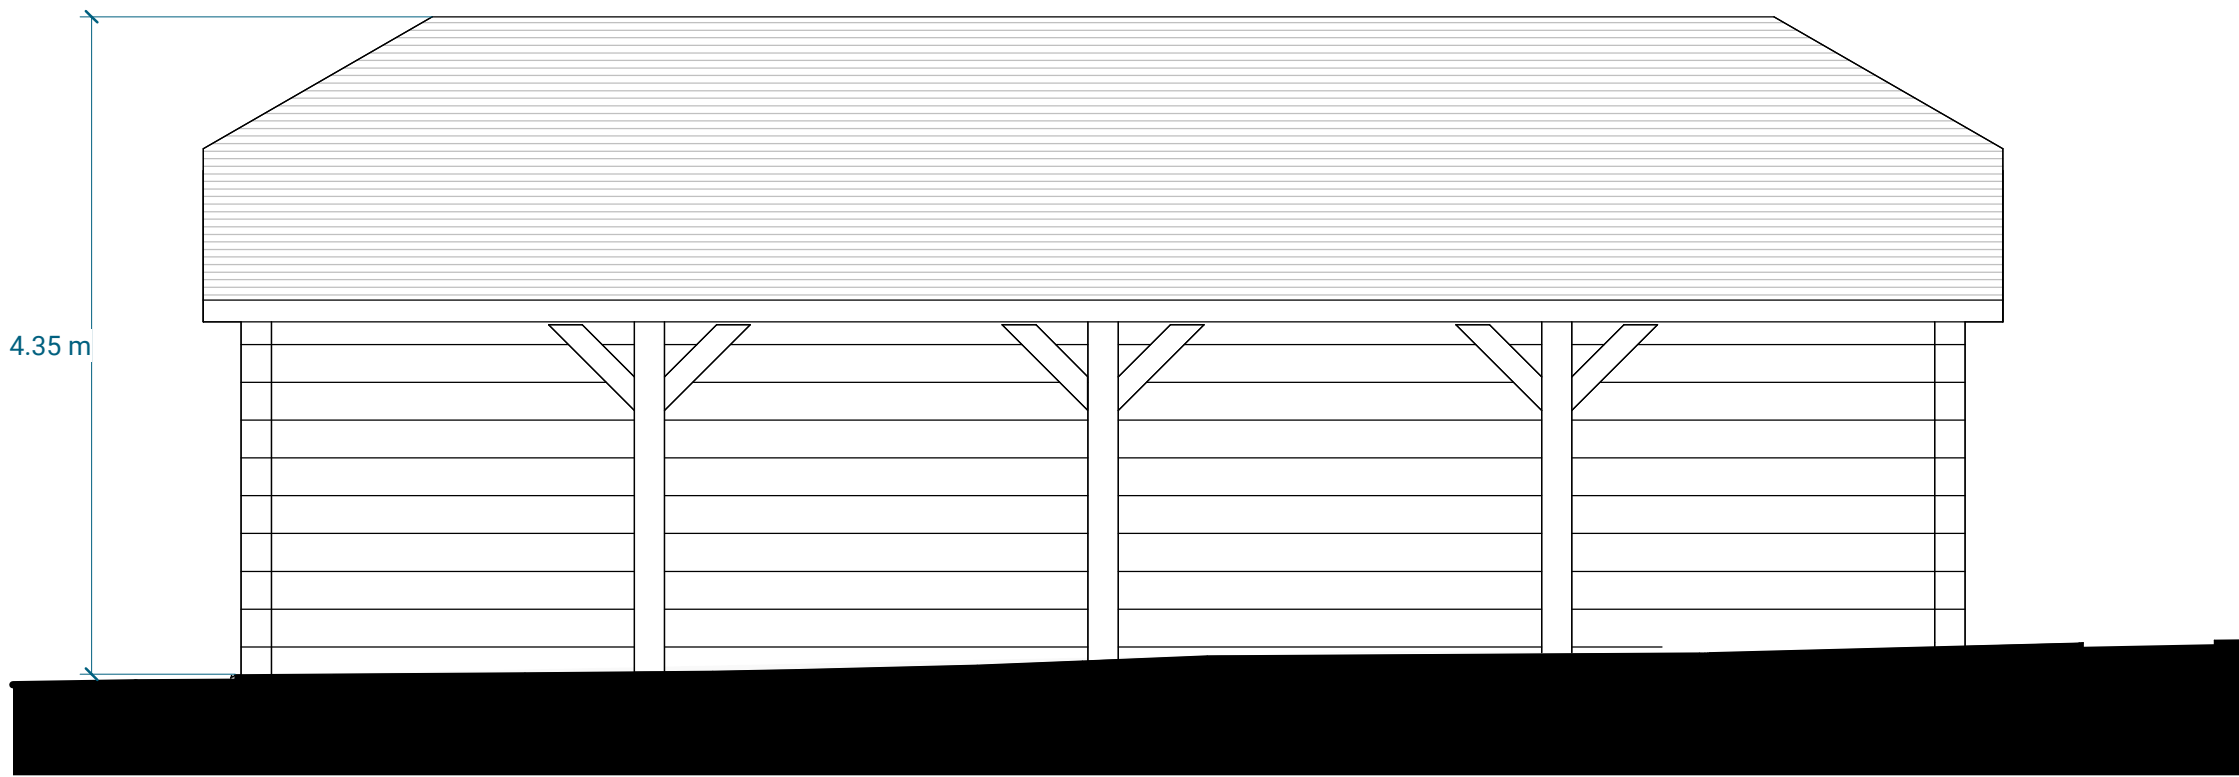


3 Carport West (Front)
1 : 50

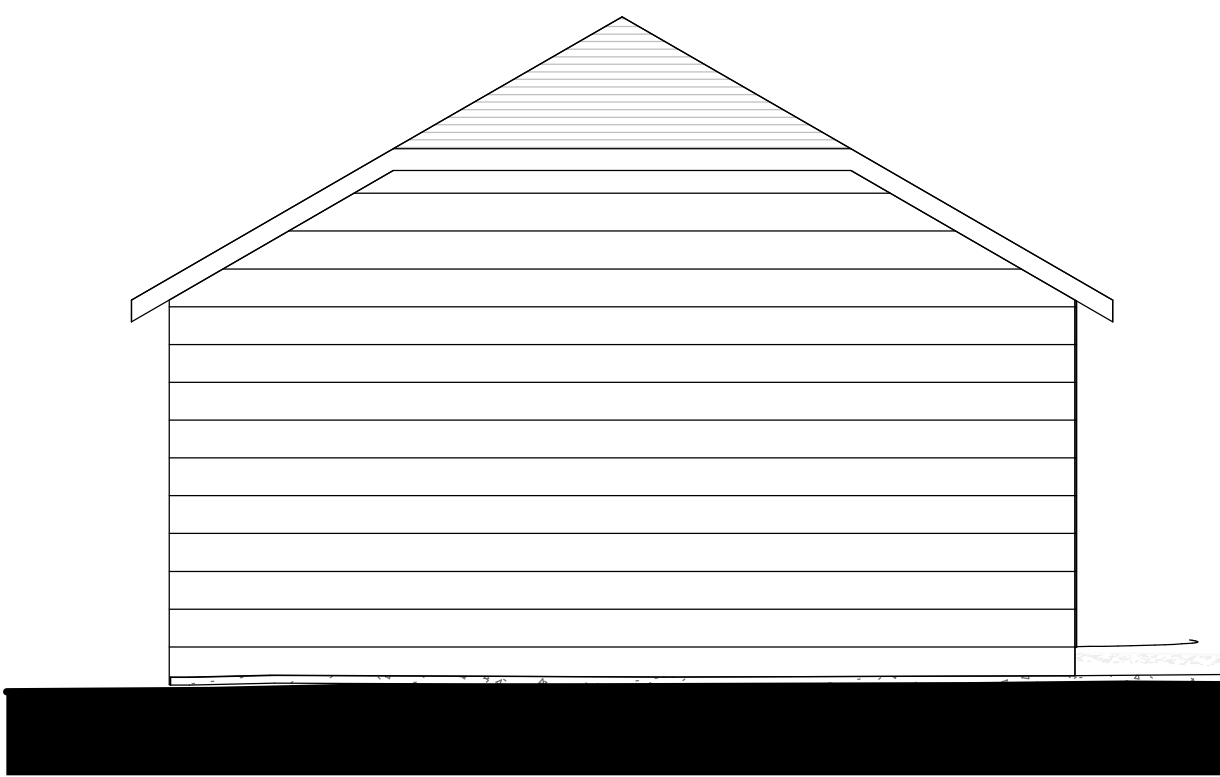


4 Carport North
1 : 50

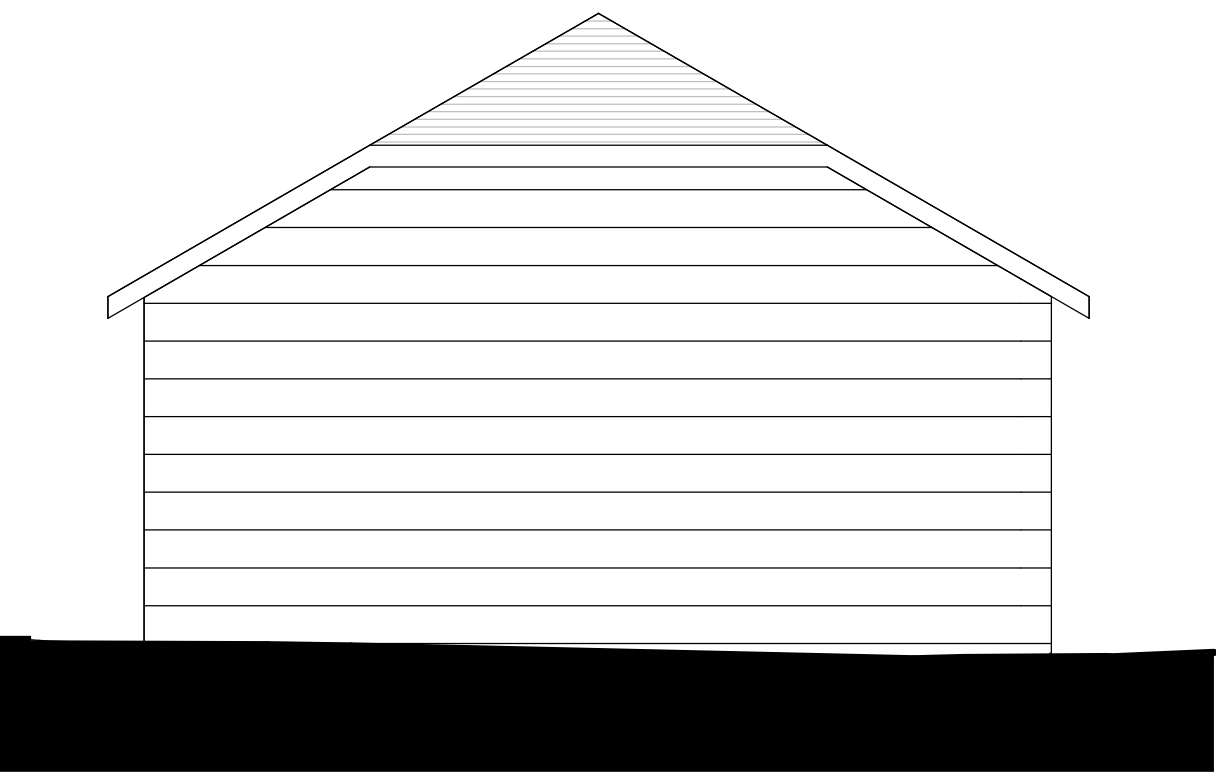

5 Carport South
1 : 50

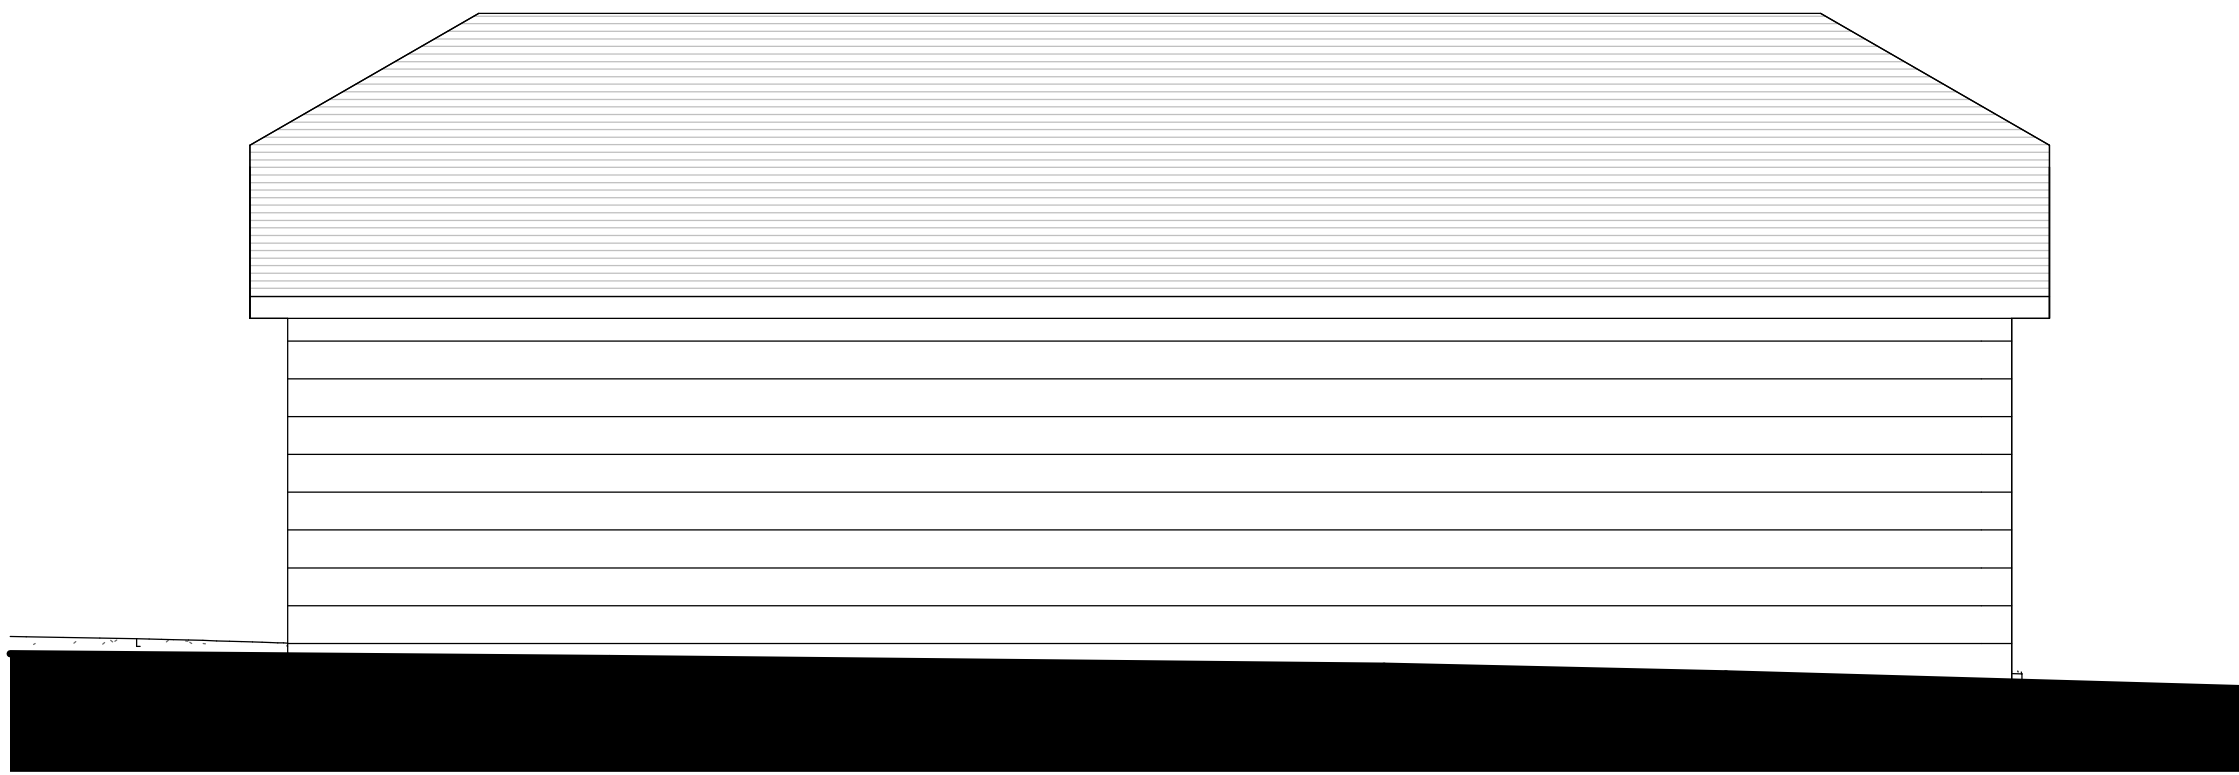

6 Carport East (Rear)
1 : 50

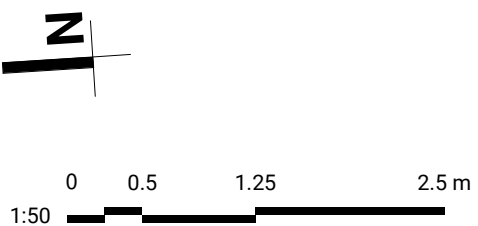

A	18.06.26	Main dimensions added
REV.	DATE	ISSUE

The Roost
New Hall Lane
Henfield, BN5

Proposed Carport

STATUS	SIZE	REV
PLANNING	A1	A

DRAWING NO.
26493-FLA-ZZ-00-DR-A-011