


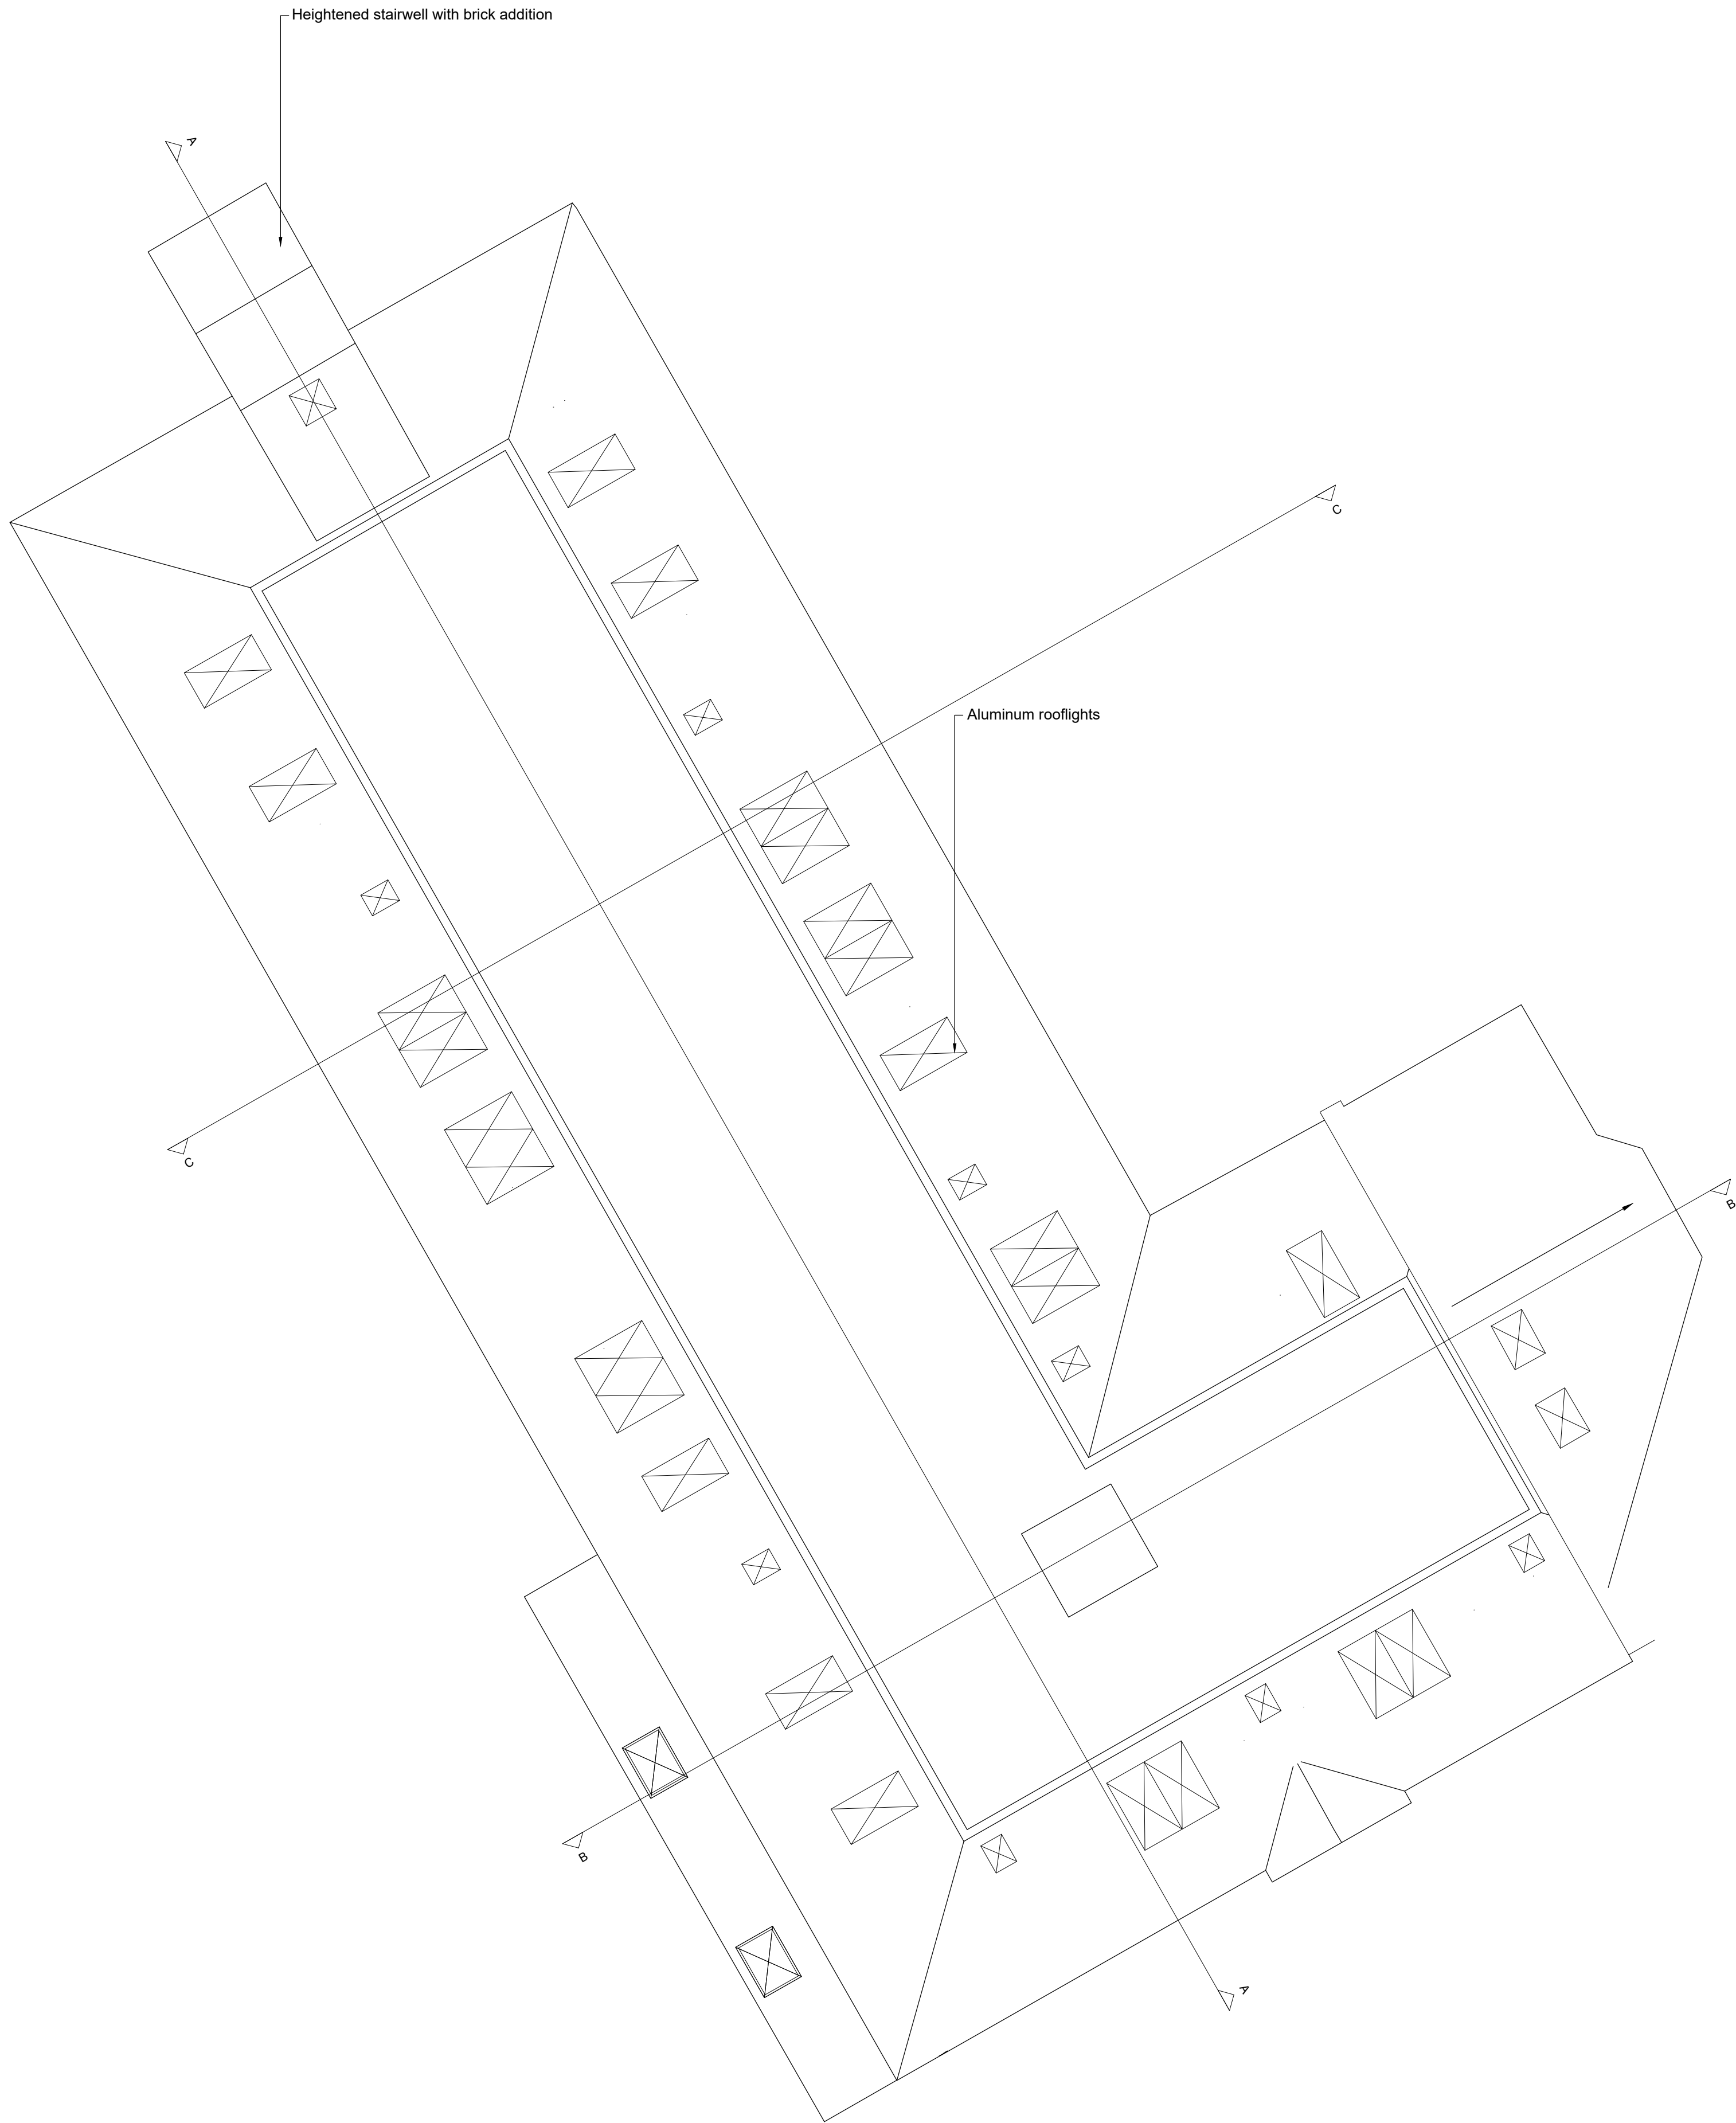

P1	23.02.26	First Issue	cb	cb
Rev	Date	Revision Details	Dr	Ch



E hello@ecearchitecture.com Creativity. Quality. Commerciality.
W ecearchitecture.com Rethink what's possible

Client's Name
GDB Investments LLP

Job Title
Envision House, Horsham

Drawing Title
Proposed Roof Plan

Scale
1:100 @ A1 / 1:200 @ A3
metres 2 4 6 8 10

Drawn	Checked	Date
cb	cb	23.03.26

Job No	Drawing No	Rev
7718	114	P1

Status
APPROVAL