


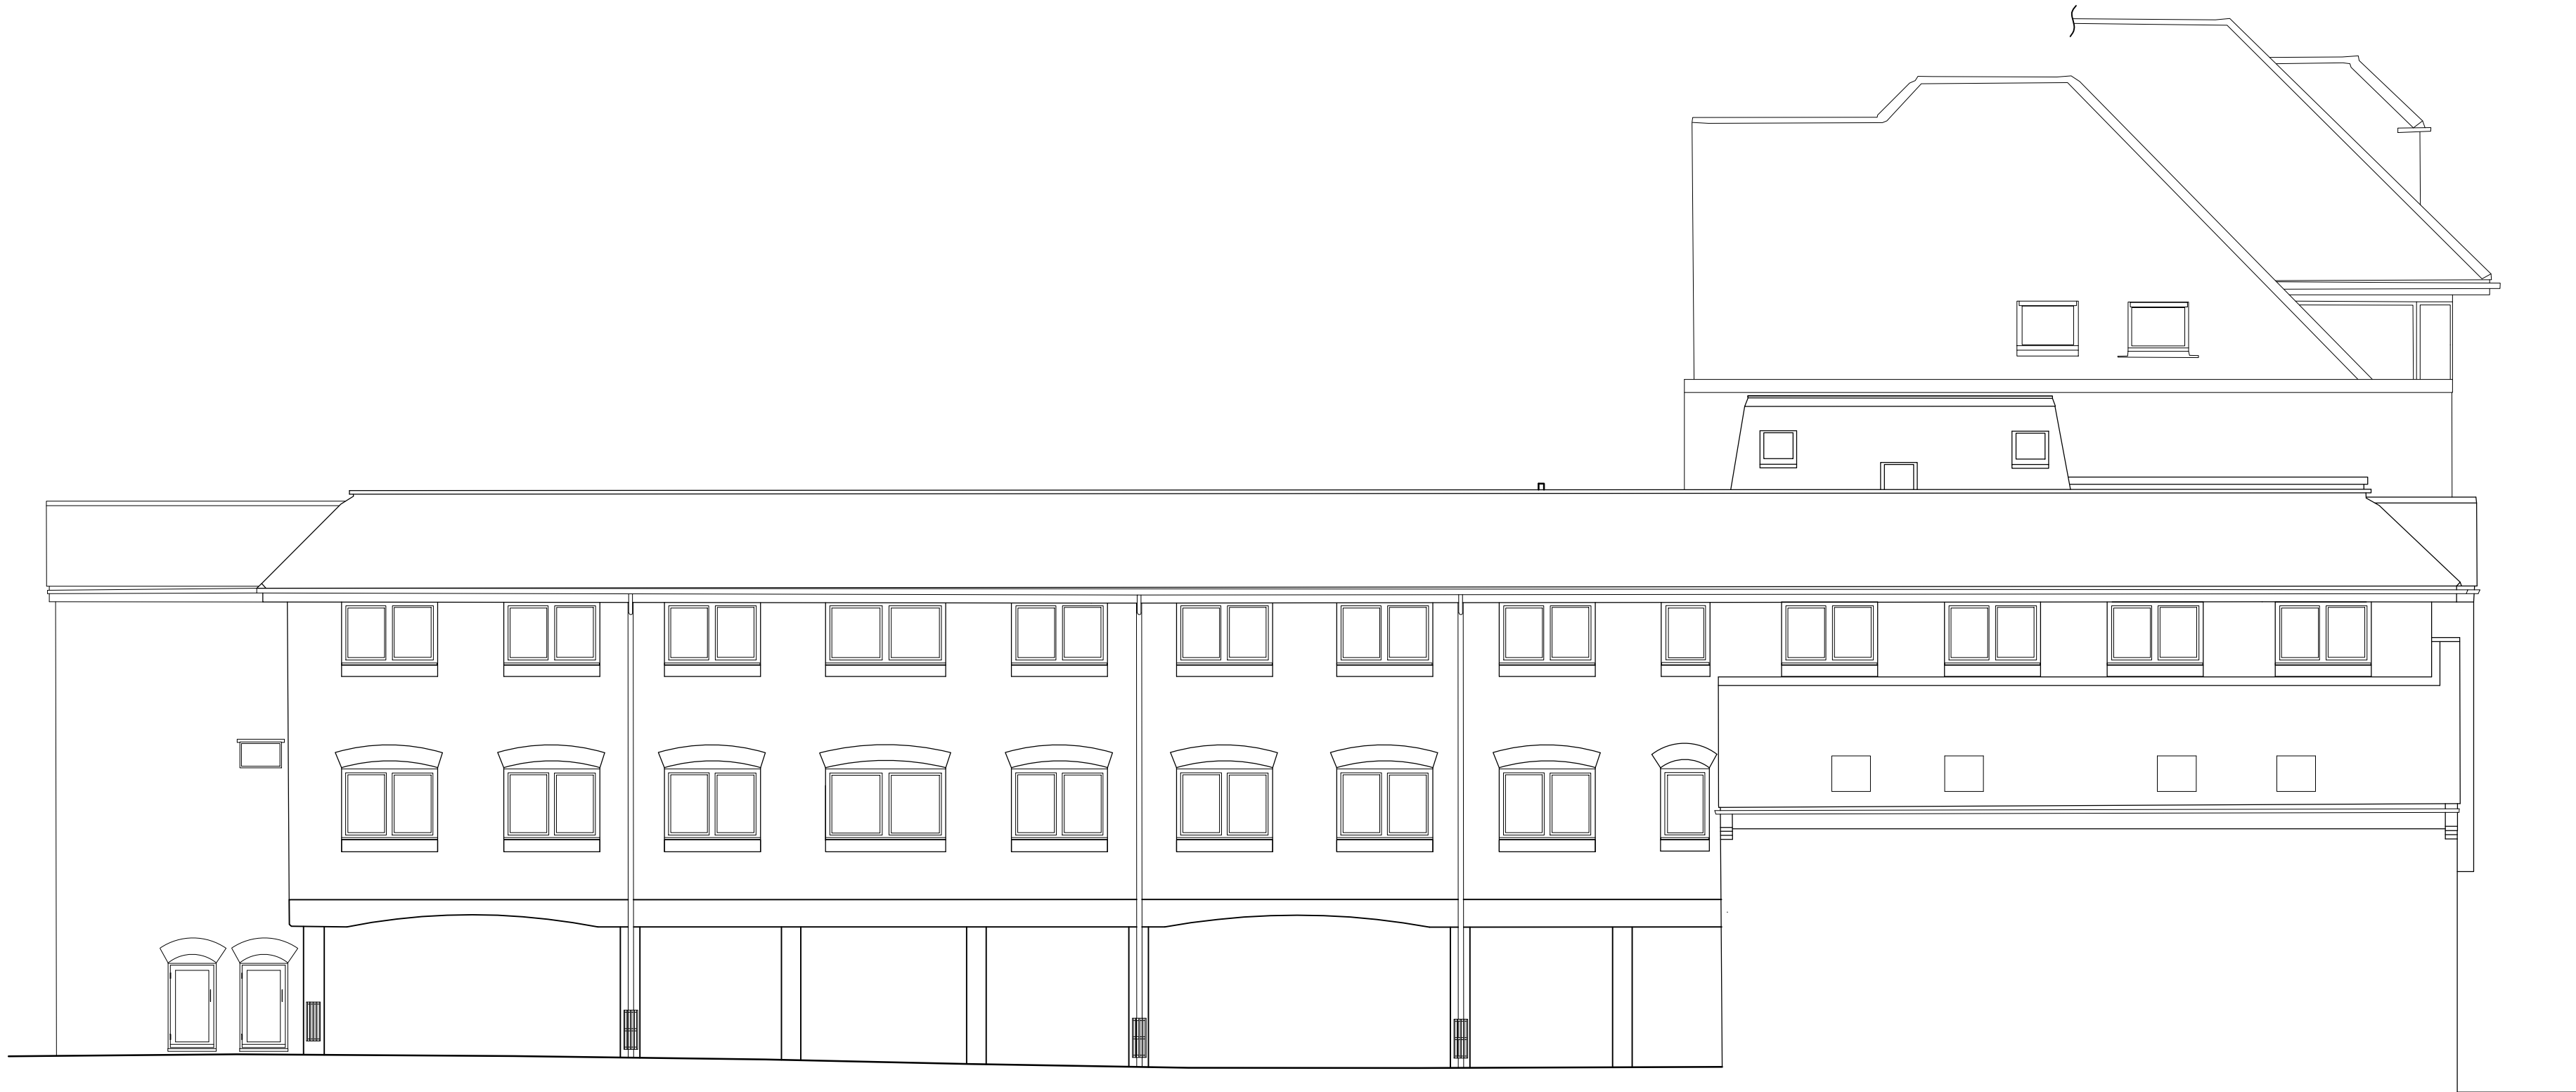

Existing West Elevation



Proposed West Elevation

P2	21.05.26	Amended to Planning Consultant's comments	cb	cb
P1	23.02.26	First Issue	cb	cb
Rev	Date	Revision Details	Dr	Ch



E hello@ecearchitecture.com
W ecearchitecture.com

Creativity. Quality. Commerciality.
Rethink what's possible

Client's Name
GDB Investments LLP

Job Title
Envision House, Horsham

Drawing Title
West Elevation

Scale
1:100 @ A1 / 1:200 @ A3
metres 2 4 6 8 10

Drawn	Checked	Date
cb	cb	23.03.26

Job No	Drawing No	Rev
7718	120	P2

Status
APPROVAL