


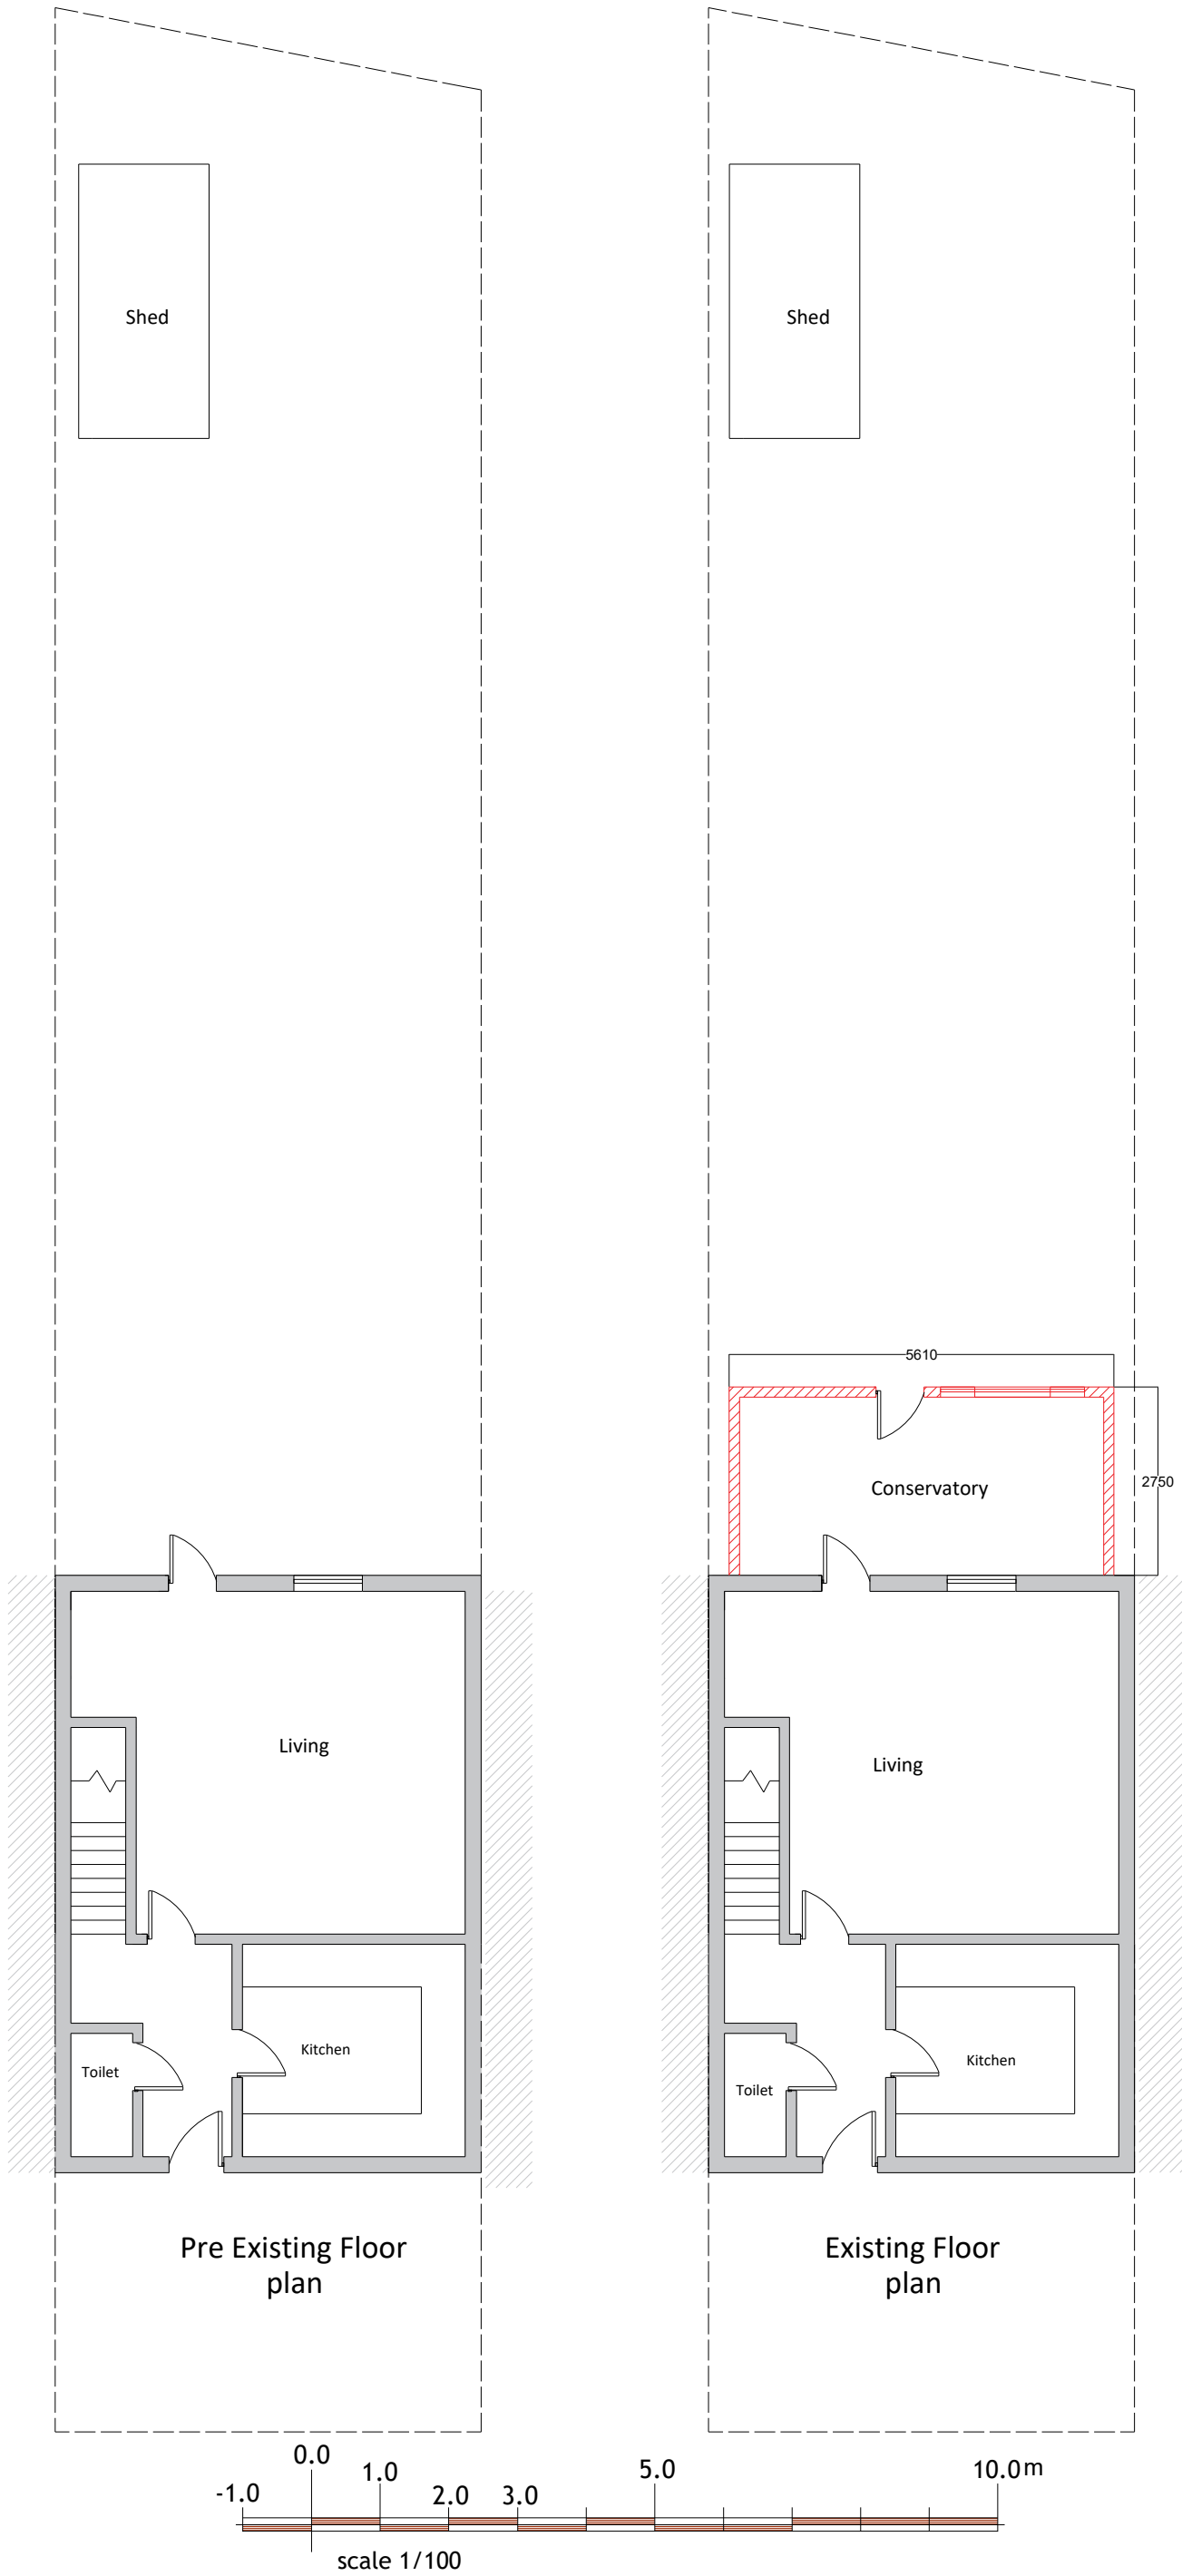

LEGEND

- Pre existing
- Existing
- boundary line
- to be demolished

R&R
Architecture

Rabbia.archi13@gmail.com

Project

14 Windrum Close, Horsham
RH12 1XR

Drawing Name

Floor plans

Scale @A3 CHECKED Date
1:100 @ A3 Checked 25 Jan 26

Drawing Number

DOC 03