



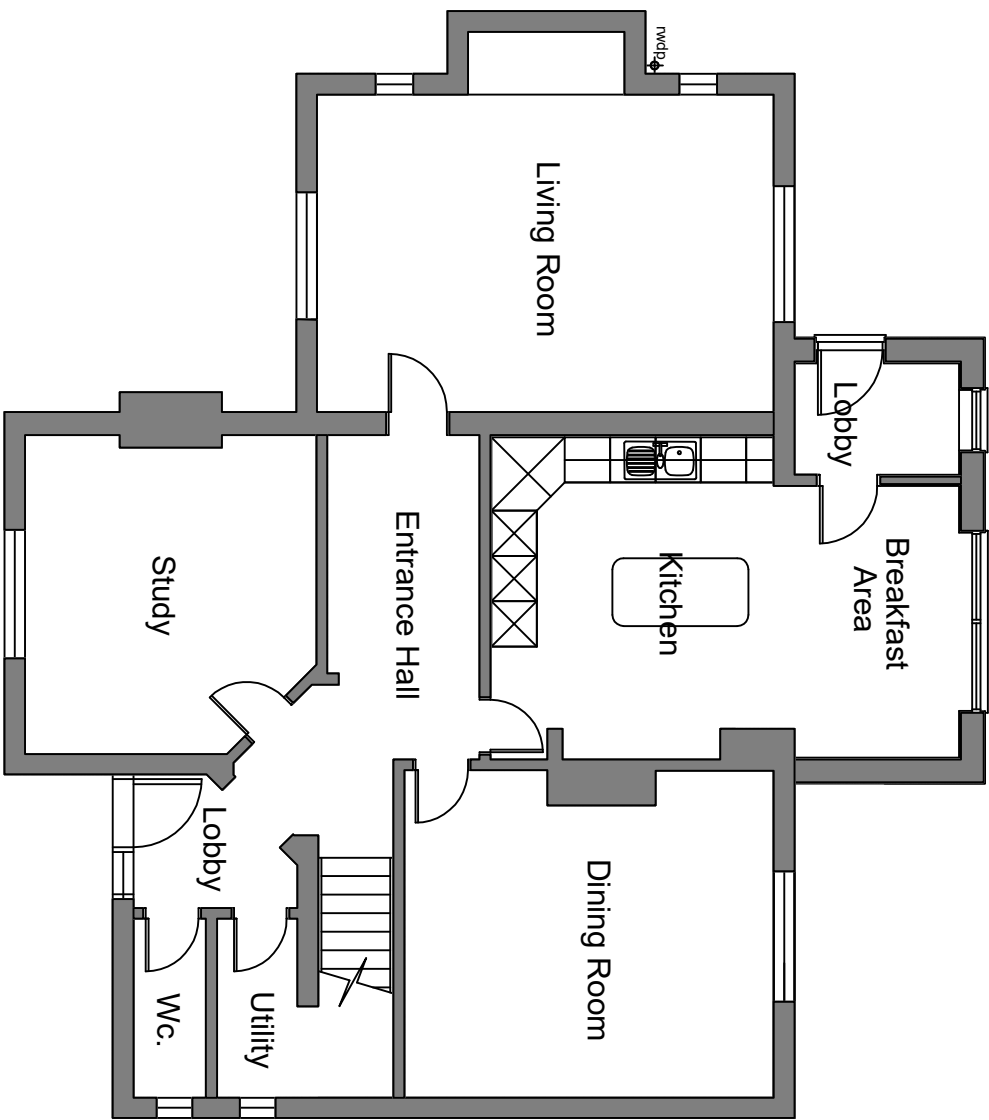

Ground Floor Plan

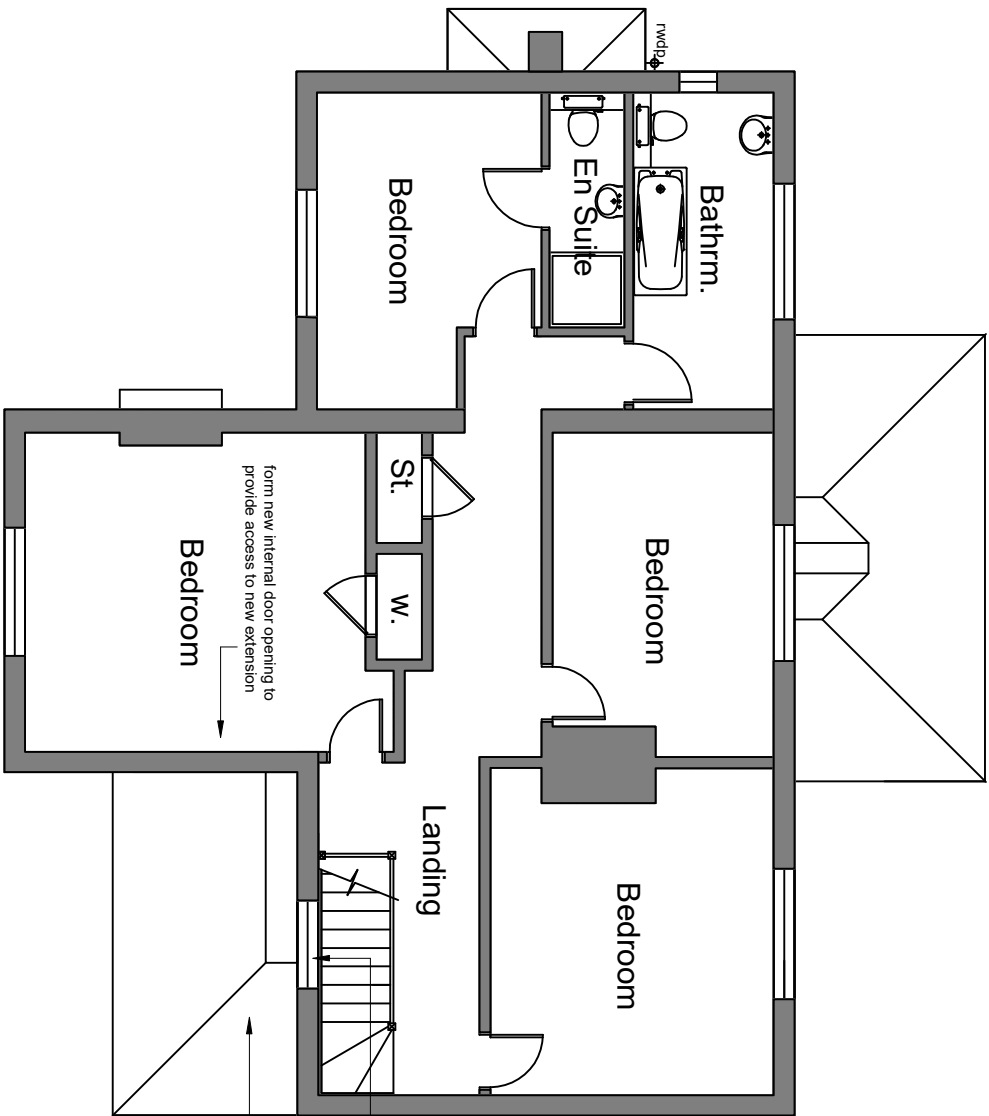

First Floor Plan

Insert new window opening to first floor landing area
existing window to be blocked up
construct new extension to front elevation at first floor level with new extension to be built off existing wall construction to match existing

REV	DATE	AMENDMENT
 Shaw Design Services Ltd. Dalqueth, Northlands Road, Holbrook Horsham, West Sussex RH12 5PW Tel: 01403 217081		
PROJECT: Proposed extension at first floor to front of existing house		
LOCATION: West Lloyds, Lock Lane, Patridge Green, West Sussex		
CLIENT: Mr & Mrs Nyahoe		
TITLE: Floor Plans - As Existing		
DESIGNED BY draz DRAWN BY SDS CHECKED BY 14 Mar 26 SCALE 1:100 DRAWING N° 2604 / 02 REV N°		