

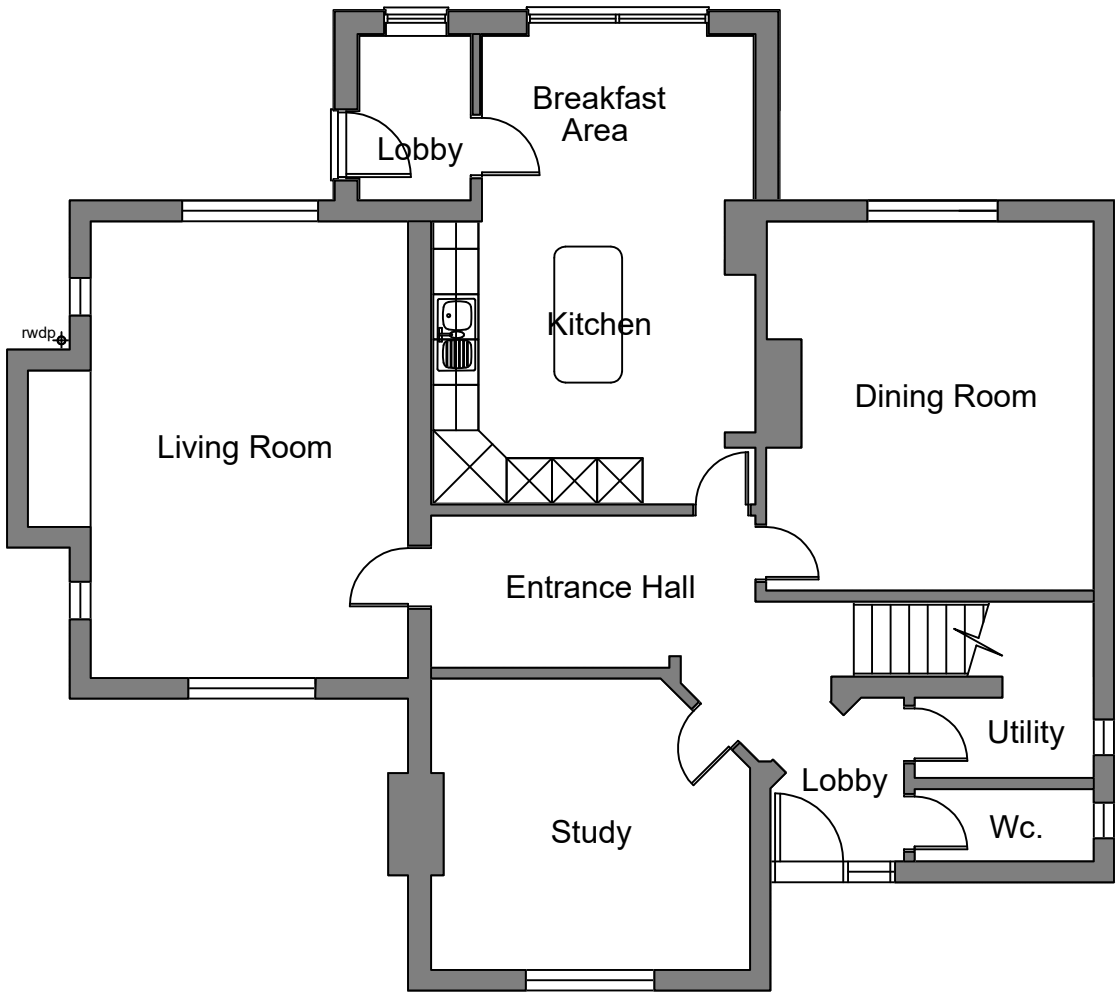


 

Ground Floor Plan

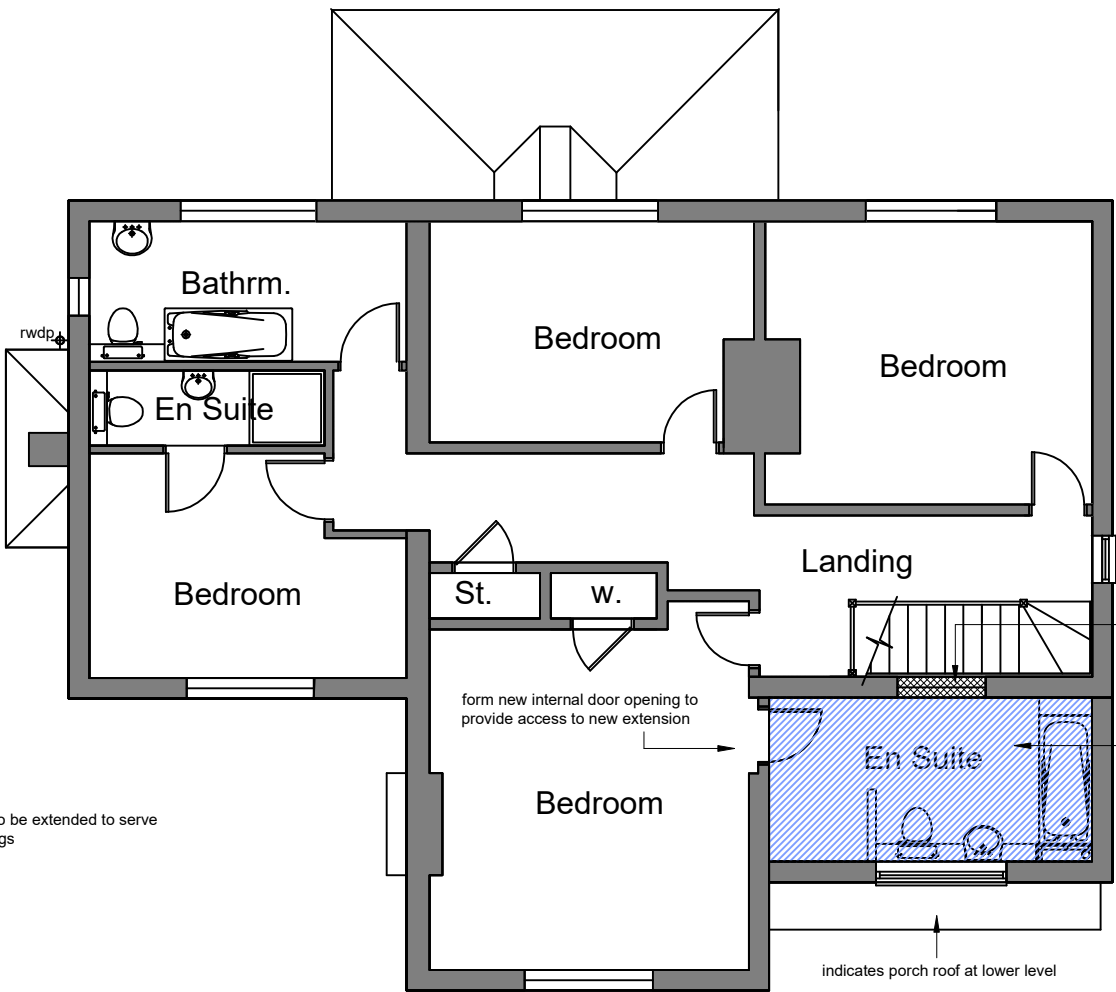

First Floor Plan

existing soil stack to be extended to serve new bathroom fittings

form new internal door opening to provide access to new extension

indicates porch roof at lower level

insert new window opening to first floor landing area (630 x 1050mm)

existing window to be blocked up

construct new extension to front elevation at first floor level with new extension to be built off existing wall construction to match existing

hatched area indicates new floor area and external wall construction (approx. 9.25sqm)

REV	DATE	AMENDMENT
 Shaw Design Services Ltd. Dalquieth, Northlands Road, Holbrook Horsham, West Sussex RH12 5PW Tel: 01403 217081		
PROJECT: Proposed etension at first floor to front of existing house		
LOCATION: West Lloyts, Lock Lane, Patridge Green, West Sussex		
CLIENT: Mr & Mrs Nyahoe		
TITLE : Floor Plans - Proposed		
DRAWN: daz	CHECKED: SDS	ISSUE DATE: 14 Mar.'26
DRAWING N°: 2604 / 03		SCALE: 1:100 REV N°: