



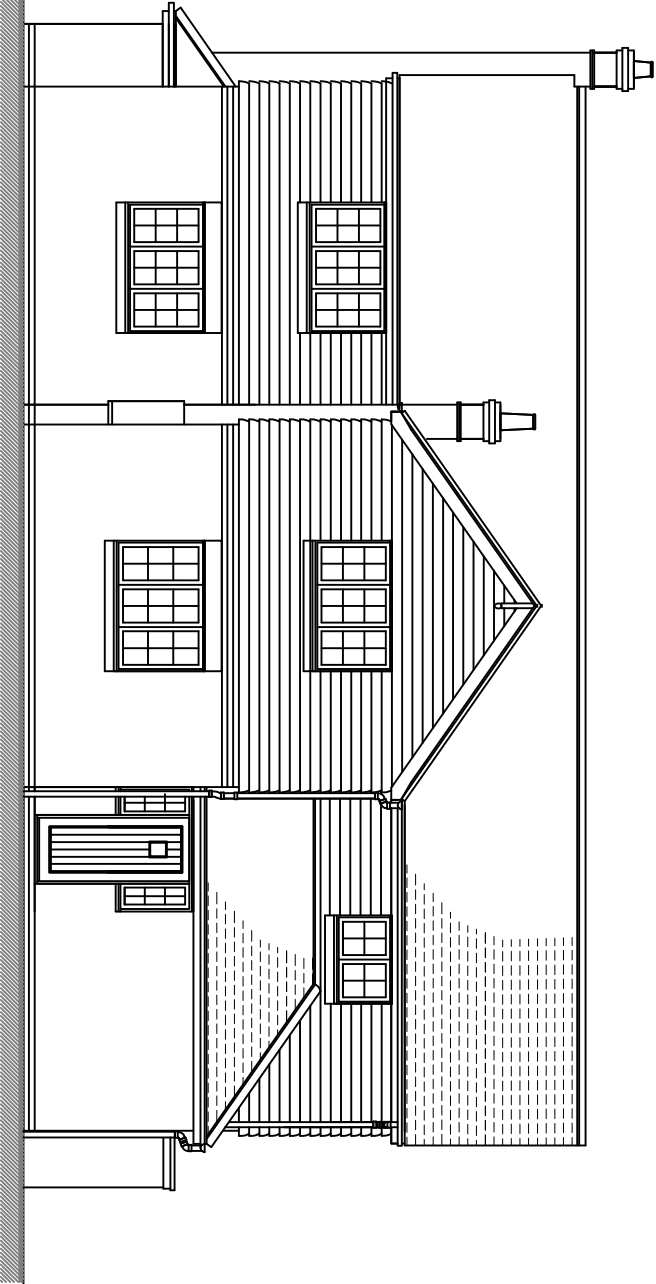



Existing boundary to East lloyts

Note - existing attached cover to boiler

Front Elevation

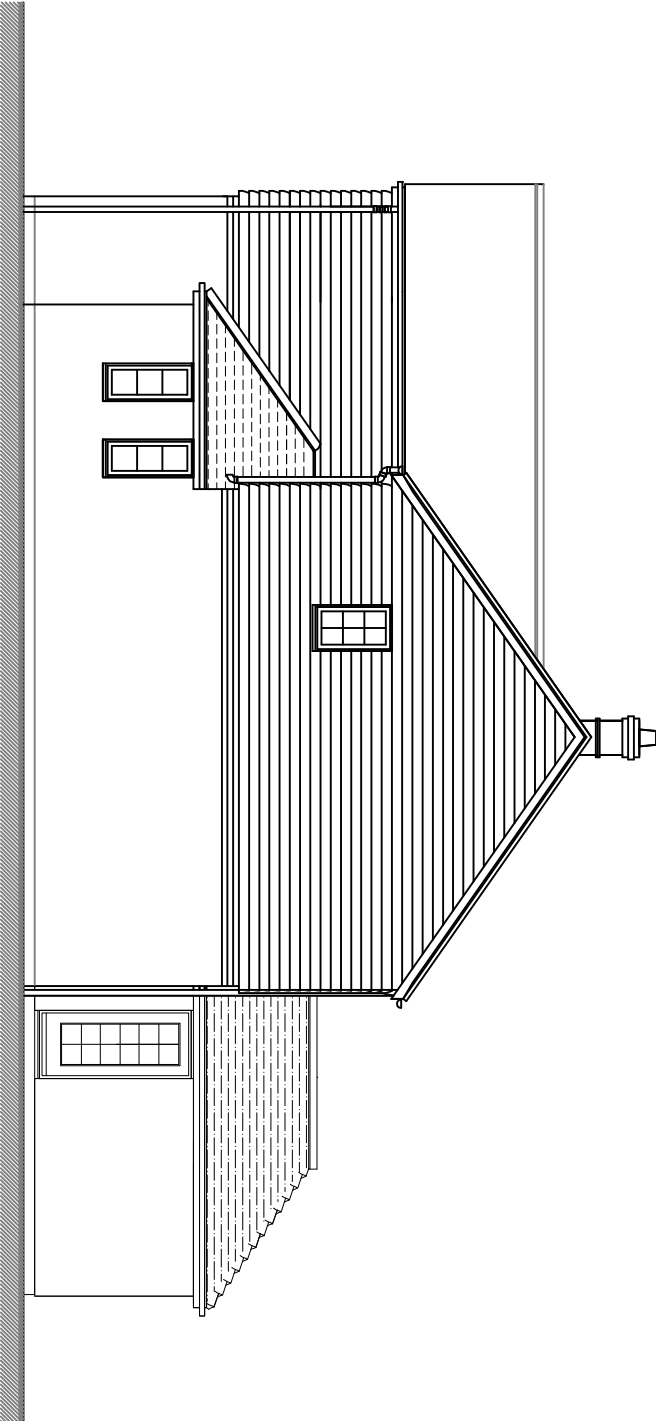

Side Elevation

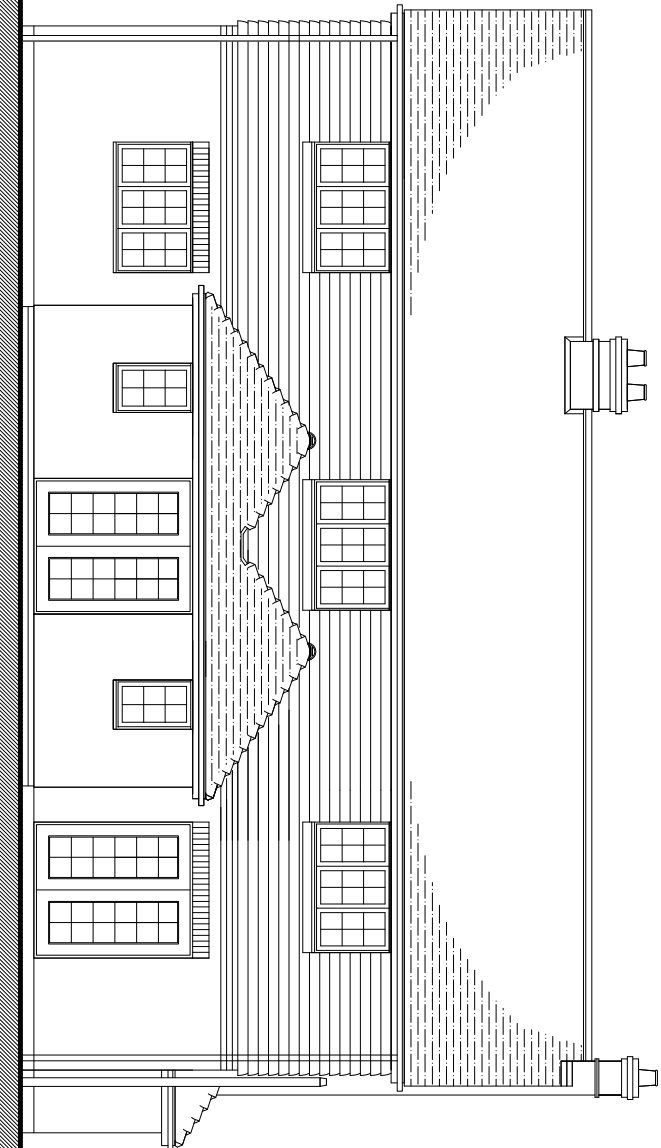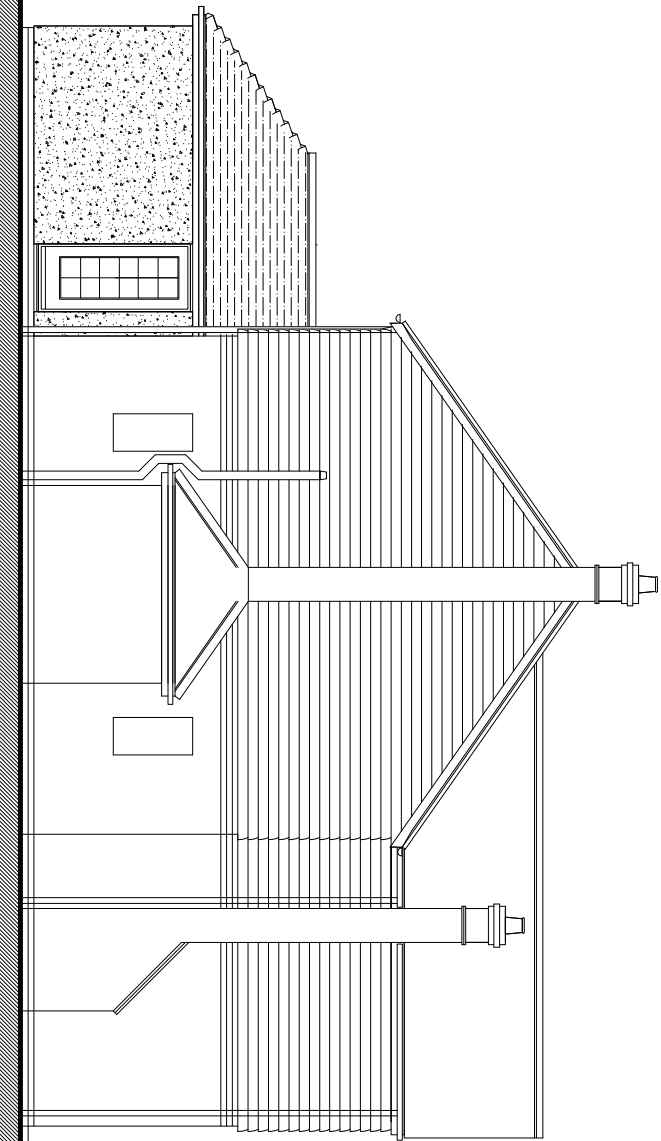

Side Elevation



Shaw Design Services Ltd.
Dalqueth, Northlands Road, Holbrook
Horsham, West Sussex RH12 5PW
Tel: 01403 217081

PROJECT:
Proposed extension at first floor
to front of existing house

LOCATION:
West Lloyts, Lock Lane,
Patridge Green, West Sussex

CLIENT:
Mr & Mrs Nyahoe

TITLE :
Elevations - As Existing

DRAWN BY		CHECKED BY		DATE		SCALE	
daz		SDS		14 Mar 26		1:100	
DRAWING N°		2604 / 04				REV N°	