



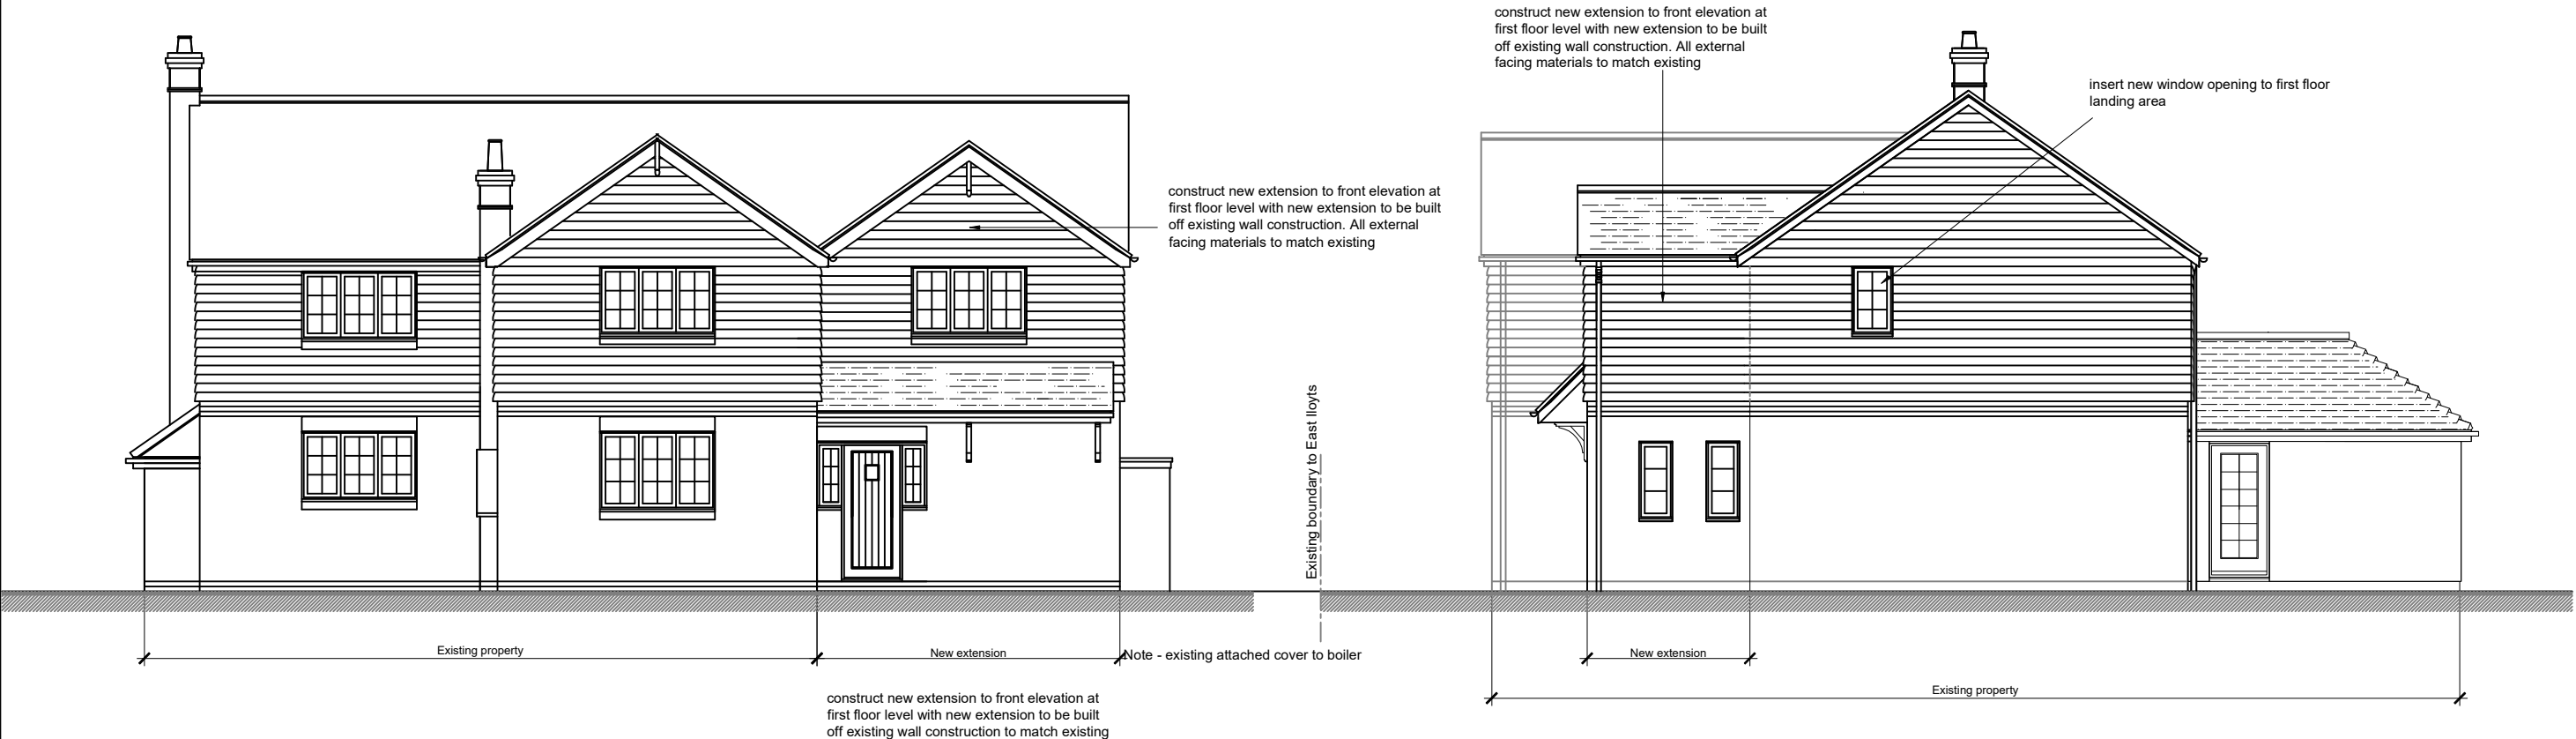

Front Elevation

Side Elevation

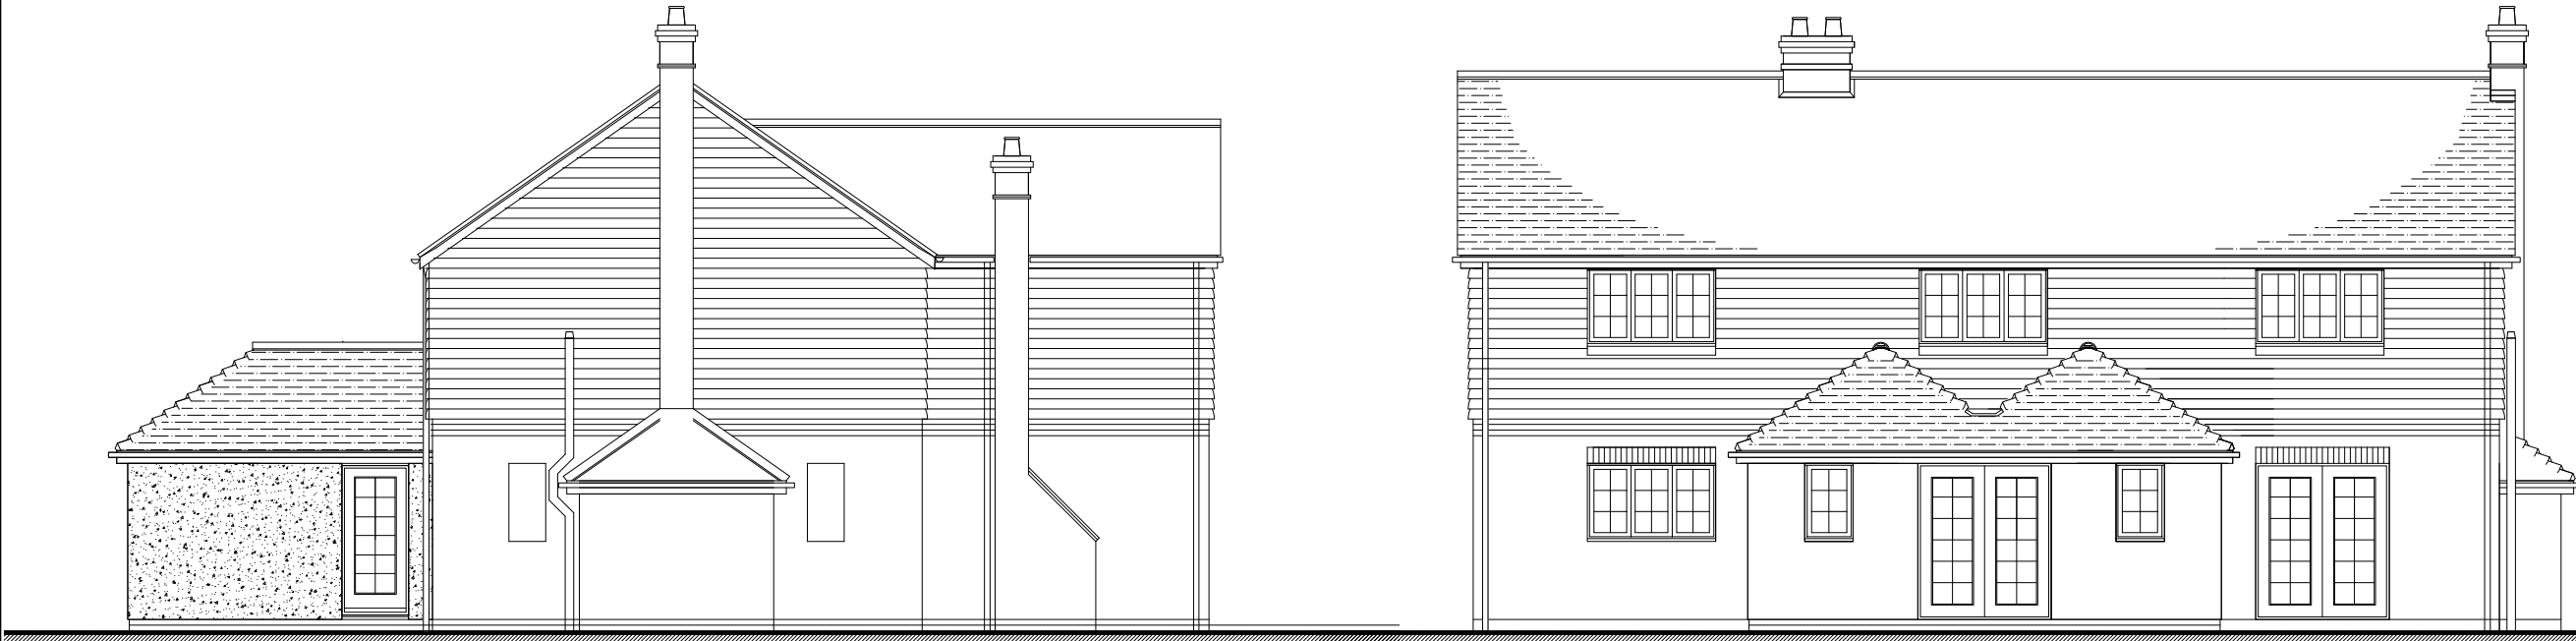

Side Elevation

Note - The proposals do not alter the rear elevation

REV	DATE	AMENDMENT
 Shaw Design Services Ltd. Dalquieth, Northlands Road, Holbrook Horsham, West Sussex RH12 5PW Tel: 01403 217081		
PROJECT: Proposed extension at first floor to front of existing house		
LOCATION: West Lloyts, Lock Lane, Patridge Green, West Sussex		
CLIENT: Mr & Mrs Nyahoe		
TITLE: Elevations - Proposed		
DRAWN: daz	CHECKED: SDS	ISSUE DATE: 14 Mar.'26
DRAWING N°: 2604 / 05		SCALE: 1:100 REV N°: