



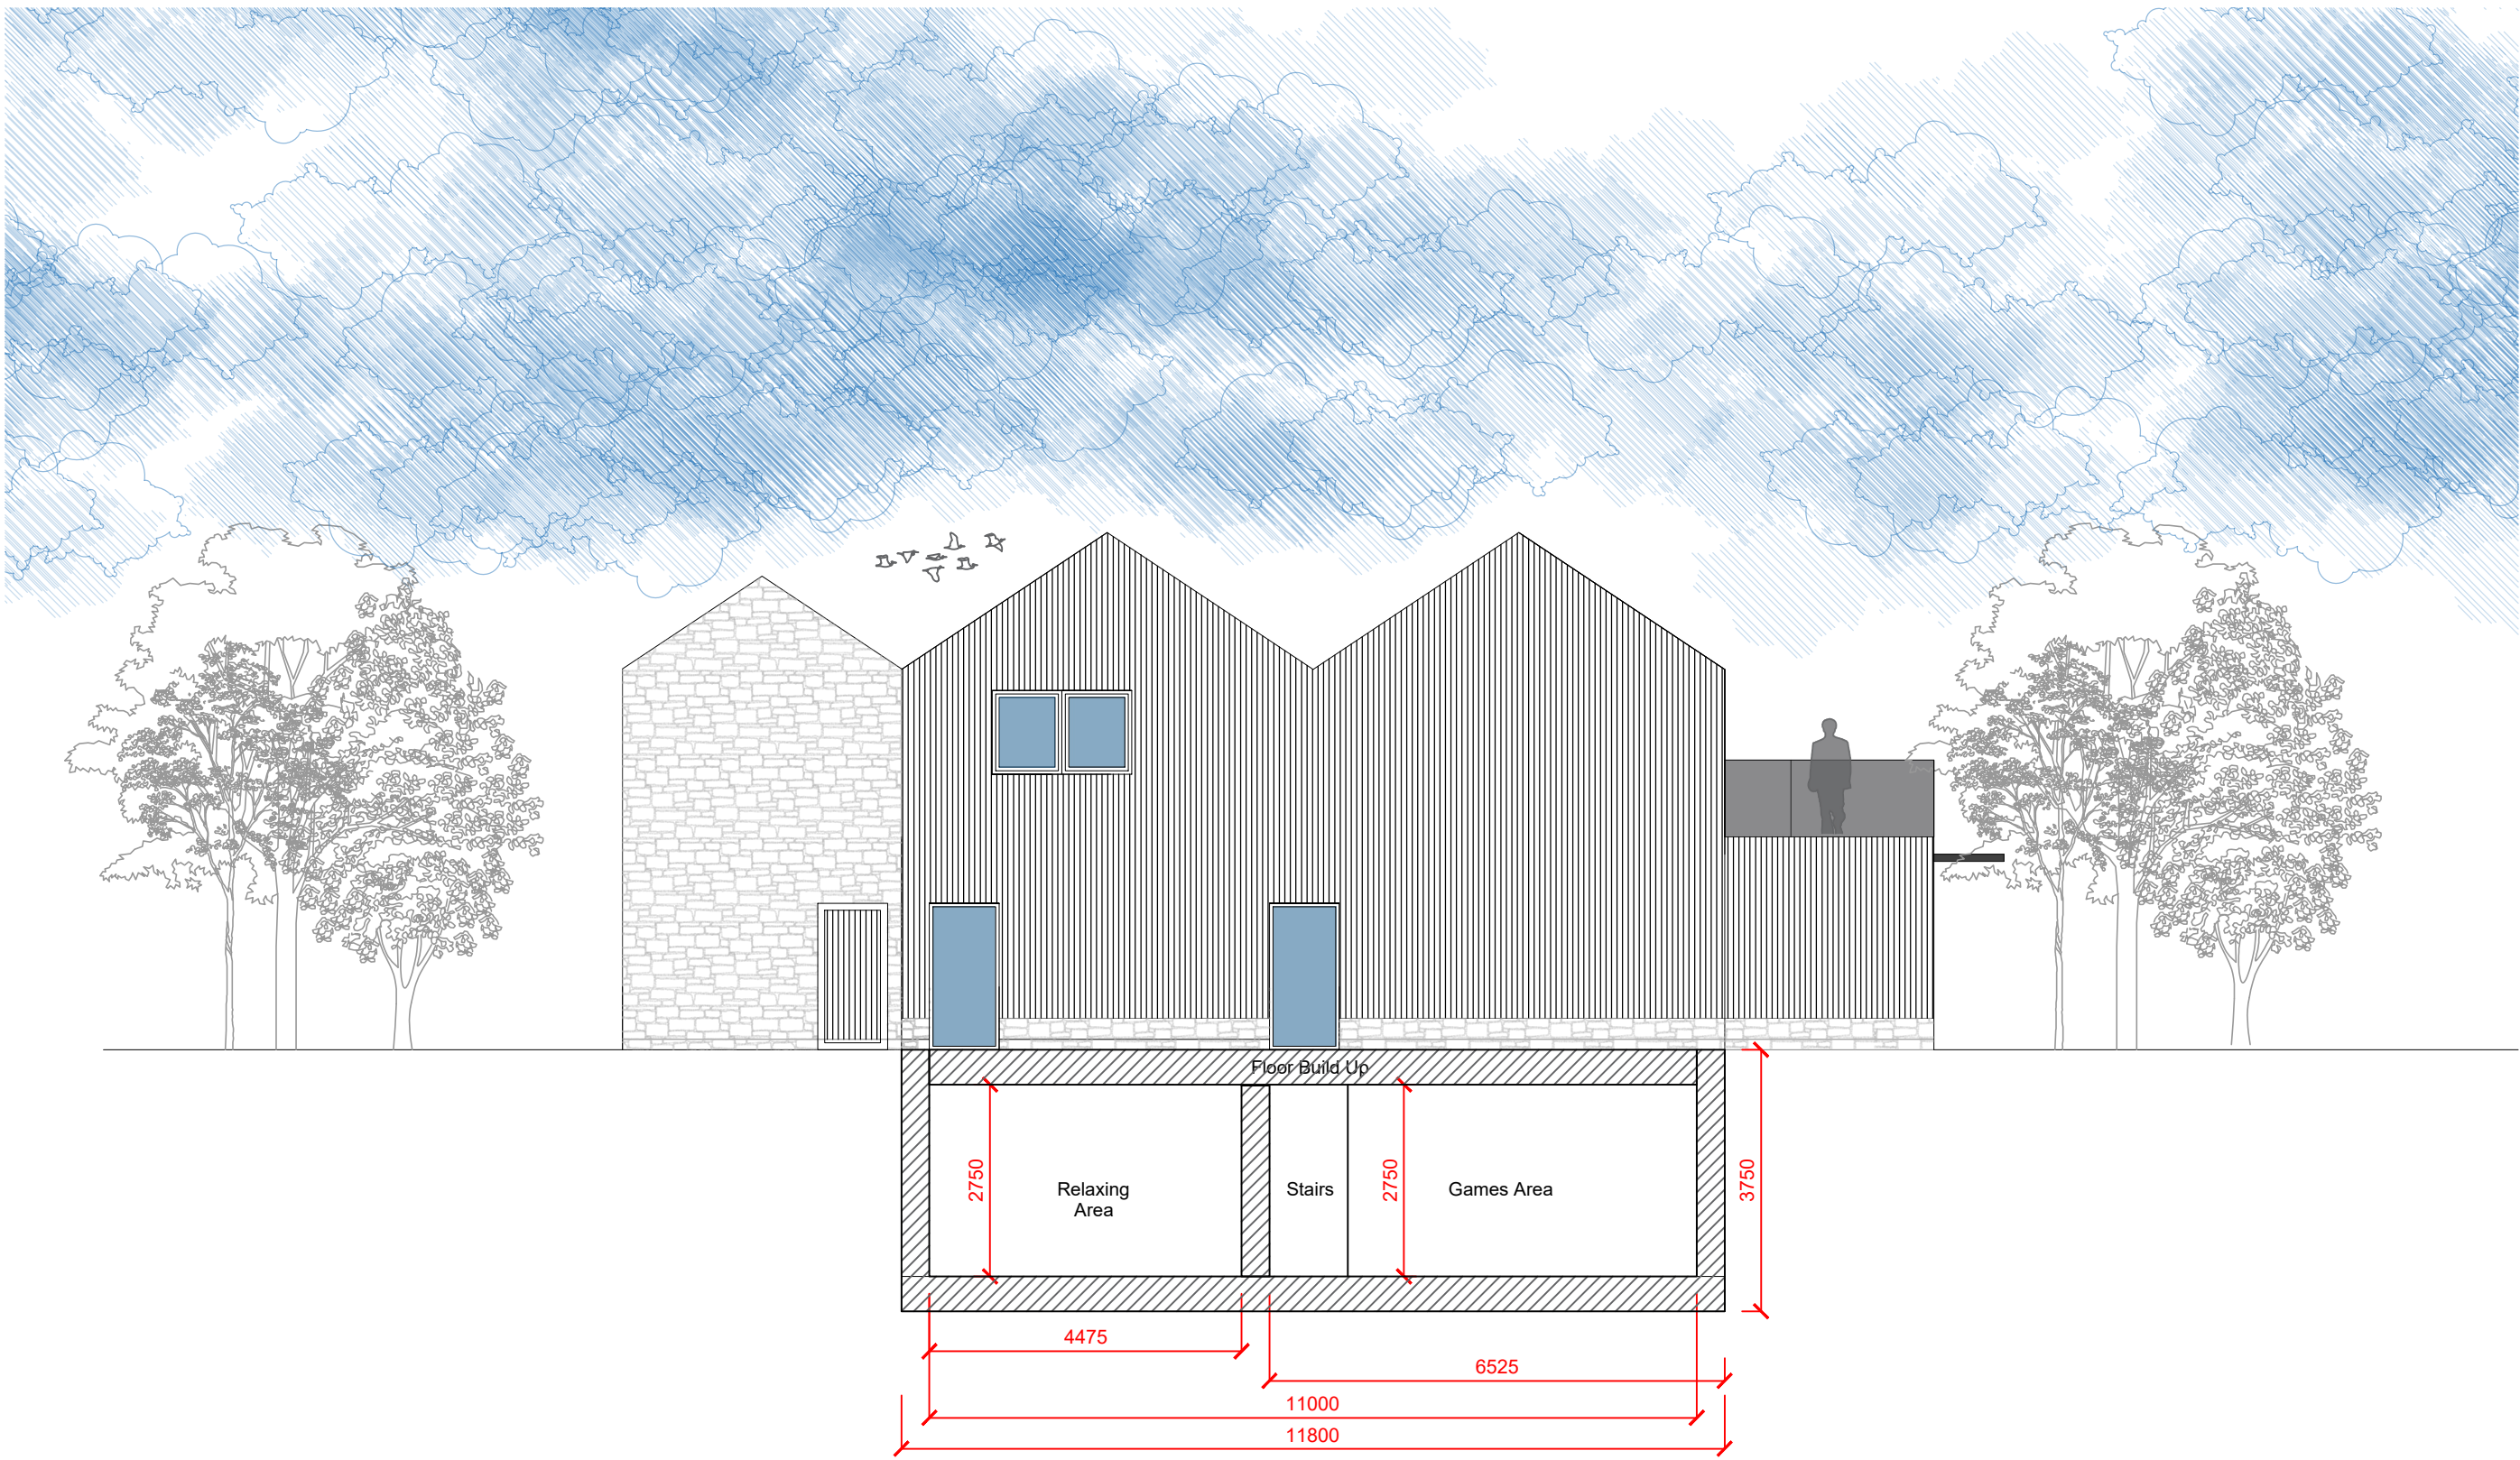

Proposed North Elevation - Section C-C- 1:100

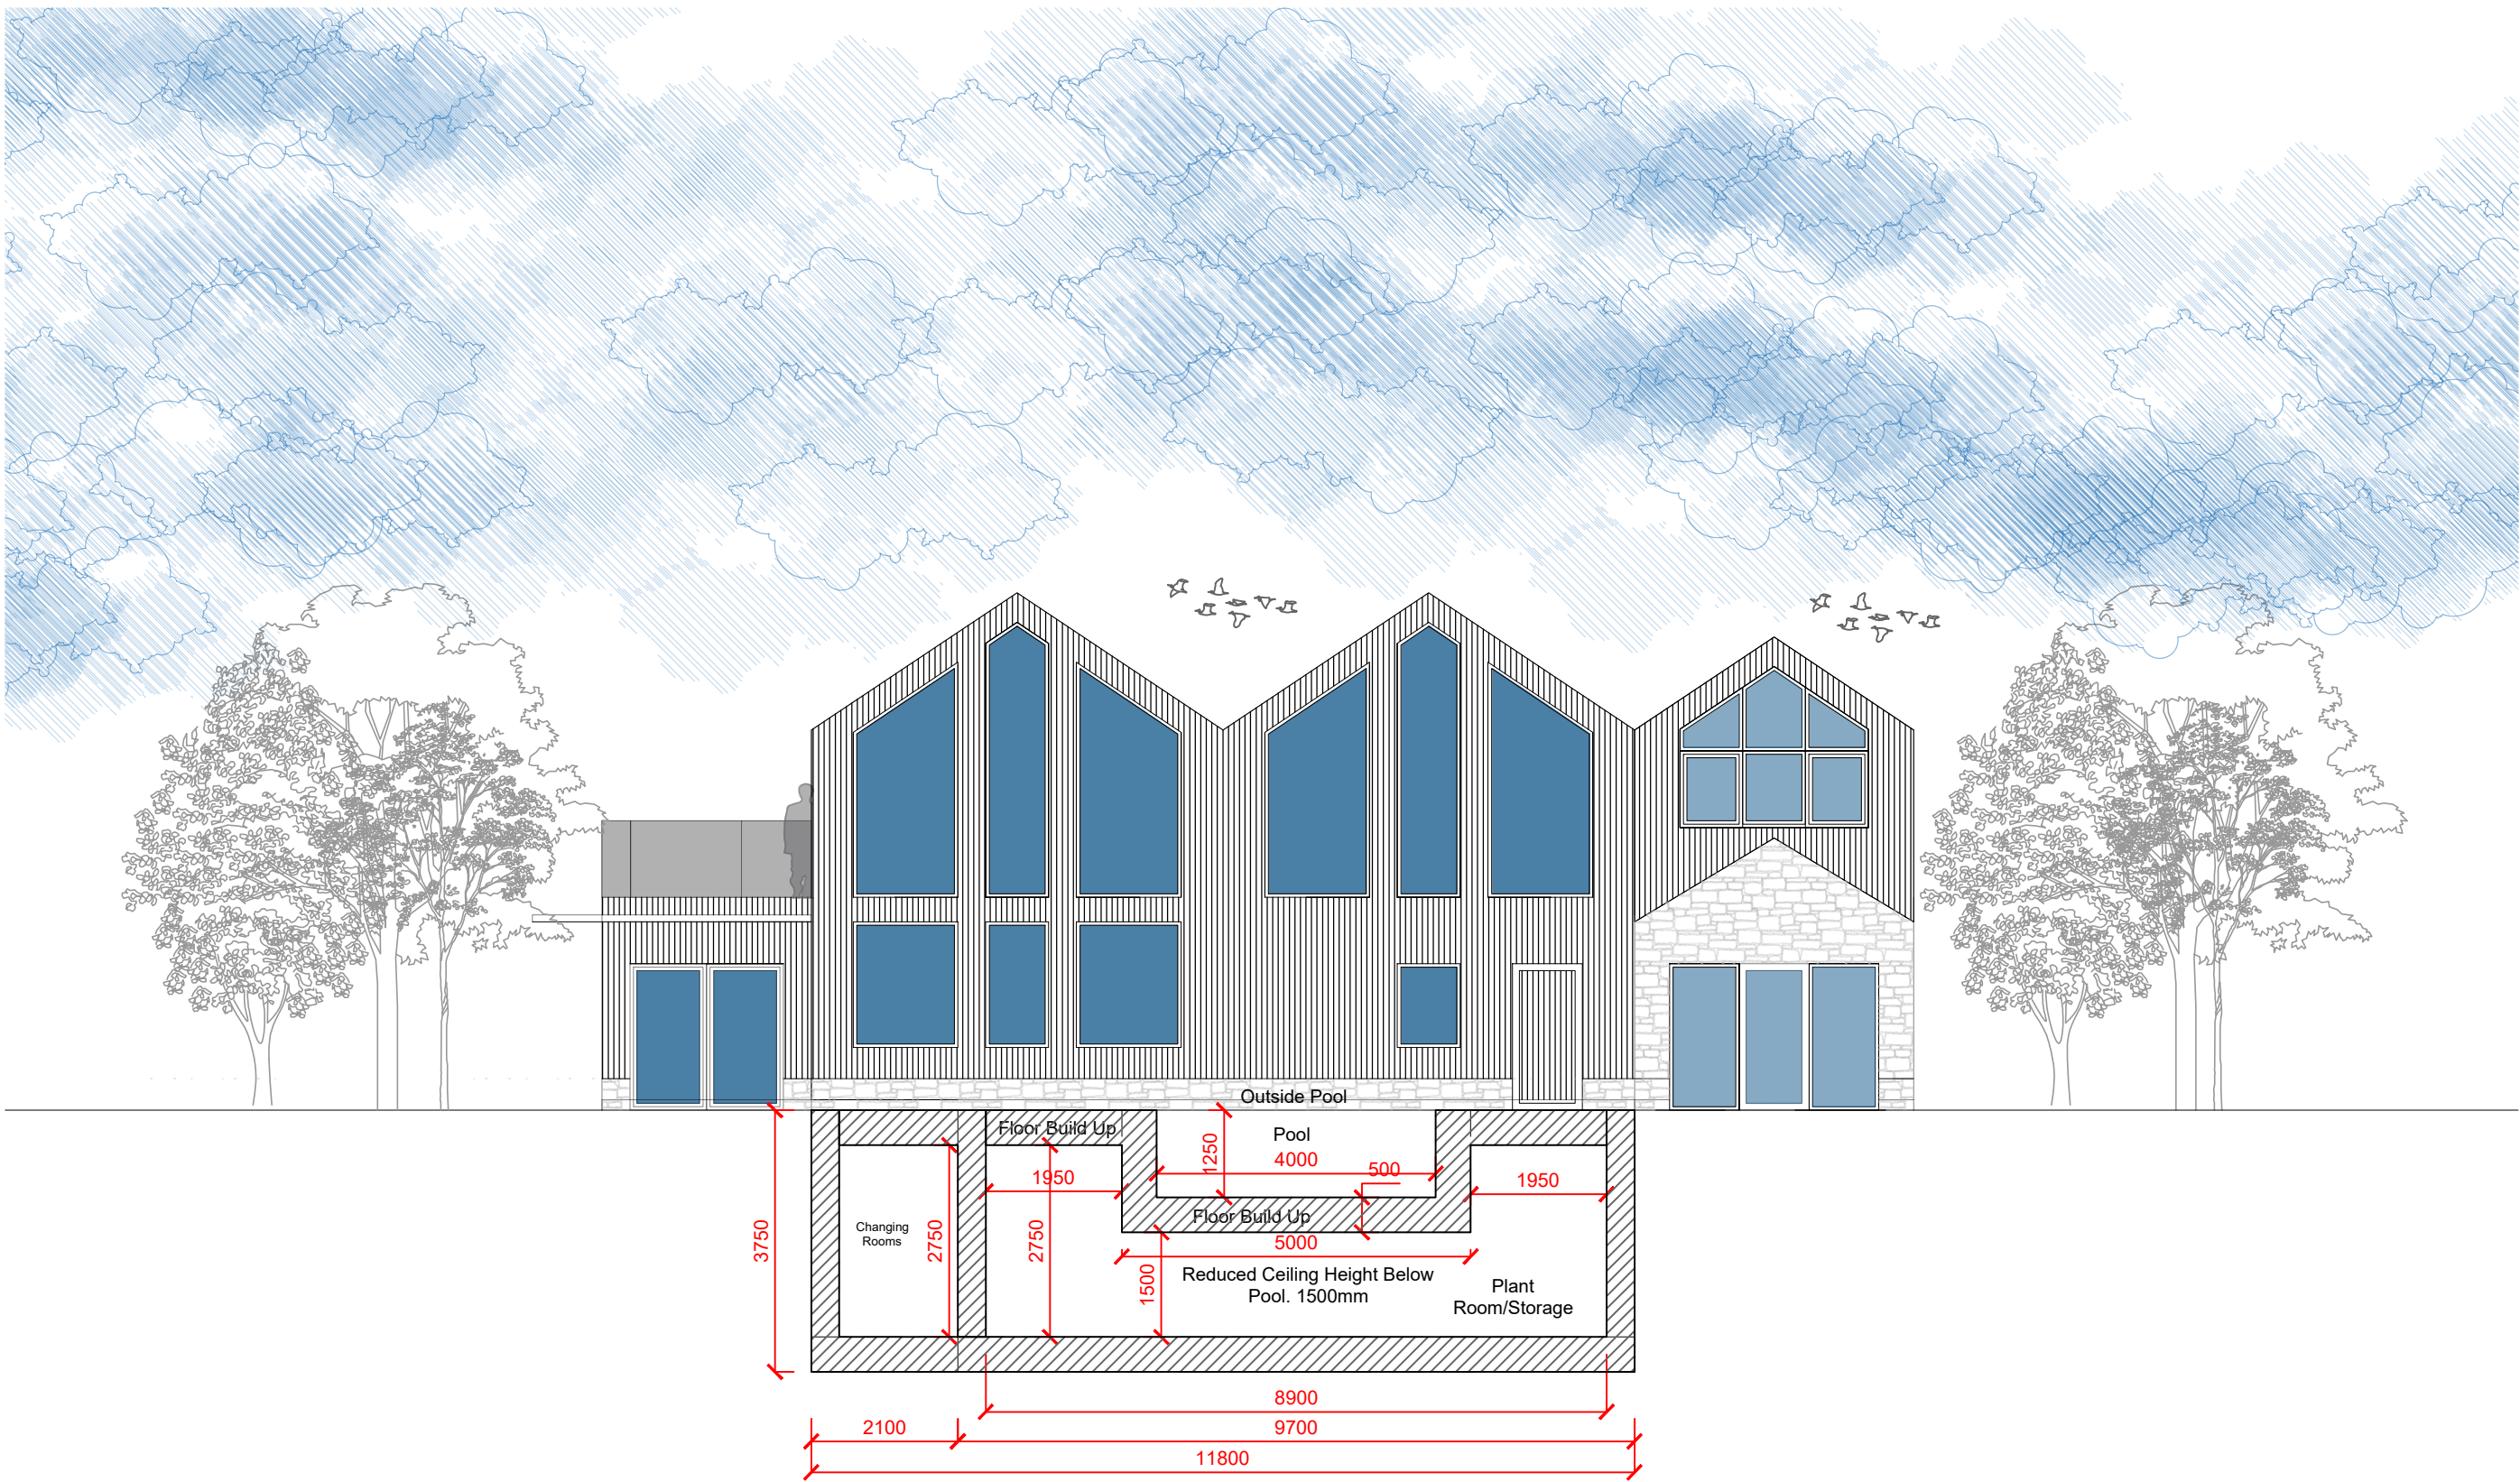

Proposed South Elevation - Section D-D - 1:100



**LLOYD
HARDEN**

Design • Planning • Architecture

Black Timber Cladding and Stone

Black Aluminum Windows

A LKH 29.07.26 Outdoor Pool And Basement Added

REV BY DATE DETAILS

SCALE @ A1 1:100

0 1m 2m 3m 4m 5m 1:100

CLIENT

Lee Goossens
Nash Farm

PROJECT

Nash Farm - New Build

DRAWN BY

LKH

CHECKED BY

LKH

PLANNING

DRAWING TITLE

Proposed Elevations 2

DATE

20.03.25

DRAWING NUMBER

006

REVISION

A

+44 (0)116 482 9284

www.lloydharden.co.uk