



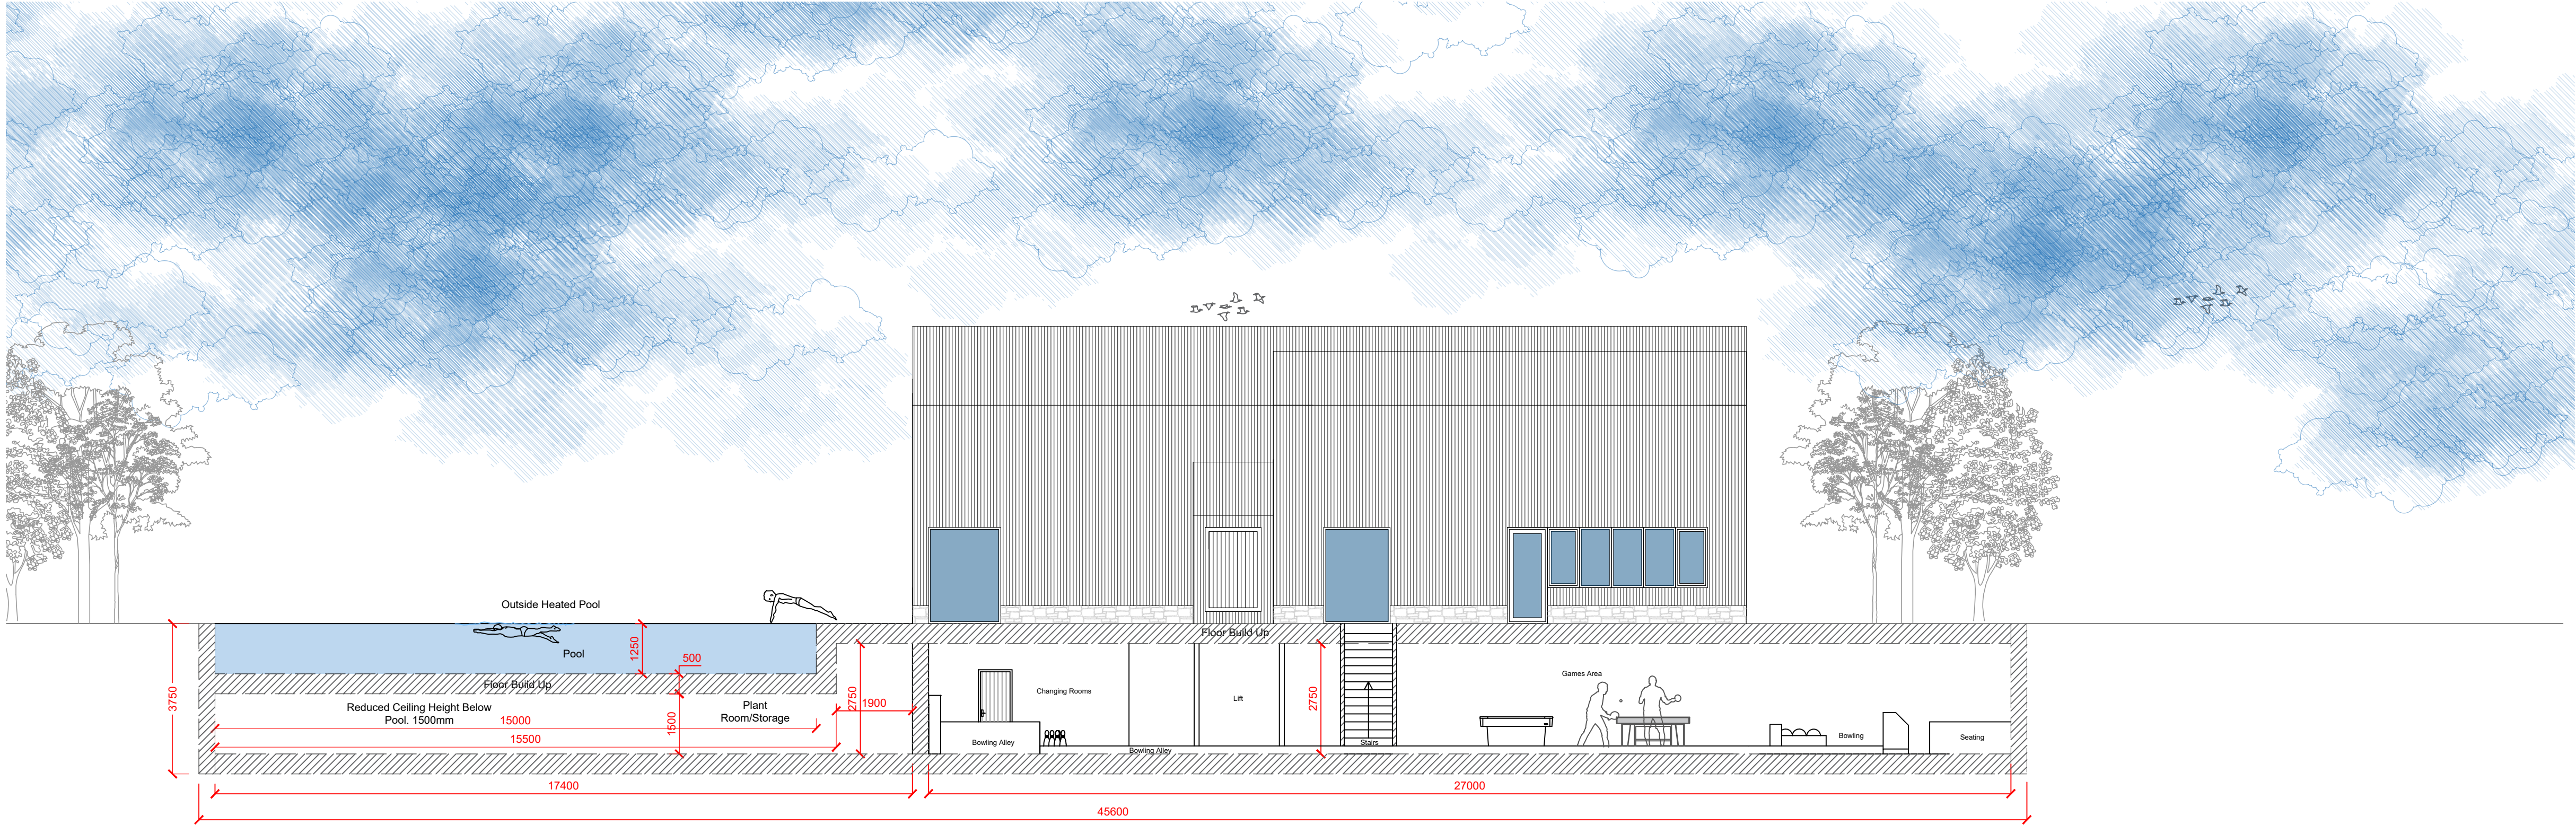

Proposed East Elevation - Section A-A - 1:100

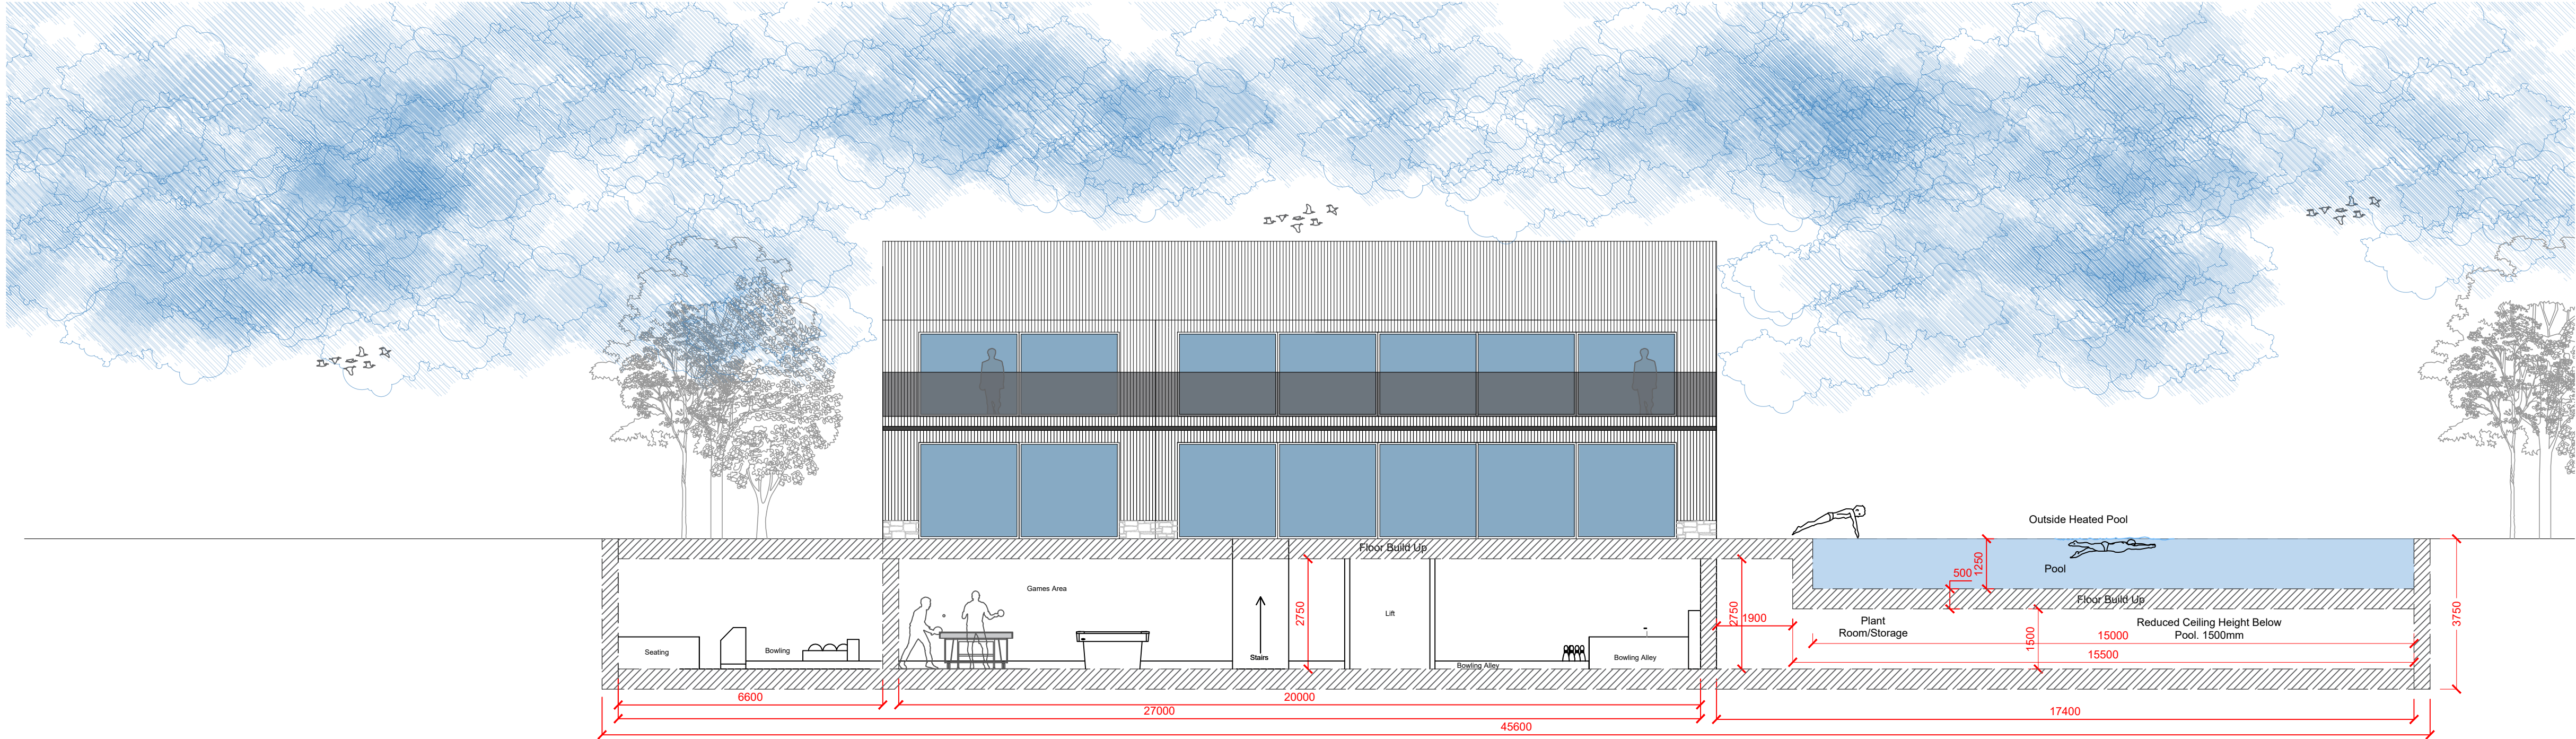

Proposed West Elevation - Section B-B - 1:100



**LLOYD
HARDEN**

Design • Planning • Architecture


Black Timber Cladding and Stone

Black Aluminum Windows

B	LKH	29.07.26	Outdoor Pool And Basement Added
A	LKH	08.06.26	Window added to east elevation to match floor plan.

REV BY DATE DETAILS

SCALE @ A1 1:100

 

CLIENT
Lee Goossens
Nash Farm

PROJECT
Nash Farm - New Build

DRAWN BY LKH	CHECKED BY LKH
------------------------	--------------------------

PLANNING

DRAWING TITLE
Proposed Elevations 1

DATE 20.03.25	DRAWING NUMBER 005	REVISION B
-------------------------	------------------------------	----------------------

+44 (0)116 482 9284 www.lloydharden.co.uk

DO NOT CONSTRUCT FROM THIS DRAWING. Responsibility is Not Accepted For Errors Made By Others In Scaling From This Drawing. All Construction Information Must Be Taken From Figured Dimensions Only. All Dimensions And Levels Must Be Checked On Site And Any Discrepancies Between Drawings Must Be Reported To Lloyd Harden Design Ltd. THESE DRAWINGS ARE FOR PLANNING USE ONLY.