





Existing Front Elevation



Existing Side Elevation

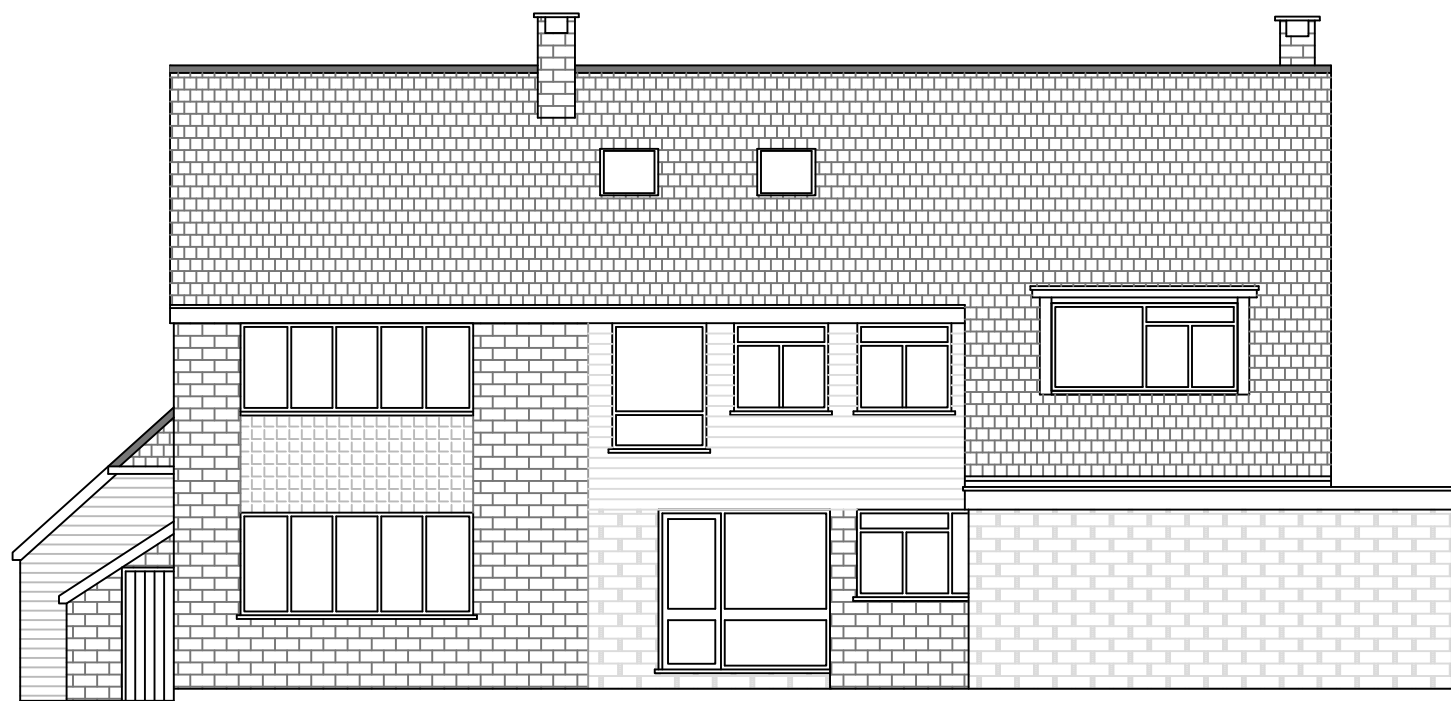

Existing Rear Elevation

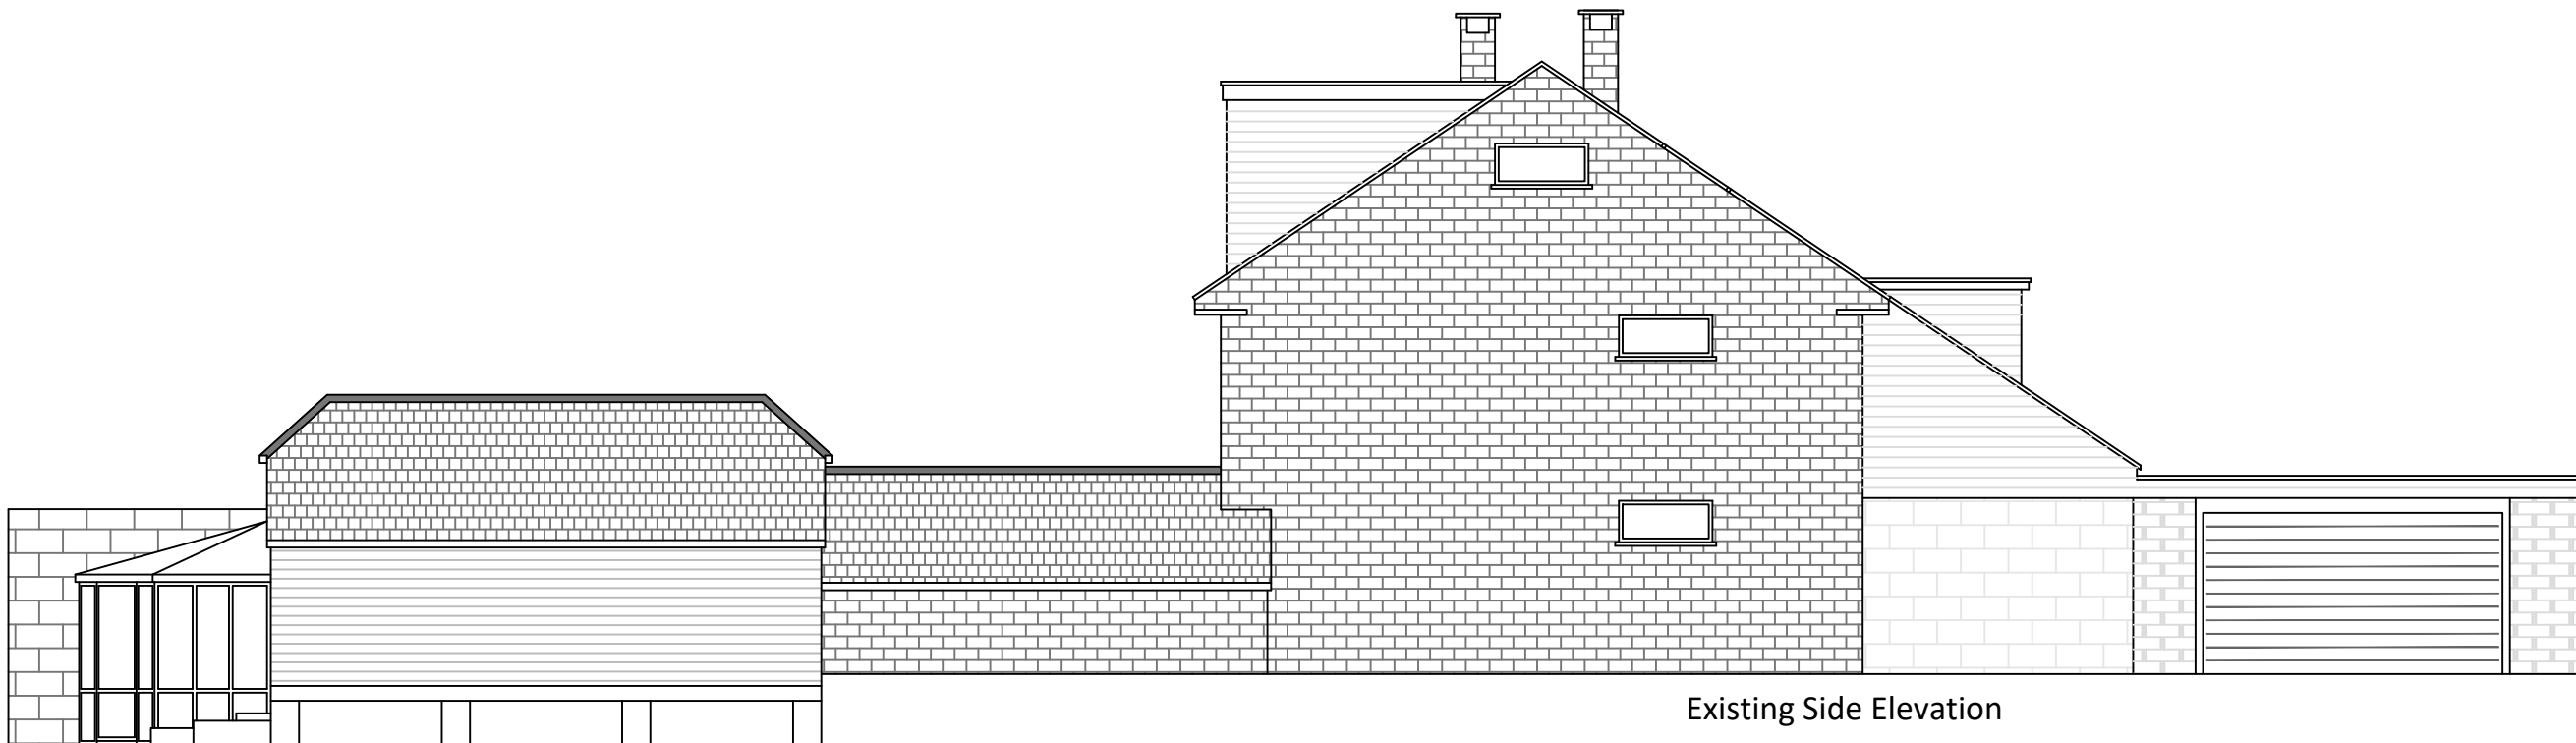

Existing Side Elevation

Scale in metres 1:100
1 2 3 4 5 6 7 8 9 10



Mount View
Tottenham Crescent
Epsom
KT18 5NU

T M E W
01737 358 621
07402981208
jack@commercialdrawing.com
www.commercialdrawing.com

Project
Ellington House, Worthing Road, Horsham,
RH13 9AT

Client
Mr S. Tomkins

Drawing Title
Existing Elevations

Scale @ A1	Issue Date	Drawn By
Elevations : 1:100	20/03/2026	JT
Job No.	Drawing No.	Revision
ELT/2026	002	B

Notes
Contractors should not scale or use the dimensions shown on this drawing.
Any dimensions should be verified from the contractors own
measurements taken on site before any the manufacture or installation of
any materials.
This drawing is the property of CDS Ltd. it should not be copied or issued
without their consent.