


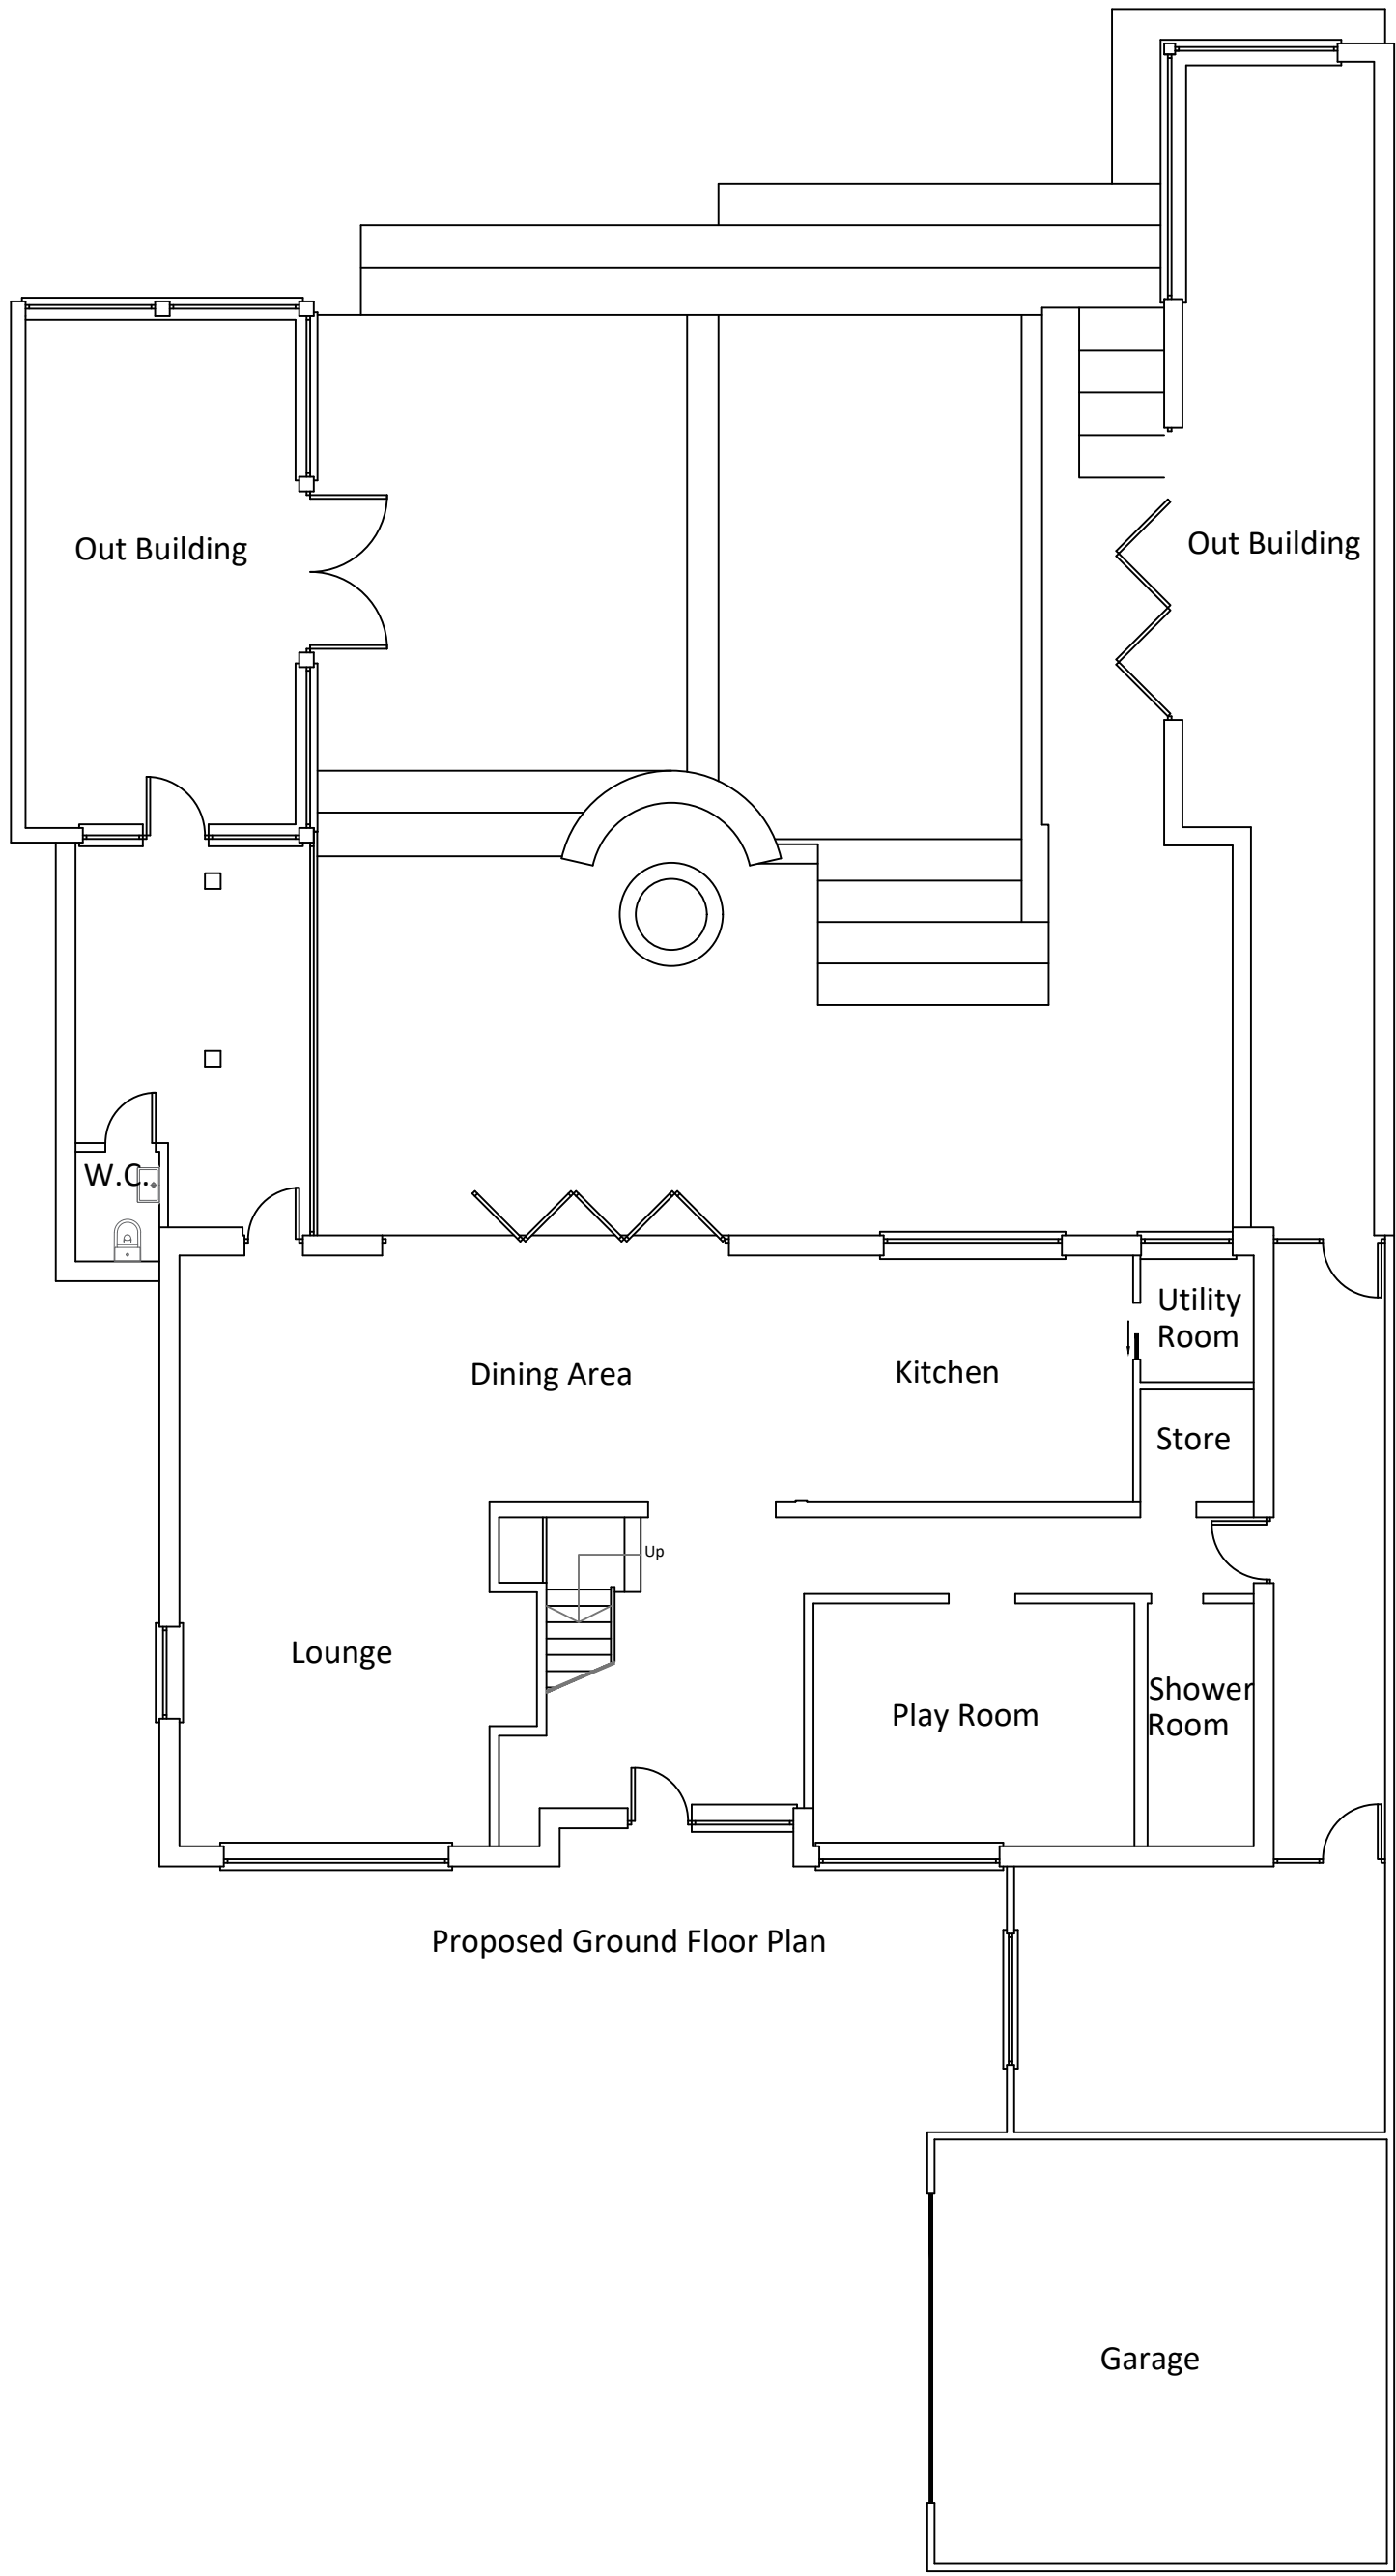

Proposed Ground Floor Plan



Mount View	T	01737 358 621
Tattenham Crescent	M	07402981208
Epsom	E	jack@commercialdrawing.com
KT18 5NU	W	www.commercialdrawing.com

Project
Ellington House, Worthing Road, Horsham, RH13 9AT
Client
Mr S. Tomkins

Drawing Title		
Proposed Ground Floor Plan		
Scale @ A1	Issue Date	Drawn By
1:100	20/03/2026	JT
Job No.	Drawing No.	Revision
ELT/2026	003	C

Notes
Contractors should not scale or use the dimensions shown on this drawing. Any dimensions should be verified from the contractors own measurements taken on site before any the manufacture or installation of any materials.
This drawing is the property of CDS Ltd. it should not be copied or issued without their consent.