





Proposed Front Elevation



Proposed Side Elevation

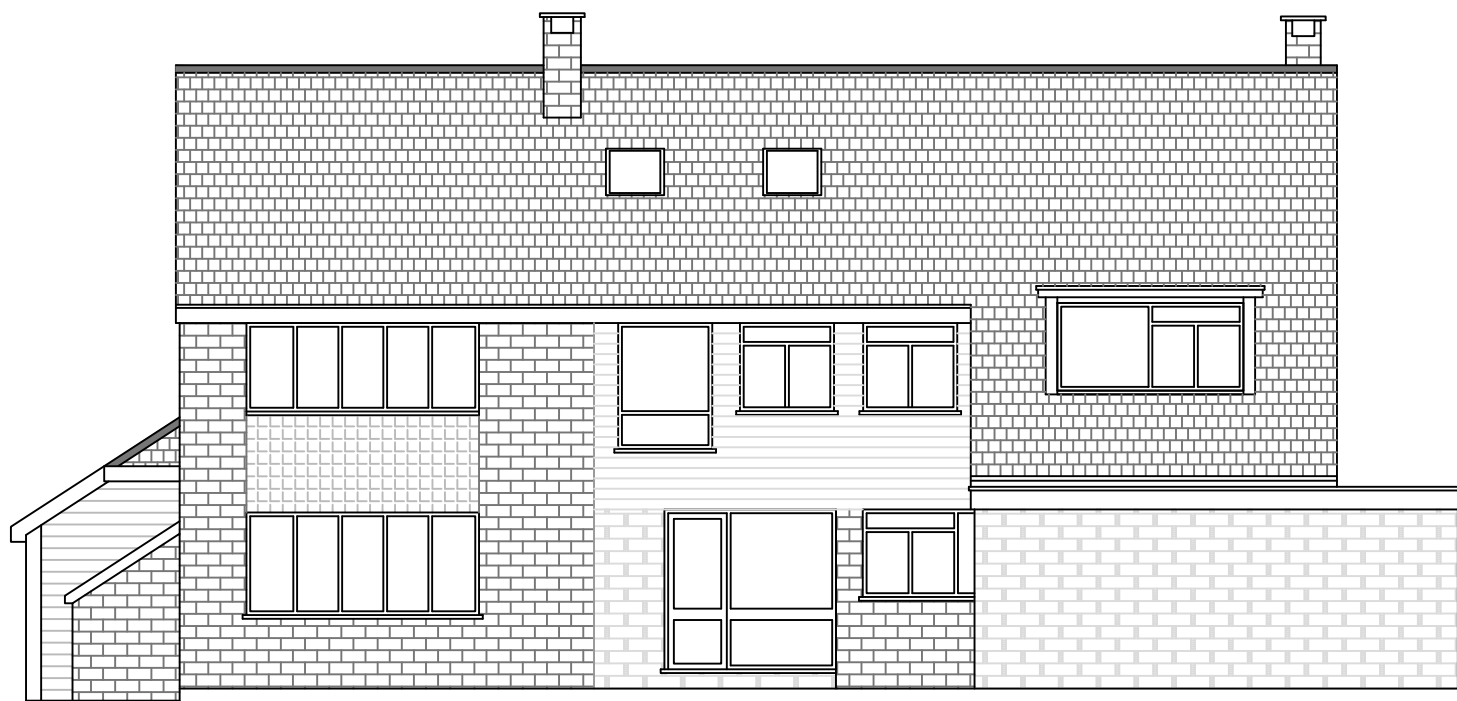

Proposed Rear Elevation

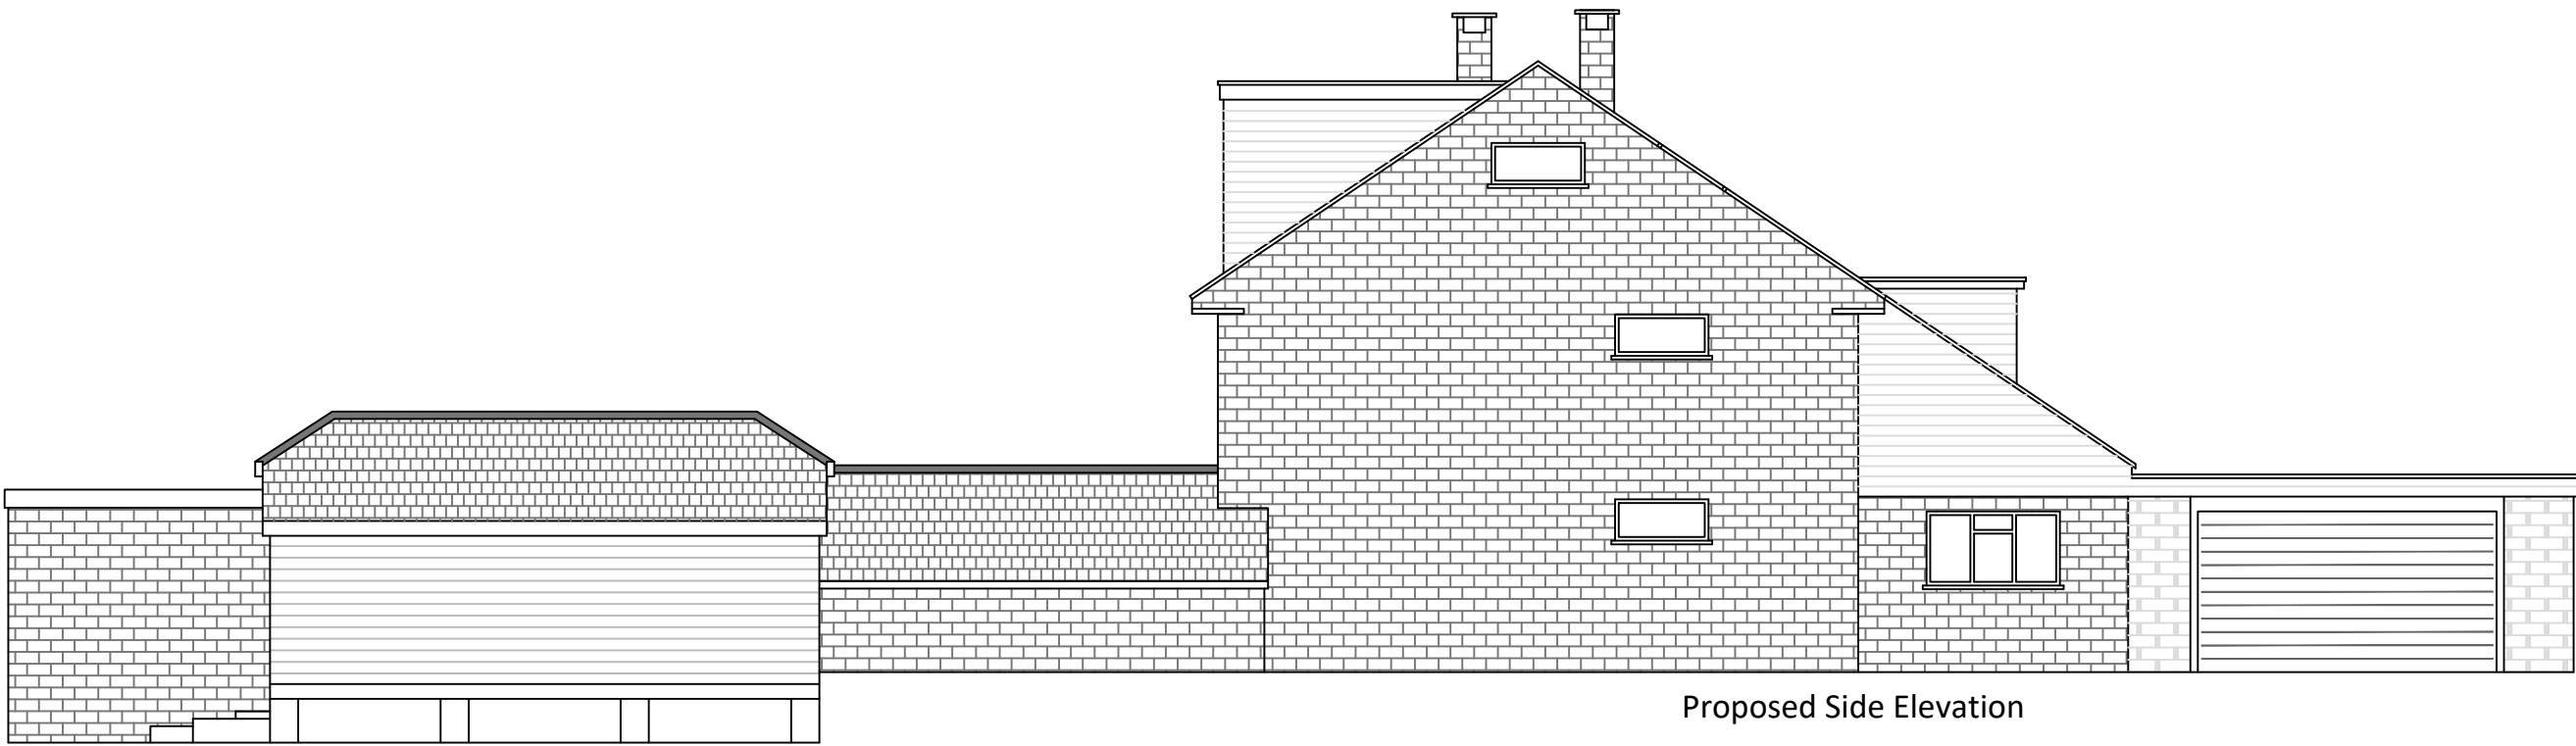

Proposed Side Elevation

Scale in metres 1:100
1 2 3 4 5 6 7 8 9 10



Mount View
Tattenham Crescent
Epsom
KT18 5NU

T 01737 358 621
M 07402981208
E jack@commercialdrawing.com
W www.commercialdrawing.com

Project
Ellington House, Worthing Road, Horsham, RH13 9AT
Client
Mr S. Tomkins

Drawing Title		
Proposed Elevations		
Scale @ A1	Issue Date	Drawn By
Elevations : 1:100	20/03/2026	JT
Job No.	Drawing No.	Revision
ELT/2026	005	

Notes
Contractors should not scale or use the dimensions shown on this drawing.
Any dimensions should be verified from the contractors own
measurements taken on site before any the manufacture or installation of
any materials.
This drawing is the property of CDS Ltd. it should not be copied or issued
without their consent.