



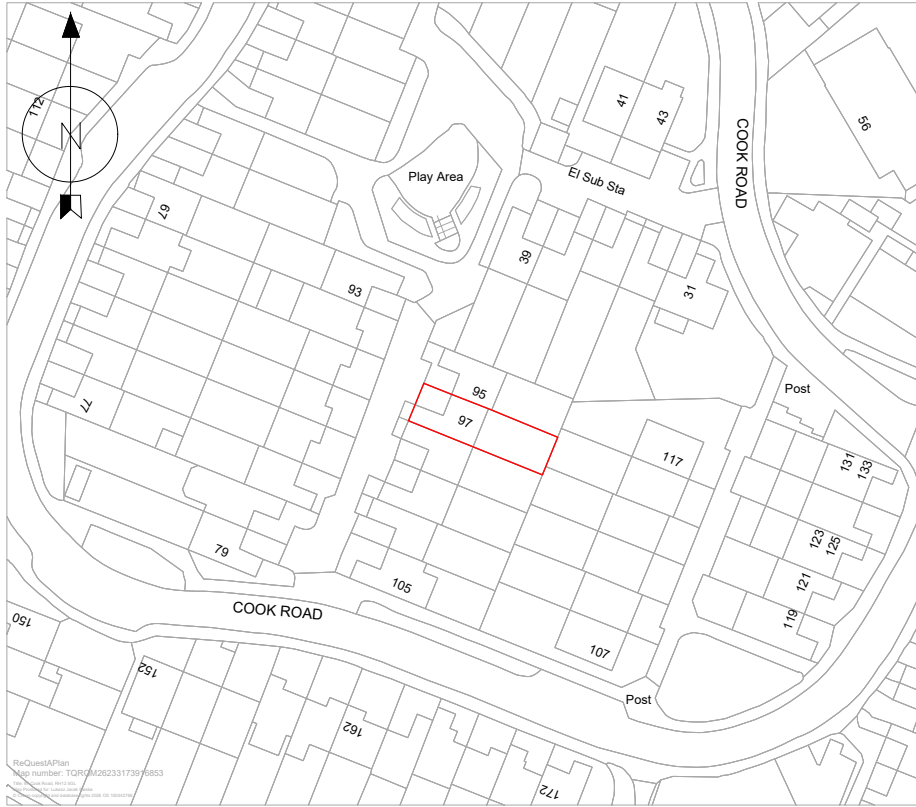


Site Location Plan
Scale 1:1250 at A3



Existing Block Plan
Scale 1:500 at A3

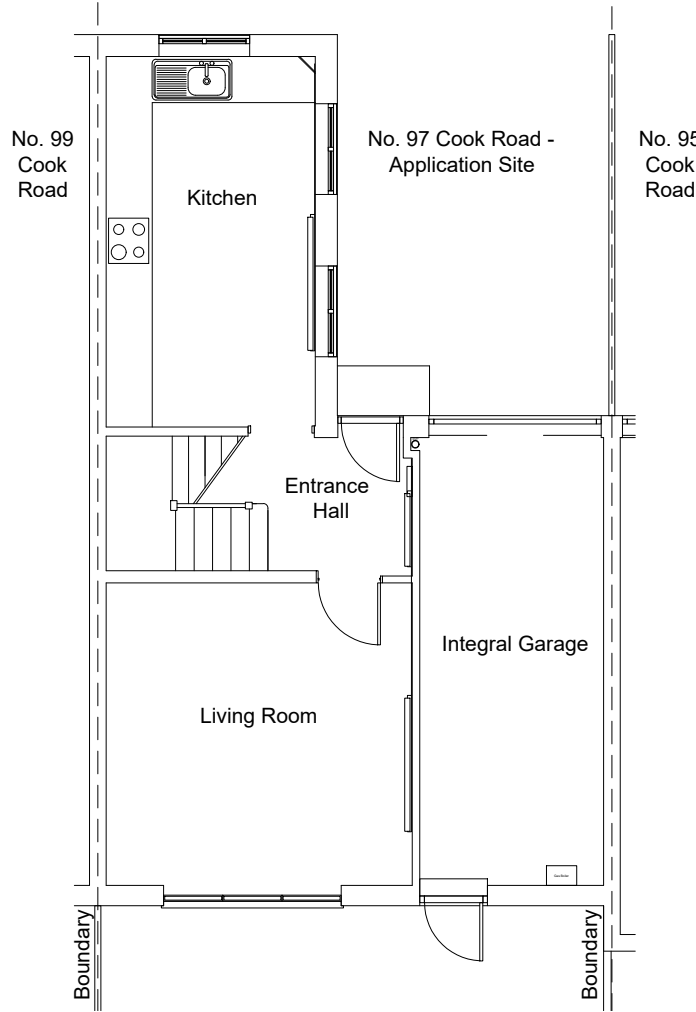

Existing Ground Floor Plan
Scale 1:100 at A3

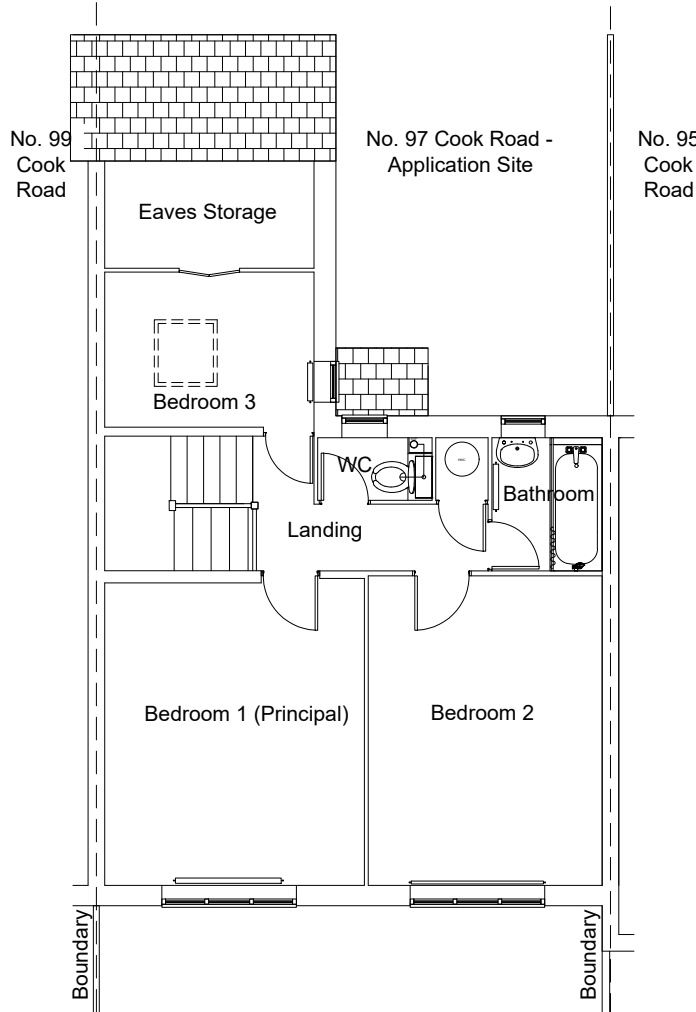

Existing First Floor Plan
Scale 1:100 at A3

STATUS PLANNING		
SITE ADDRESS 97 Cook Road, Horsham, RH12 5GL		
PROJECT DESCRIPTION Conversion of Integral Garage to Habitable Accommodation		
DRAWING TITLE Site Location Plan, Existing Block Plan and Existing Floor Plans		
SCALE : As shown at A3	DATE : 31 Aug 26	
DRAWN BY : LP	CHECKED BY : MR	PROJECT REF : P0126
CAD DRAWING REF : P0126_01_Existing.dwg		
DRAWING No. P0126_01		Rev. P01