




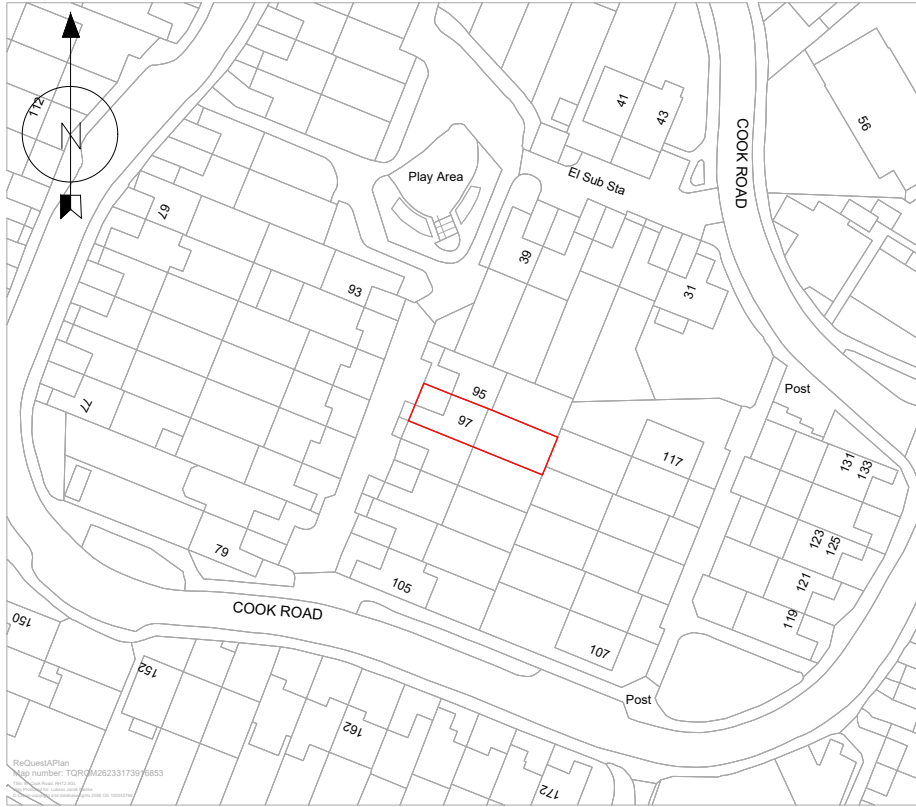


Site Location Plan
Scale 1:1250 at A3

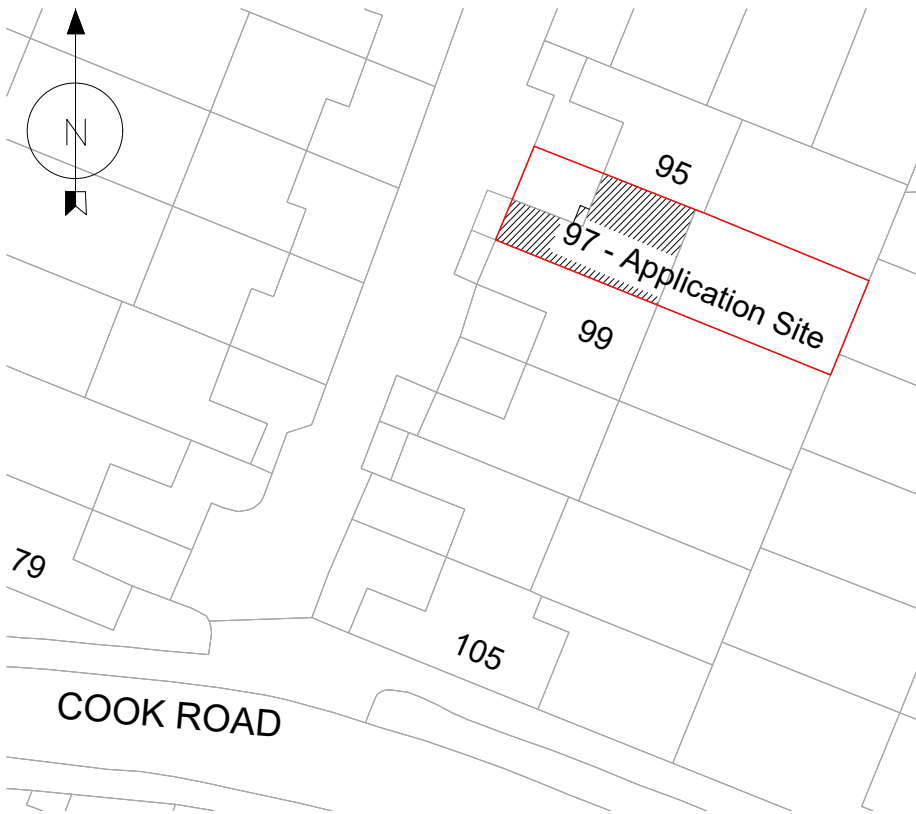

Proposed Block Plan
Scale 1:500 at A3

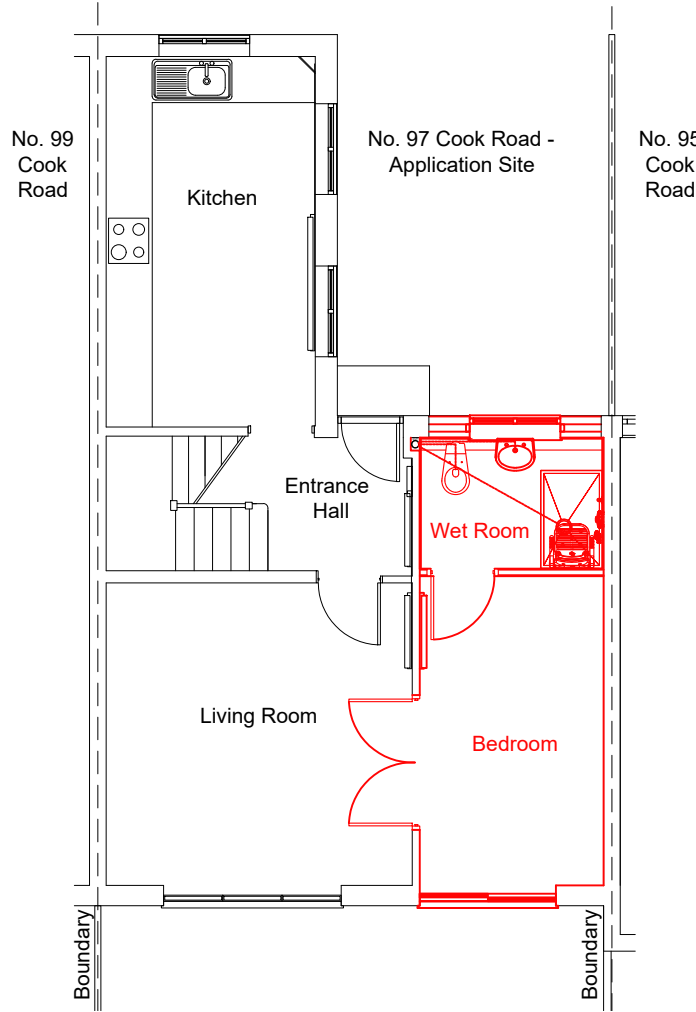

Proposed Ground Floor Plan
Scale 1:100 at A3

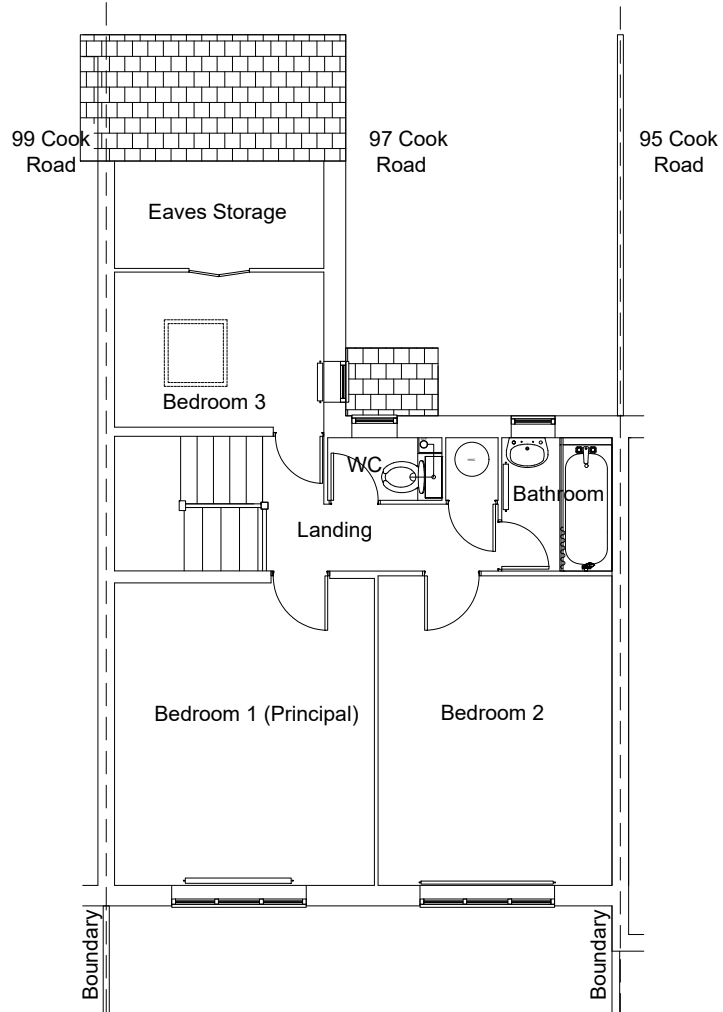

Proposed First Floor Plan
Scale 1:100 at A3

Notes:
a/ Proposed work is shown in red.
b/ Proposed first-floor layout is unchanged.
c/ The proposed accommodation will remain ancillary to and form part of the existing single dwellinghouse at No. 97 Cook Road. No separate residential unit or independent dwelling is proposed.

STATUS PLANNING		
SITE ADDRESS 97 Cook Road, Horsham, RH12 5GL		
PROJECT DESCRIPTION Conversion of Integral Garage to Habitable Accommodation		
DRAWING TITLE Site Location Plan, Proposed Block Plan and Proposed Floor Plans		
SCALE : As shown at A3	DATE : 31 Aug 26	
DRAWN BY : LP	CHECKED BY : MR	PROJECT REF : P0126
CAD DRAWING REF : P0126_02_Proposed.dwg		
DRAWING No. P0126_02		Rev. P02