




Photograph #1
Existing Front Elevation - LHS

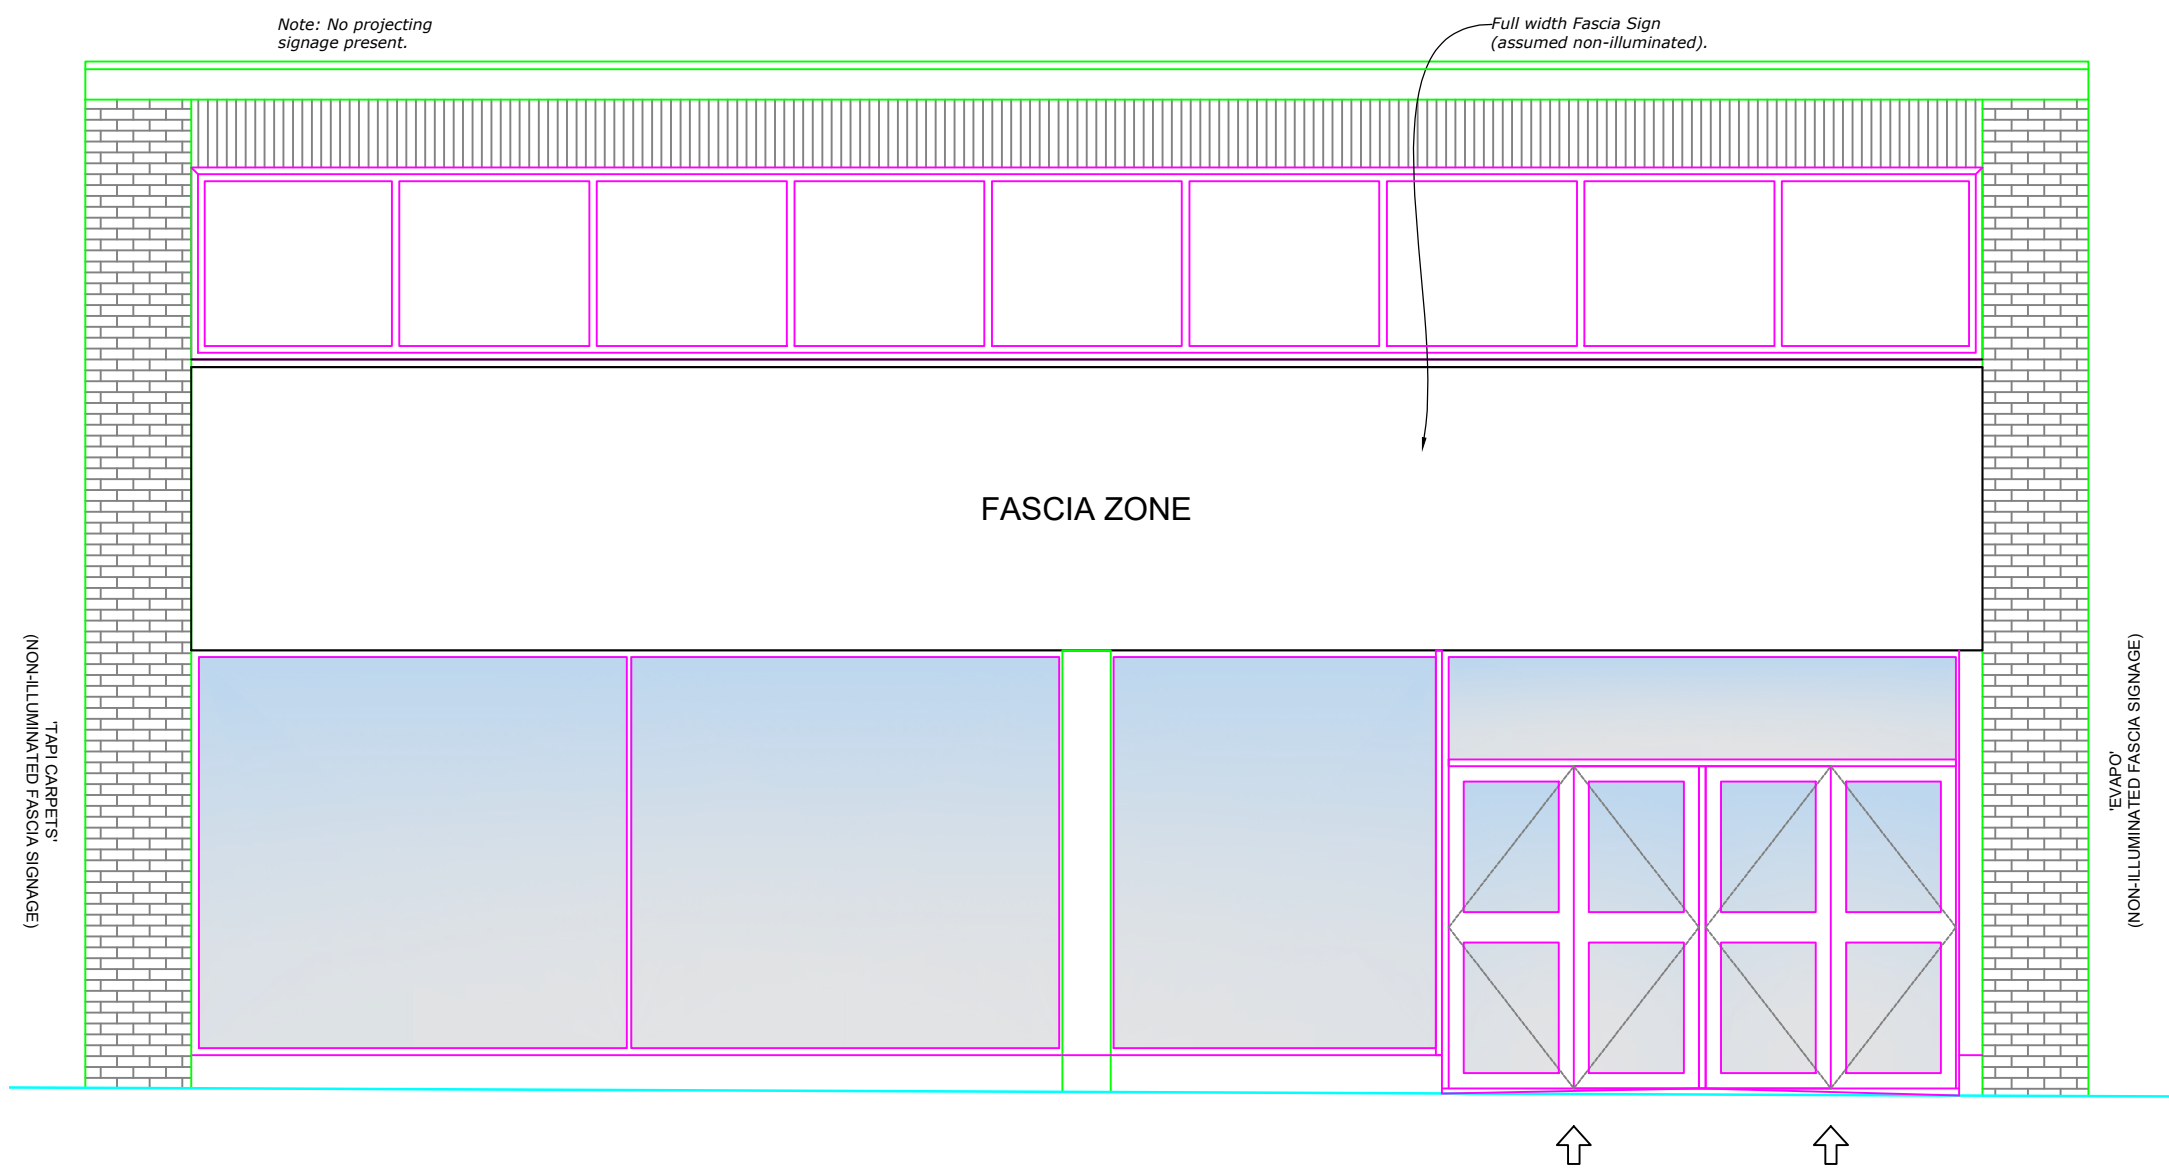


Existing Elevation
Scale 1:50



Photograph #2
Existing Front Elevation - RHS

- The contractor must verify all dimensions on site before any works are undertaken, discrepancies are to be reported to the project architect/designer for clarification.
- All works will be carried out in accordance with the SUPERDRUG NFOS document & are to comply with the tenants fit out guidelines following landlords approval.
- HVAC, M&E layouts are indicative & must be verified with the relevant contractor before commencement of work.
- All works to be carried out in accordance with the fire strategy and fire cert application schedule produced by the landlord team issued at tender.
- The existing proposed sprinkler system is to be assessed by contractor to ensure the system is in compliance with building regs part B.
- This drawing remains the property of ASWATSON/SUPERDRUG & may not be reproduced in any way without prior consent.

- SCHEDULE OF RISKS**
Standard risks and hazards normally associated with the types of work detailed on this drawing, include:
- Electrocution: M&E installation/alterations.
 - Working at height: Falls from scaffolds, platforms & ladders. Falling materials.
 - Noise: Use of power tools & demolition equipment.
 - Dust: Use of power tools & demolition equipment.
 - Suffocation: Fume inhalation from installation/alterations to incoming services, working with hazardous materials/solvents.
 - Trip hazards: Loose cables & materials.
 - Working in close proximity to the public.
 - Risks associated with structural works will be assessed by a structural engineer.
 - It is assumed that all works on this drawing will be carried out by a competent contractor working, where appropriate to an approved method statement.

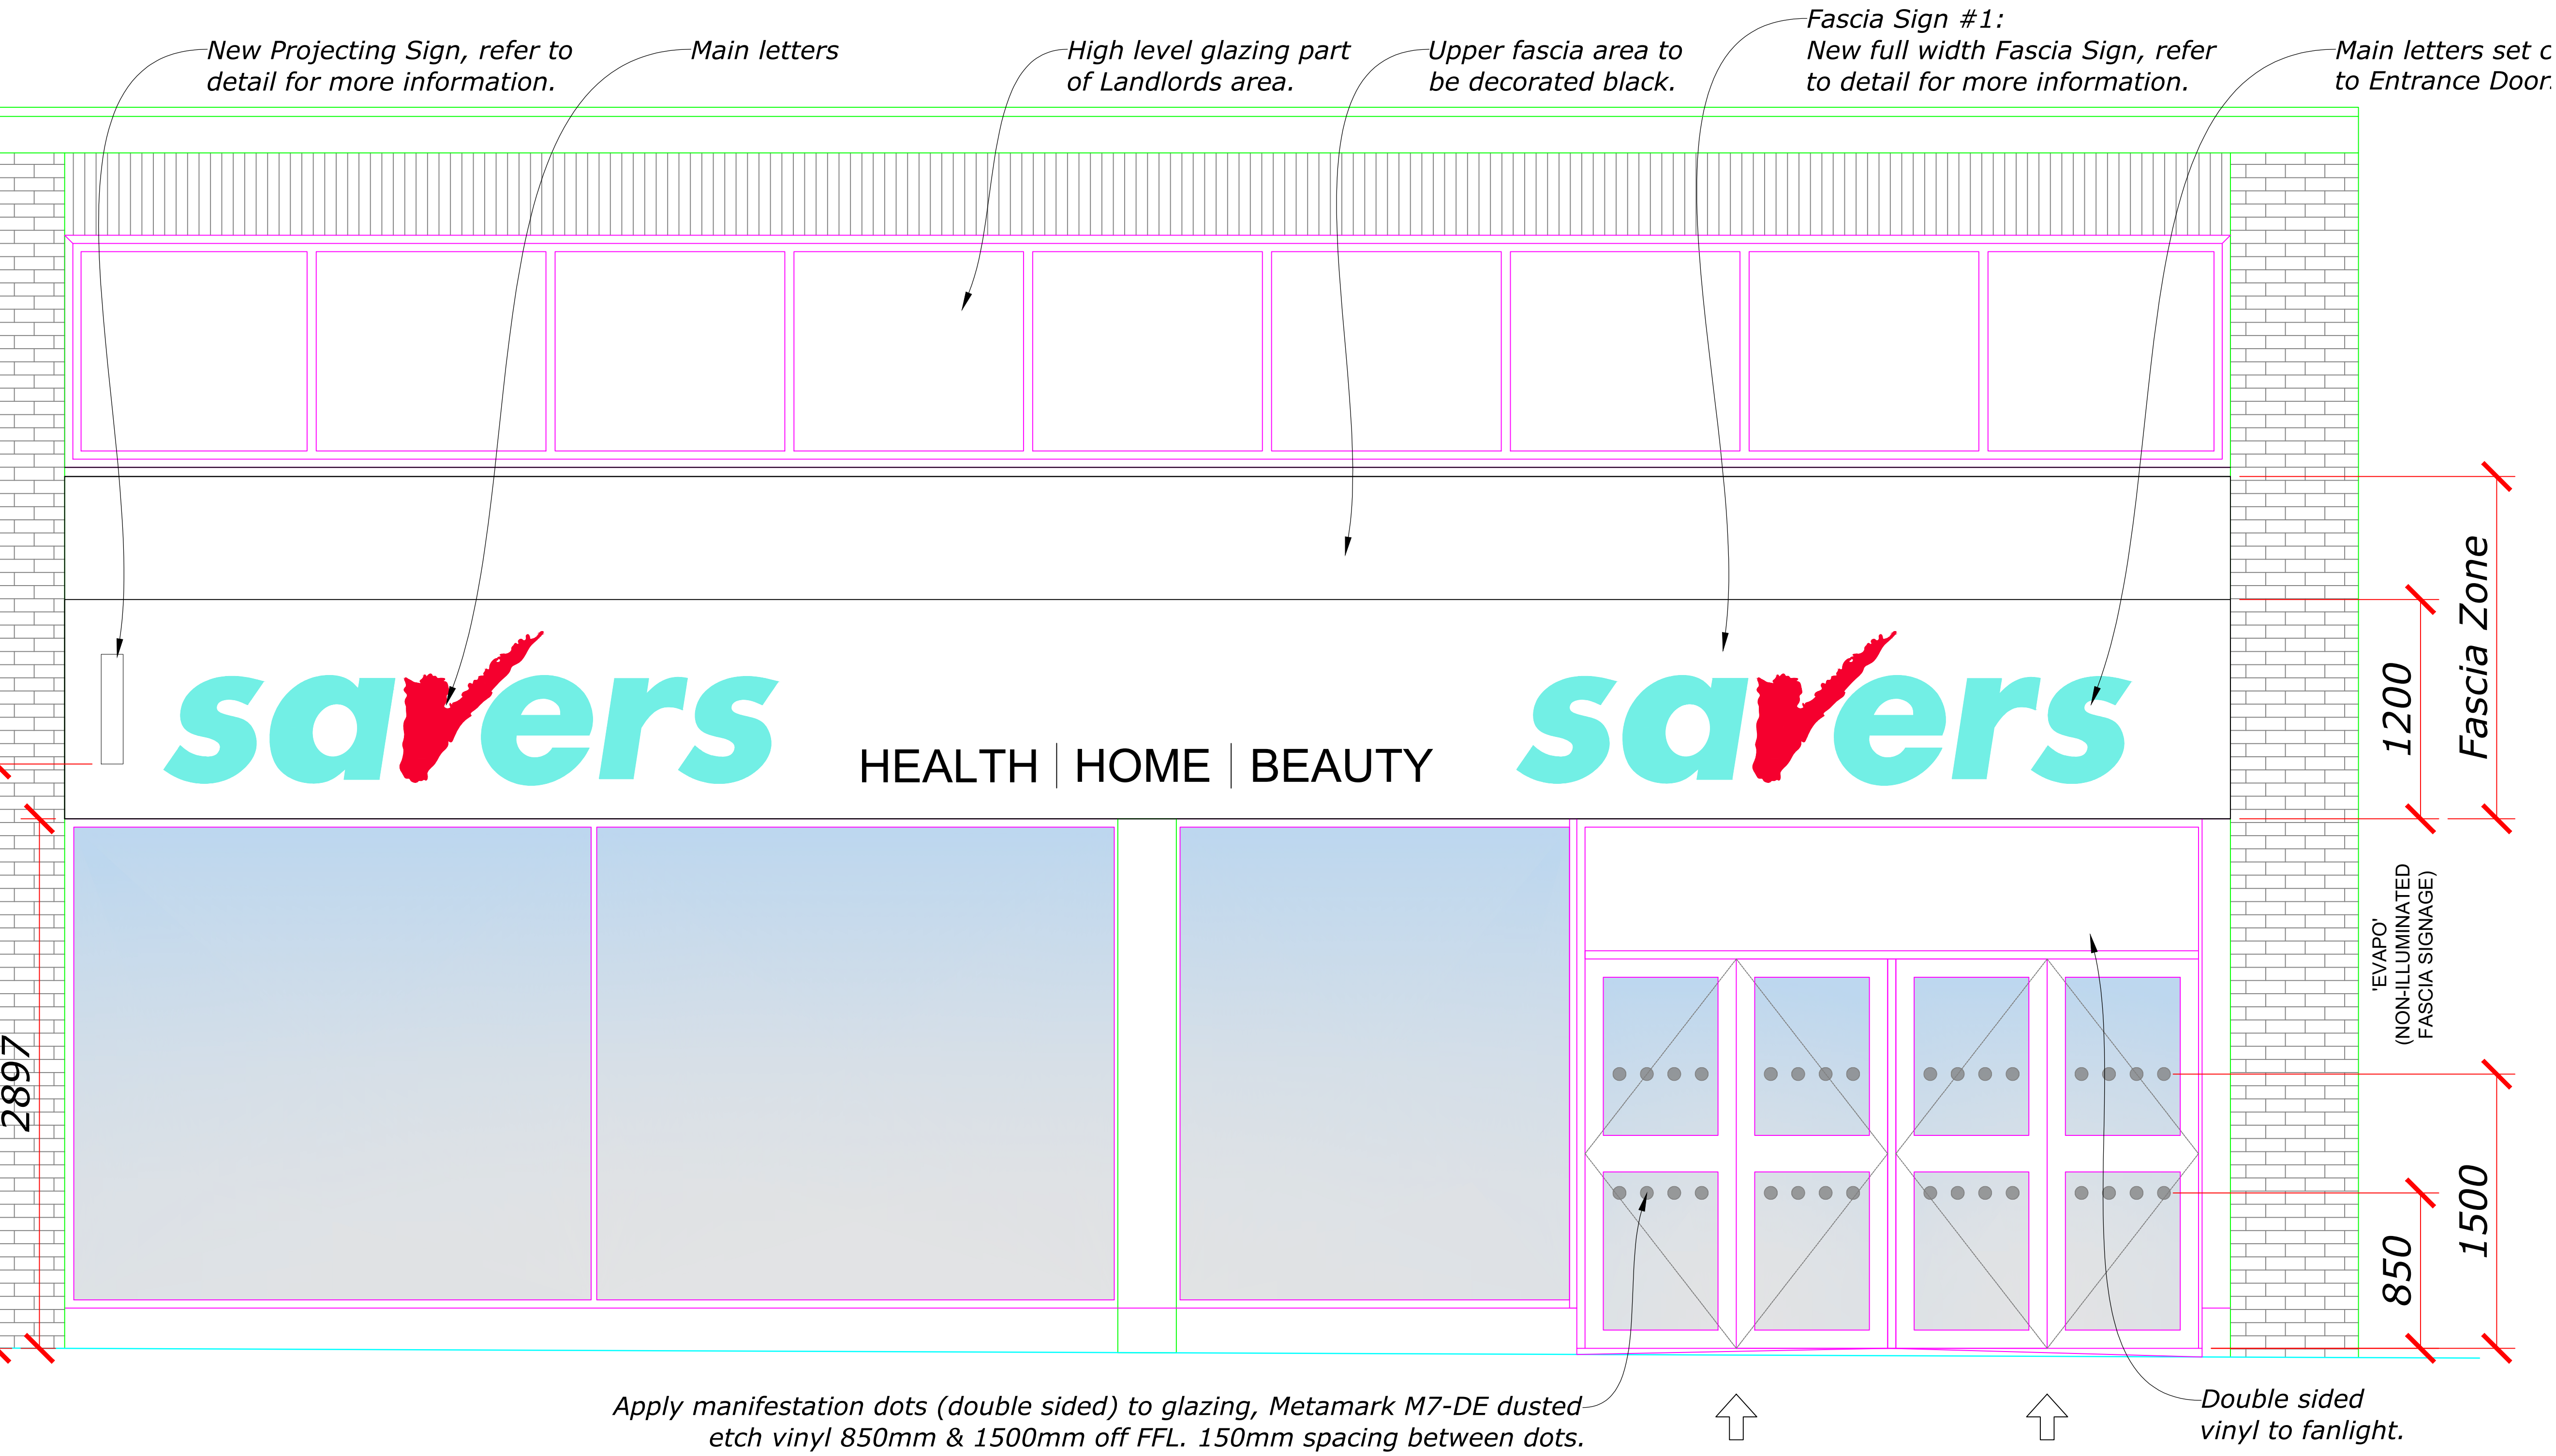

Proposed Front Elevation
Scale 1:20

SHOPFRONT - EXTERNAL:
Decorate stallriser back to black.
Decorate the bottom frames out to white.
Decorate the doors out to black - cost option to replace the 2x door section to a new manual double door with glazing either side.
Overboard the lobby soffit & decorate to white.
Install new 2x LED lights to the Lobby soffit.

REV	REVISION NOTE	DATE	BY
A	Updated to L3 issue	23/03/26	NL
C	New Fascia signage design	23/03/26	DS

DRAWING TITLE Proposed Shopfront Elevation - Planning		REVISION
DRAWING NUMBER AMP26_9120 - 401 PL	DATE 23/03/26	CHECKED AP

SCALE 1:20 @ A1	DRAWN NL	CHECKED AP
--------------------	-------------	---------------

PROJECT
30 West Street,
HORSHAM,
West Sussex,
RH12 1PB

STATUS

L3

21 Speldham Road
Chichester
PO19 1JH

savers

ampersand associates

PLANNING