


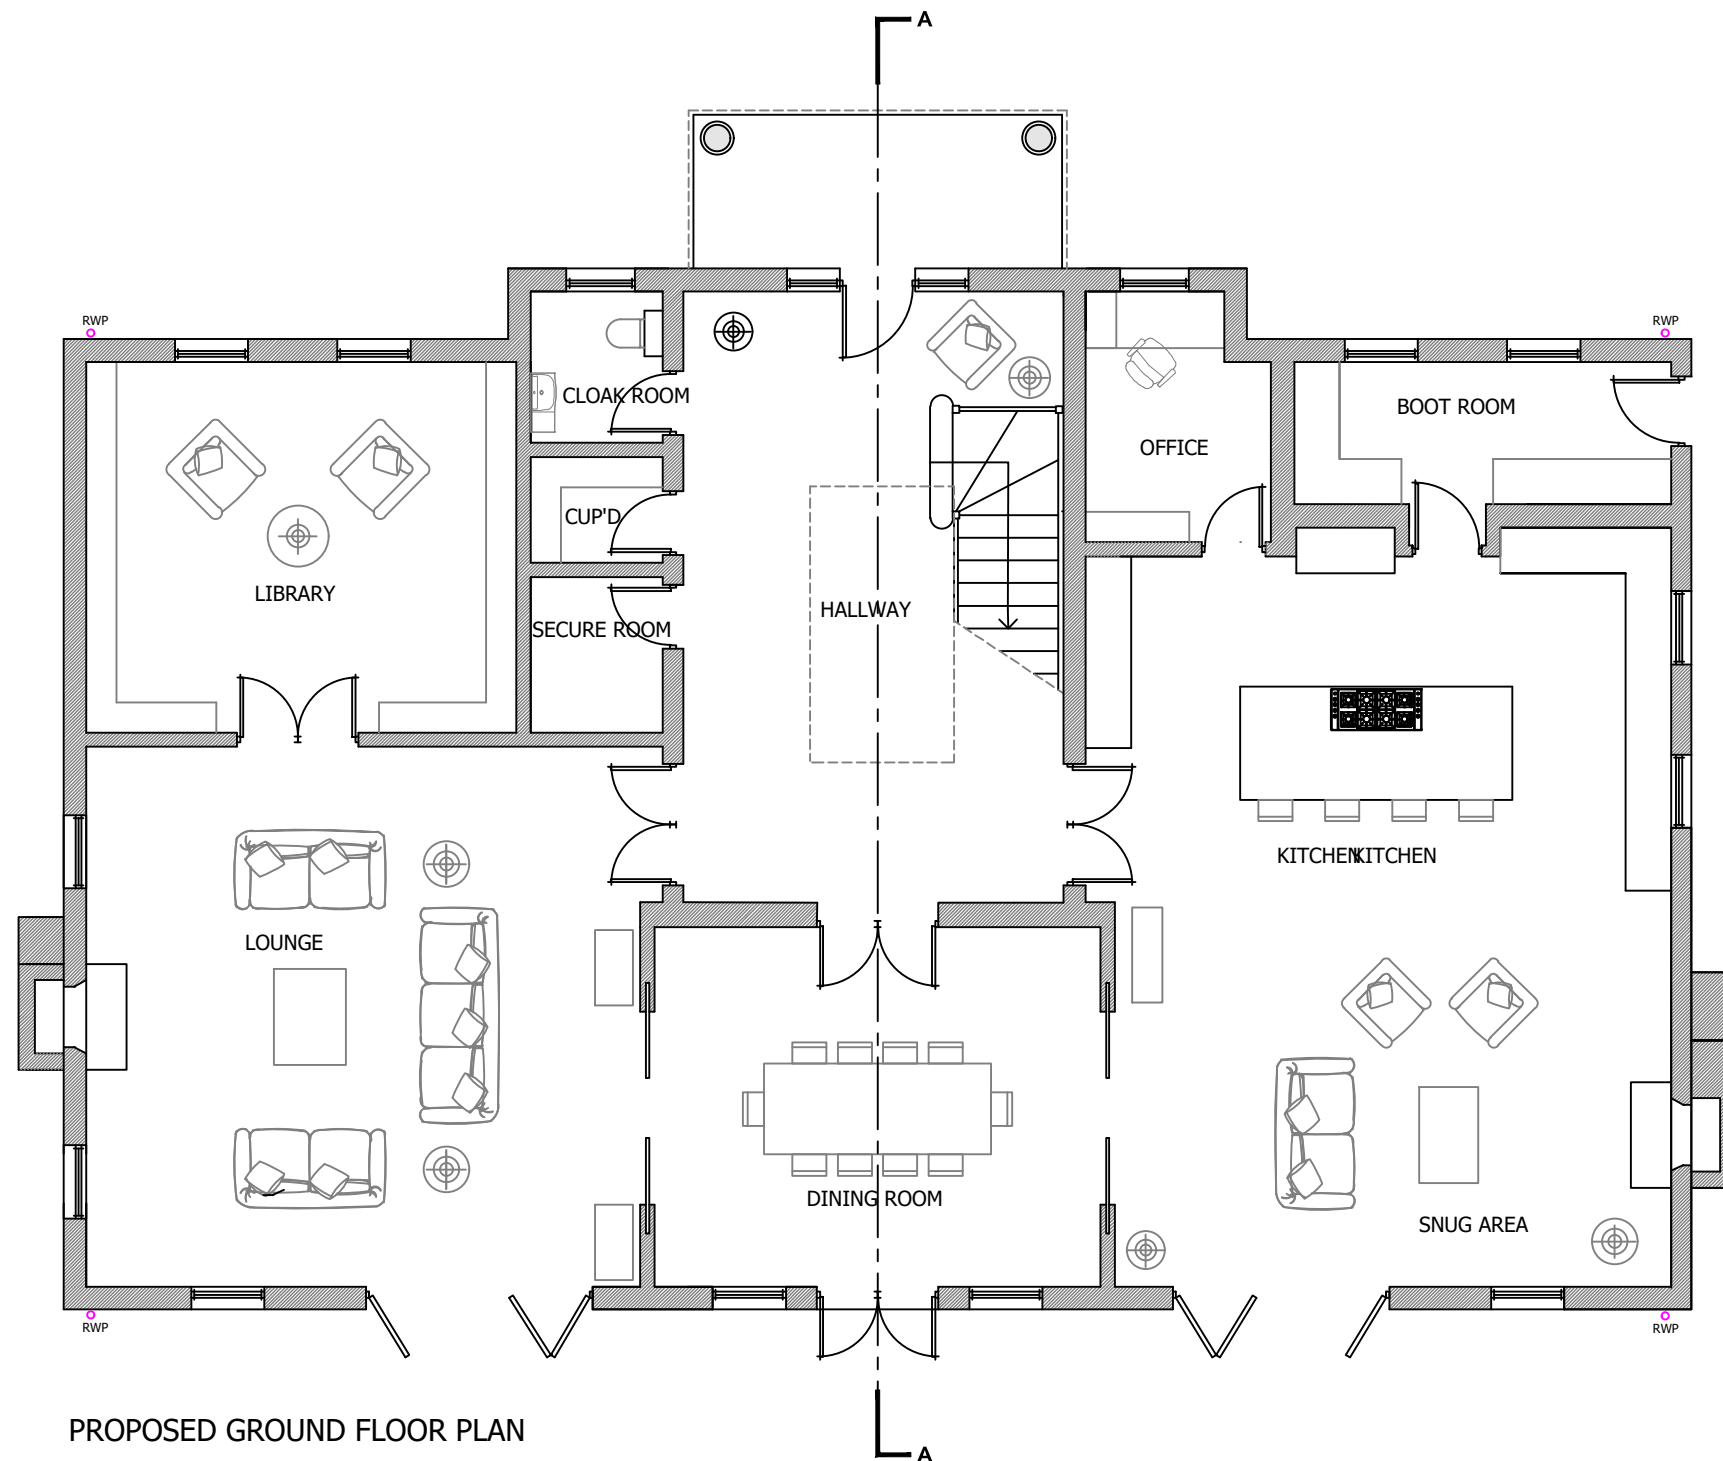

PROPOSED GROUND FLOOR PLAN

PLANNING ISSUE

B	13.03.26	Floor Area reduced
A	01.08.25	General amendments
-	10.07.25	First issue
Rev	Date	Description

ACCEL CONSULTING LTD
20 Southwick Street
Southwick
West Sussex, BN42 4TB
Tel 01273934921
www.accelconsulting.co.uk

Client
MR T. HARDING

Project	No.
THE WHITE HOUSE, BN5 9ST	2014

Drawing Title
PROPOSED GROUND FLOOR PLAN

Drawing No.	Rev	Rev Date	Scale
200	B	13 MAR 2026	1:100@A3

