


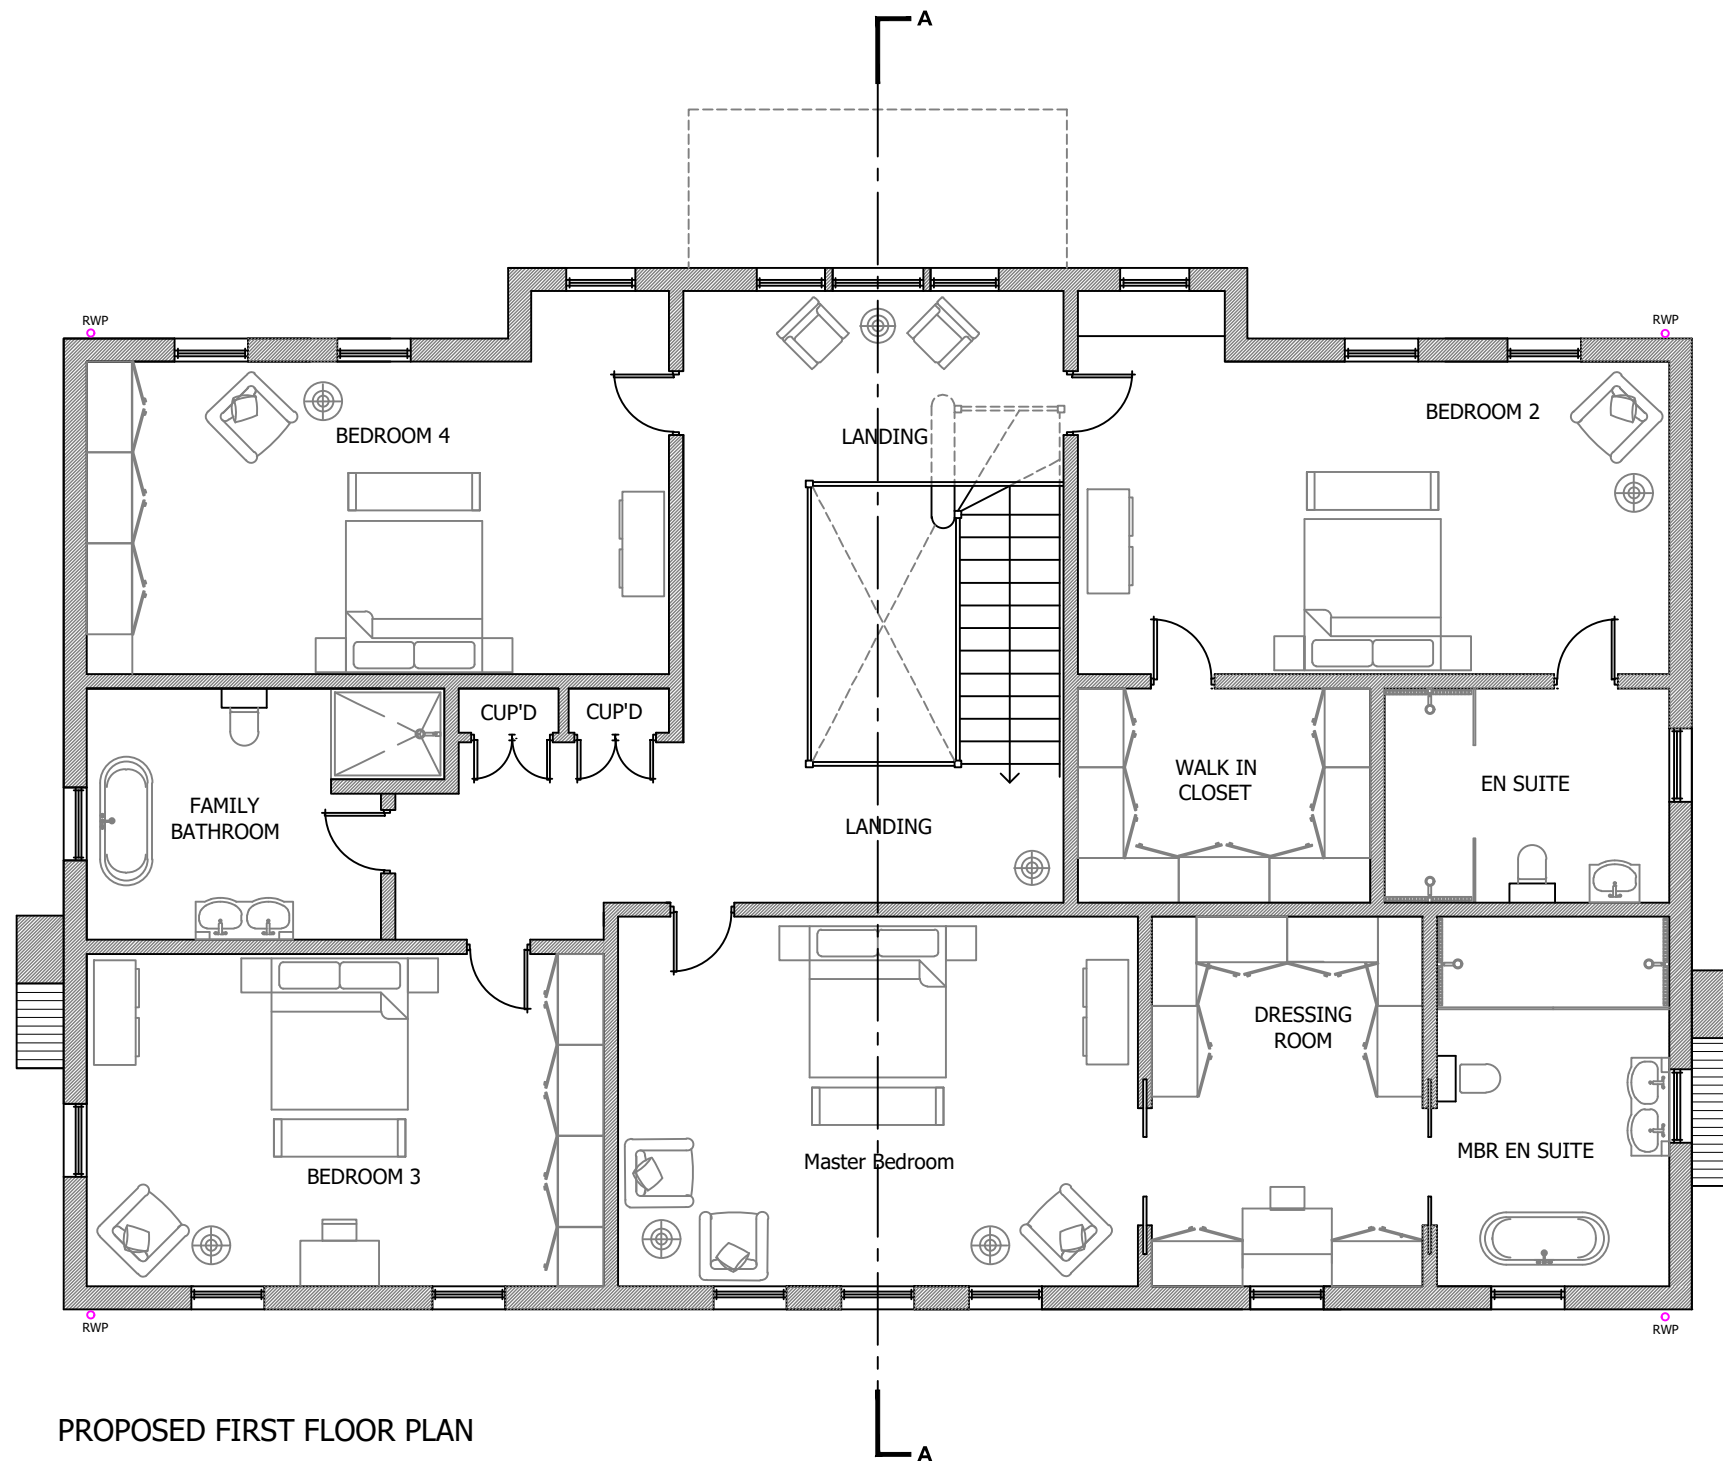

PROPOSED FIRST FLOOR PLAN

PLANNING ISSUE

C	13.03.26	Floor Area reduced / 4 bedrooms
B	04.09.25	Addition of Bedroom 5
A	01.08.25	General amendments
-	10.07.25	First issue
Rev	Date	Description

ACCEL CONSULTING LTD 20 Southwick Street Southwick West Sussex, BN42 4TB				Tel 01273934921 www.accelconsulting.co.uk
Client MR T. HARDING				
Project THE WHITE HOUSE, BN5 9ST			No. 2014	
Drawing Title PROPOSED FIRST FLOOR PLAN				
Drawing No. 201	Rev C	Rev Date 13 MAR 2026		Scale 1:100@A3

