


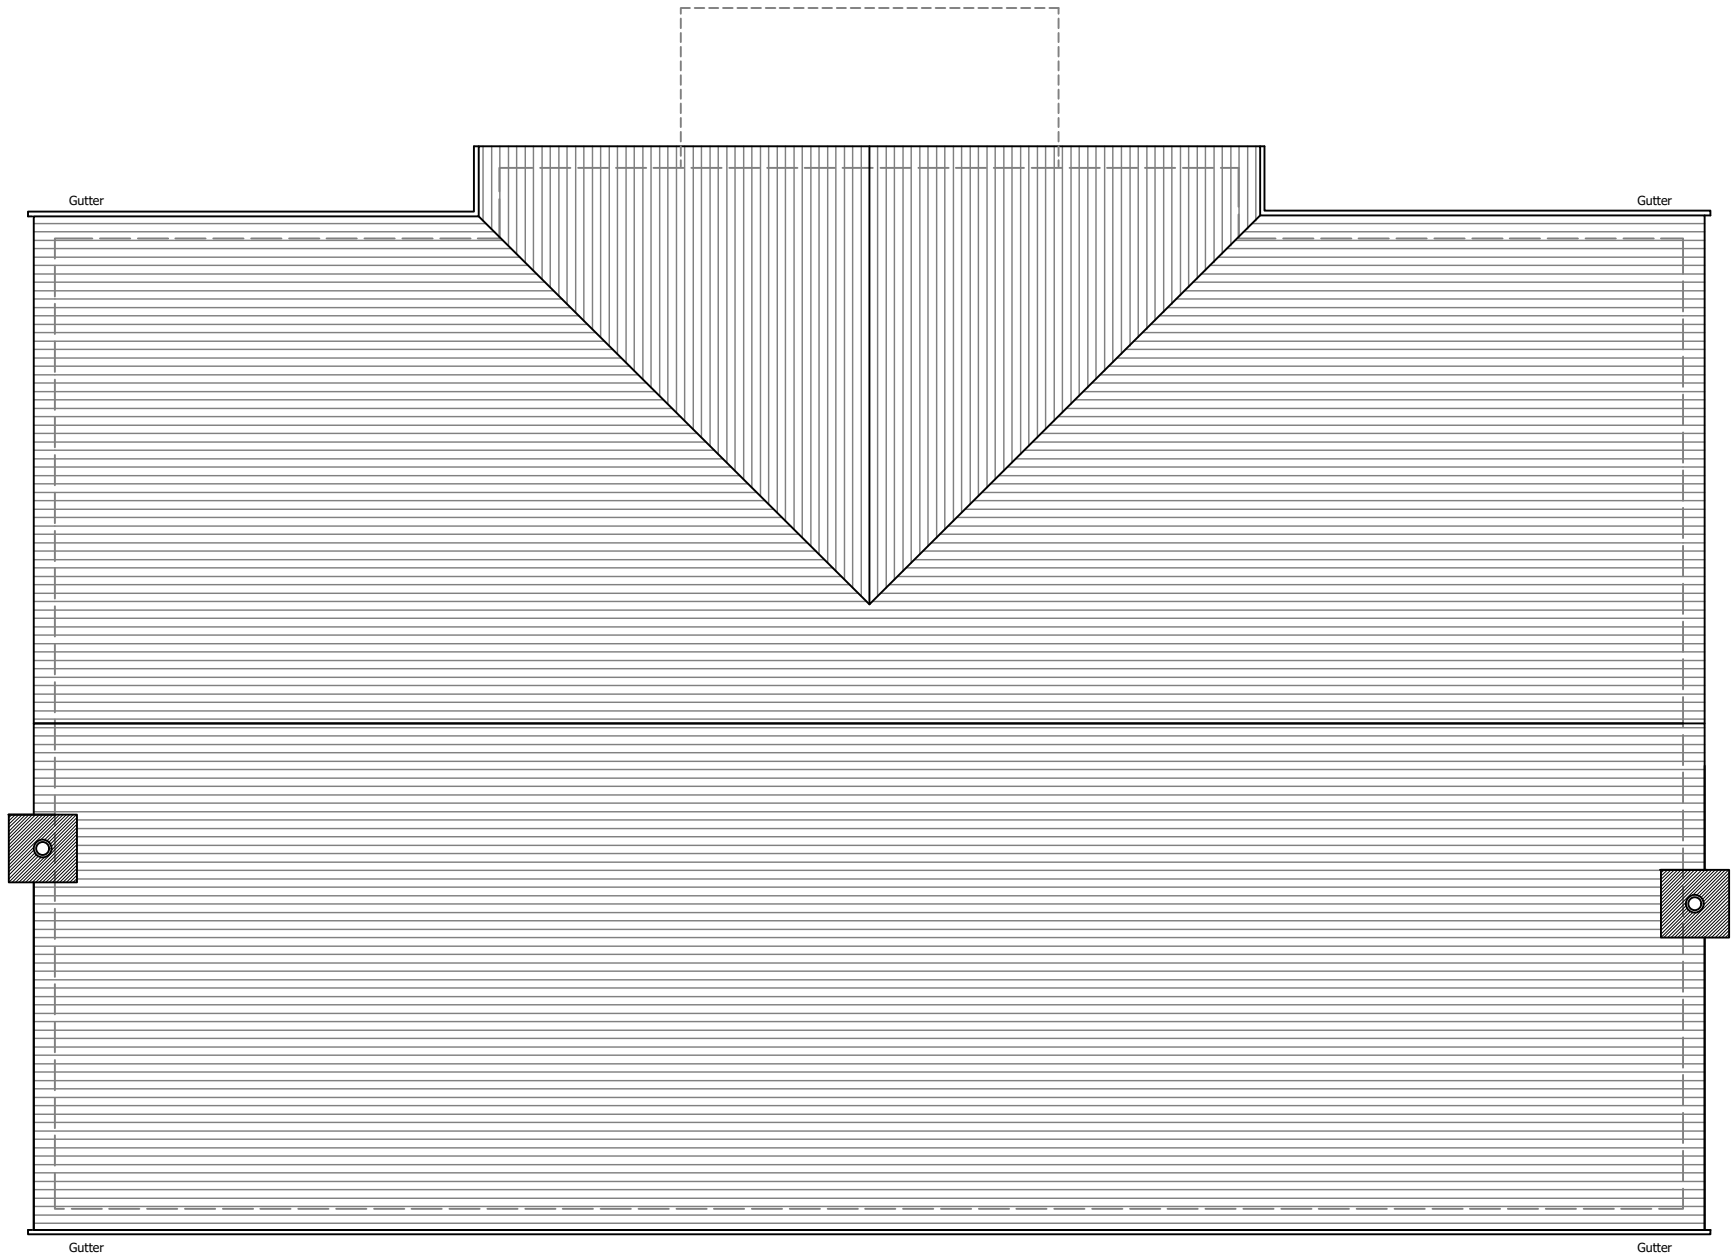

PROPOSED ROOF PLAN



1:100@A3

PLANNING ISSUE

B	13.03.26	Floor Area reduced
A	01.08.25	General amendments
-	10.07.25	First issue
Rev	Date	Description

ACCEL CONSULTING LTD
20 Southwick Street
Southwick
West Sussex, BN42 4TB
Tel 012739934921
www.accelconsulting.co.uk

Client
MR & MRS HARDING

Project	No.
THE WHITE HOUSE, BN5 9ST	2014

Drawing Title
PROPOSED ROOF PLAN

Drawing No.	Rev	Rev Date	Scale
202	B	13 MAR 2026	1:100@A3