




PROPOSED NORTH ELEVATION

- ① Render Finish - White
- ② Render Coursing - White
- ③ Brickwork - Frosty Pink Heritage Texture
- ④ Natural Slate Roof - Grey
- ⑤ Decorative Corning - White
- ⑥ Feature String Course - White

Note

Traditional painted sash windows with feature surrounds.

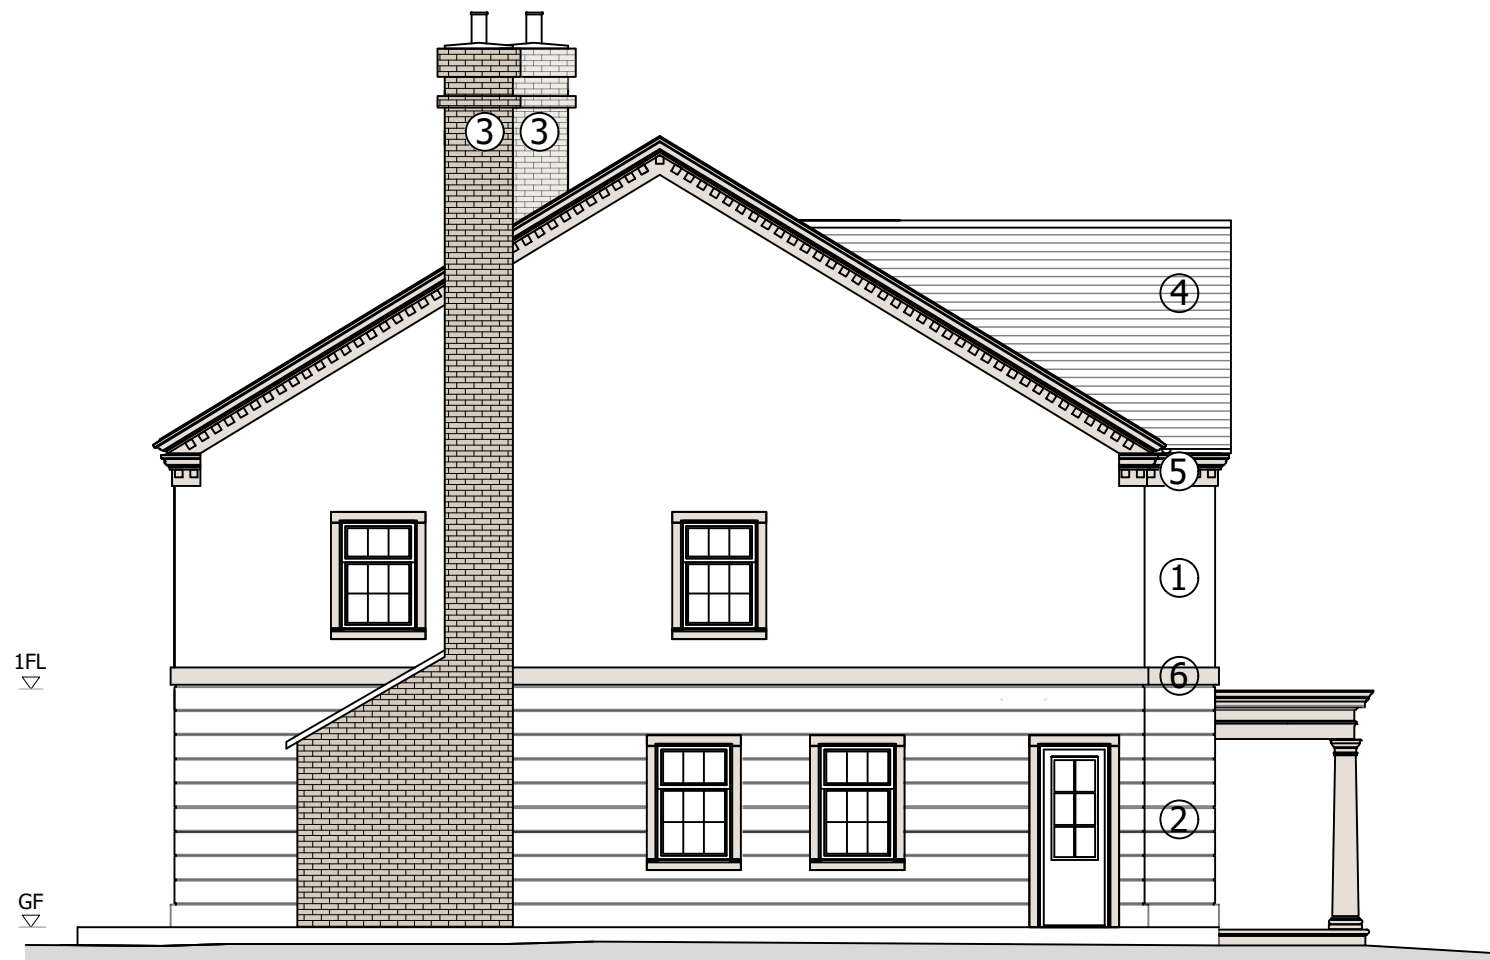

PROPOSED EAST ELEVATION

PLANNING ISSUE

B	13.03.26	Floor Area reduced
A	01.08.25	General amendments
-	10.07.25	First issue
Rev	Date	Description

ACCEL CONSULTING LTD
20 Southwick Street
Southwick
West Sussex, BN42 4TB
Tel 01273934921
www.accelconsulting.co.uk

Client
MR T. HARDING

Project	No.
THE WHITE HOUSE, BN5 9ST	2014

Drawing Title
PROPOSED NORTH & EAST ELEVATIONS

Drawing No.	Rev	Rev Date	Scale
300	B	13 MAR 2026	1:100@A3

