


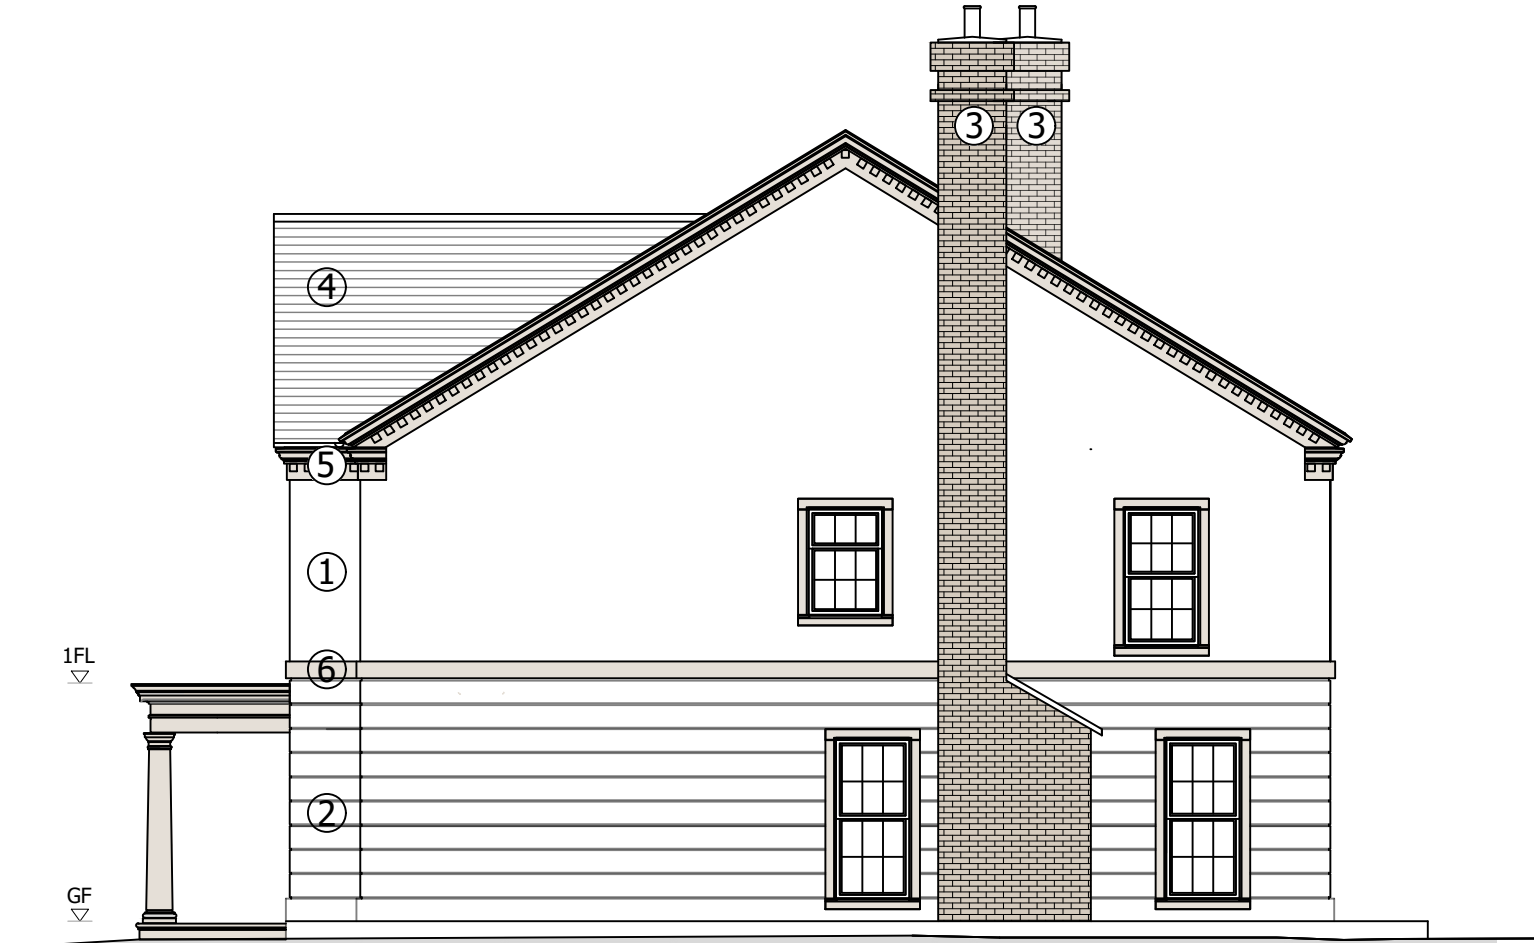

PROPOSED SOUTH ELEVATION

- ① Render Finish - White
- ② Render Coursing - White
- ③ Brickwork - Frosty Pink Heritage Texture
- ④ Natural Slate Roof - Grey
- ⑤ Decorative Corncing - White
- ⑥ Feature String Course - White

Note  
Traditional painted sash windows with  
feature surrounds.



PROPOSED WEST ELEVATION



PLANNING ISSUE

|     |          |                    |
|-----|----------|--------------------|
| B   | 13.03.26 | Floor Area reduced |
| A   | 01.08.25 | General amendments |
| -   | 10.07.25 | First issue        |
| Rev | Date     | Description        |

|   |          |                         |                   |
|---|----------|-------------------------|-------------------|
| ACCEL CONSULTING LTD<br>20 Southwick Street<br>Southwick<br>West Sussex, BN42 4TB<br>Tel 01273934921<br>www.accelconsulting.co.uk |          |                         |                   |
| Client<br>MR T. HARDING   |          |                         |                   |
| Project<br>THE WHITE HOUSE, BN5 9ST                                                                                               |          |                         | No.<br>2014       |
| Drawing Title<br>PROPOSED SOUTH & WEST ELEVATIONS                                                                                 |          |                         |                   |
| Drawing No.<br>301   | Rev<br>B | Rev Date<br>13 MAR 2026 | Scale<br>1:100@A3 |