



EXISTING

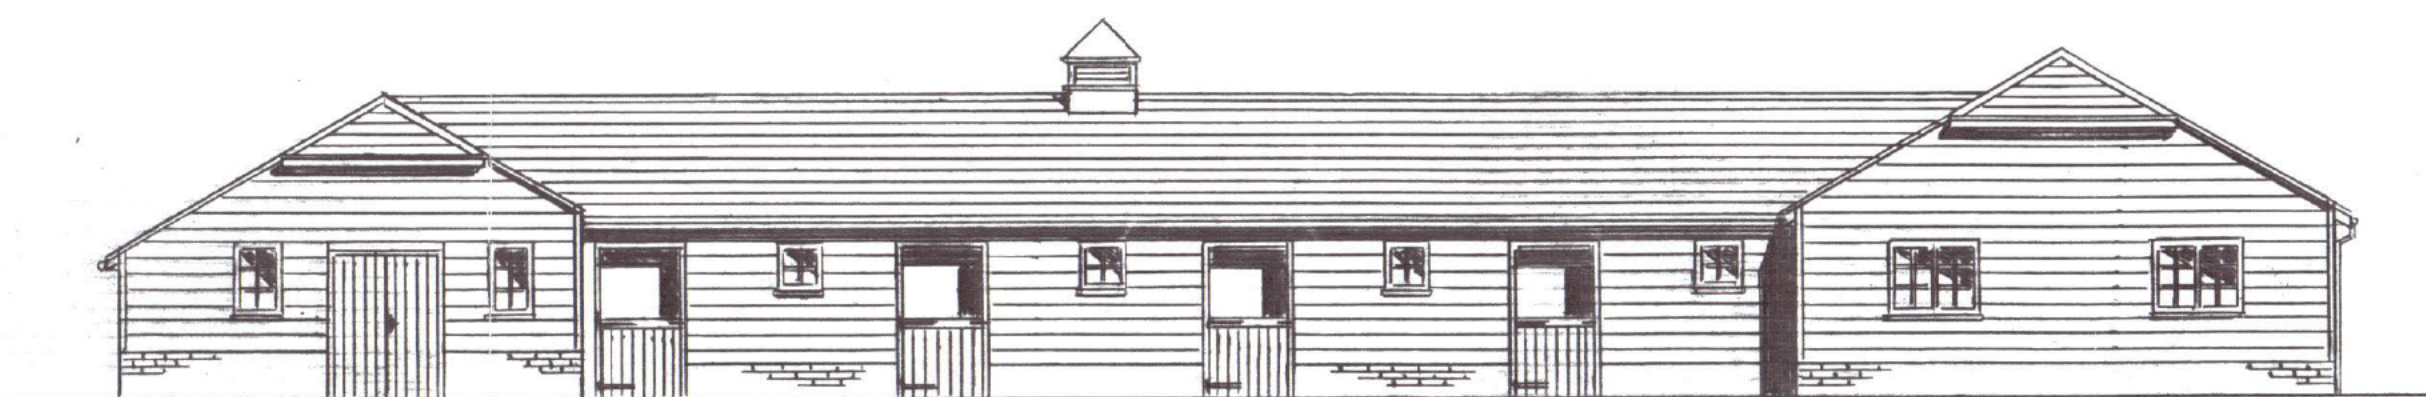


FRONT/NORTH ELEVATION
1:100




SIDE/WEST ELEVATION
1:100

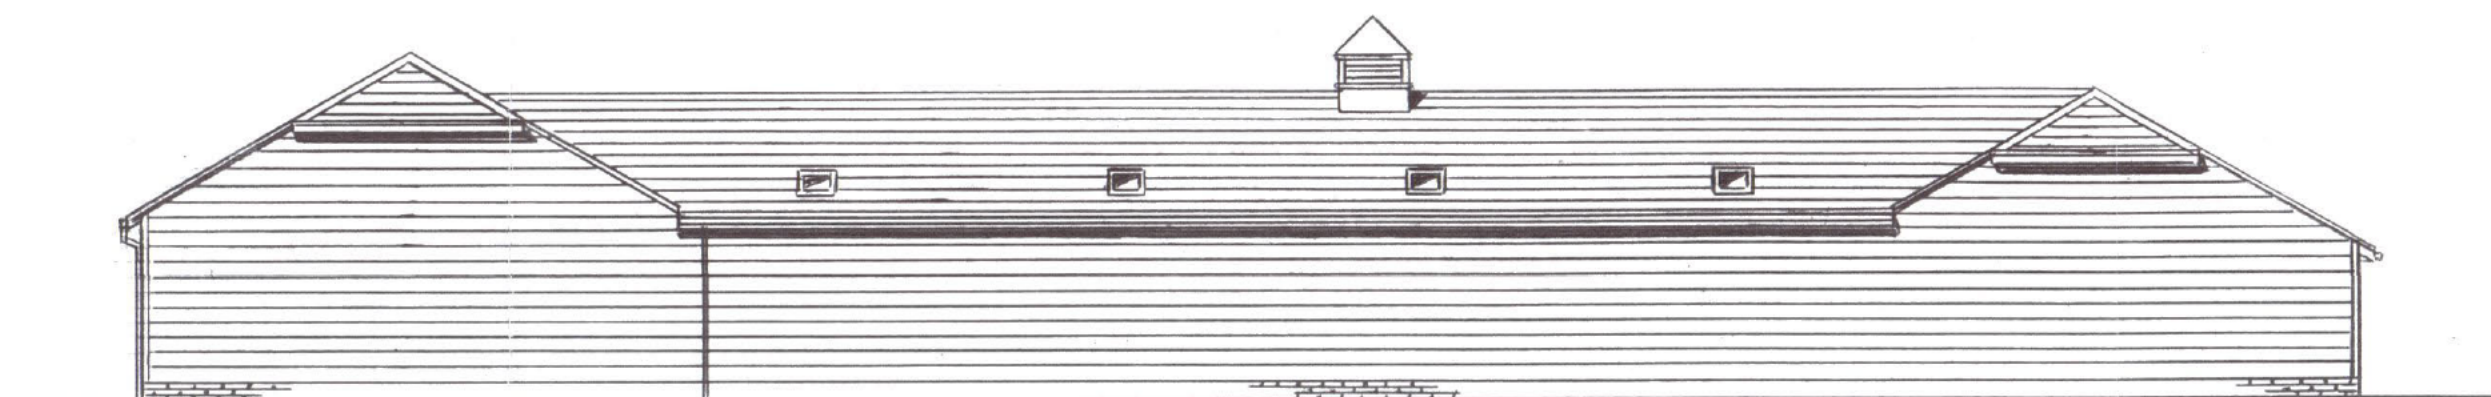


REAR/SOUTH ELEVATION
1:100

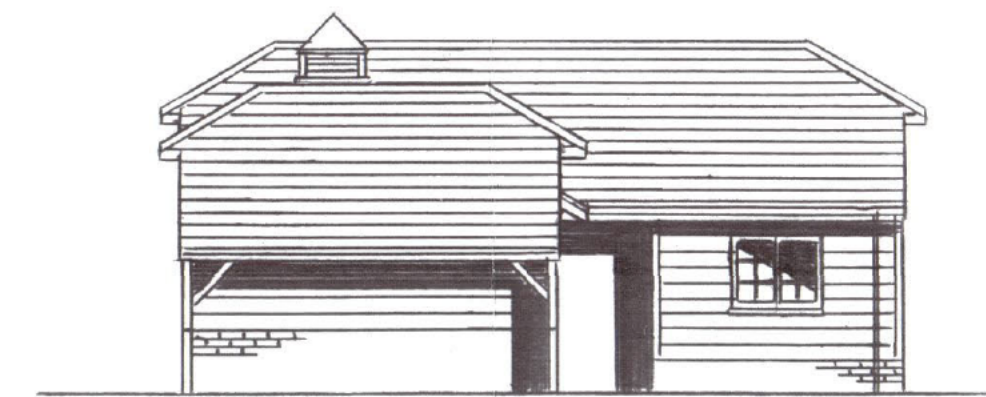

SIDE/EAST ELEVATION
1:100

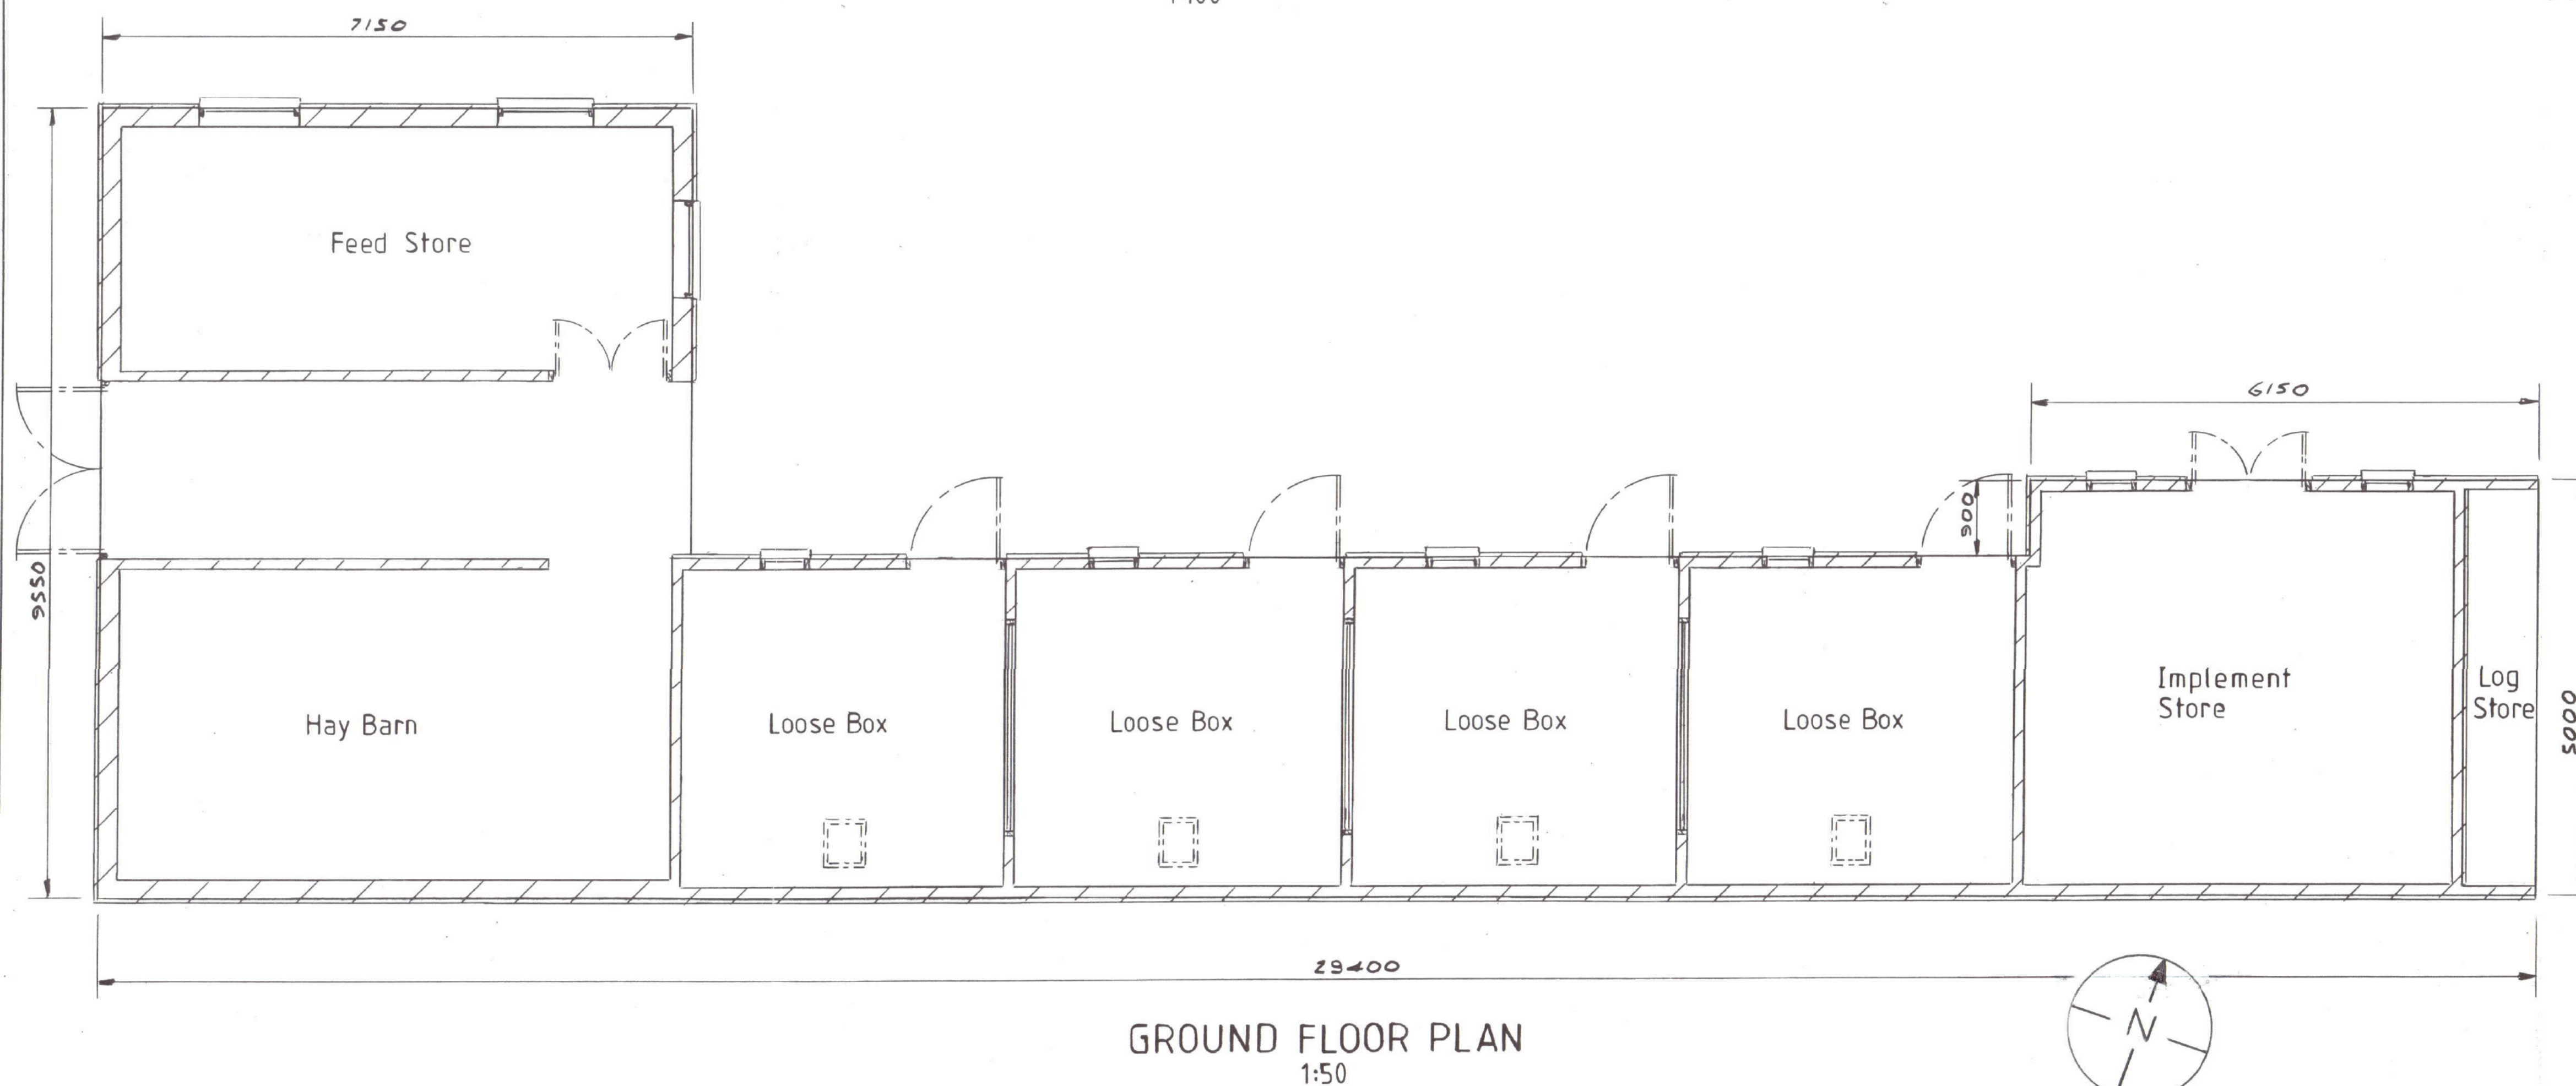

GROUND FLOOR PLAN
1:50

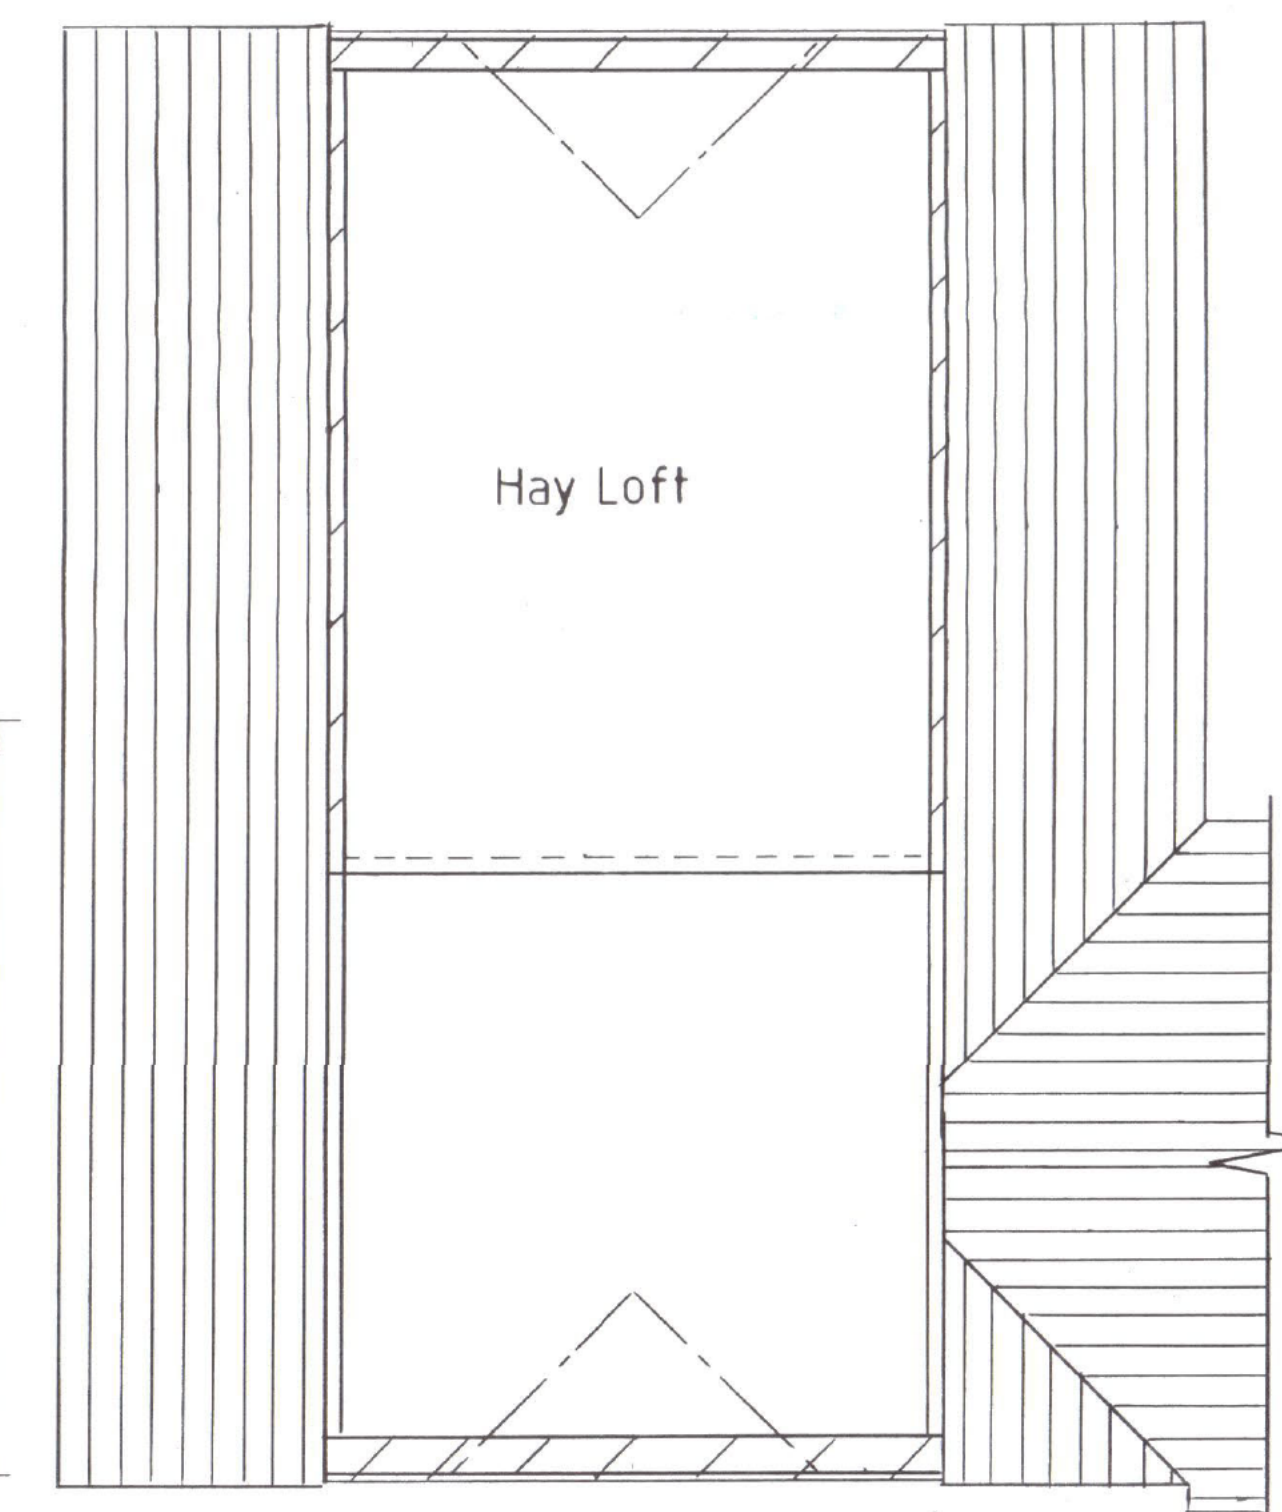

FIRST FLOOR PLAN
1:50

 1:100 Metres	Reference DENRA/2037/2 - CONVERSION OF STABLE BUILDING TO OFFICES. DENRA/2037/3 - SITE LAYOUT PLAN LOCATION PLAN 1:1250	Copyright ©		DENRA DESIGN Ltd	Tel: 07973 911 870 denra.design@outlook.com		
		Scale	1:50 & 1:100				
 1:50 Metres	Rev.	Drawn		Title EXISTING STABLE BUILDING AT BLACKSTONE GATE FARMHOUSE, HENFIELD ROAD, ALBOURNE, WEST SUSSEX, BN6 9TJ.	Drg No. DENRA/2037/1		
		Date	March 2026				
Rev.		Sheet Size A1		DIMENSIONS IN MILLIMETRES			
				Rev.			