


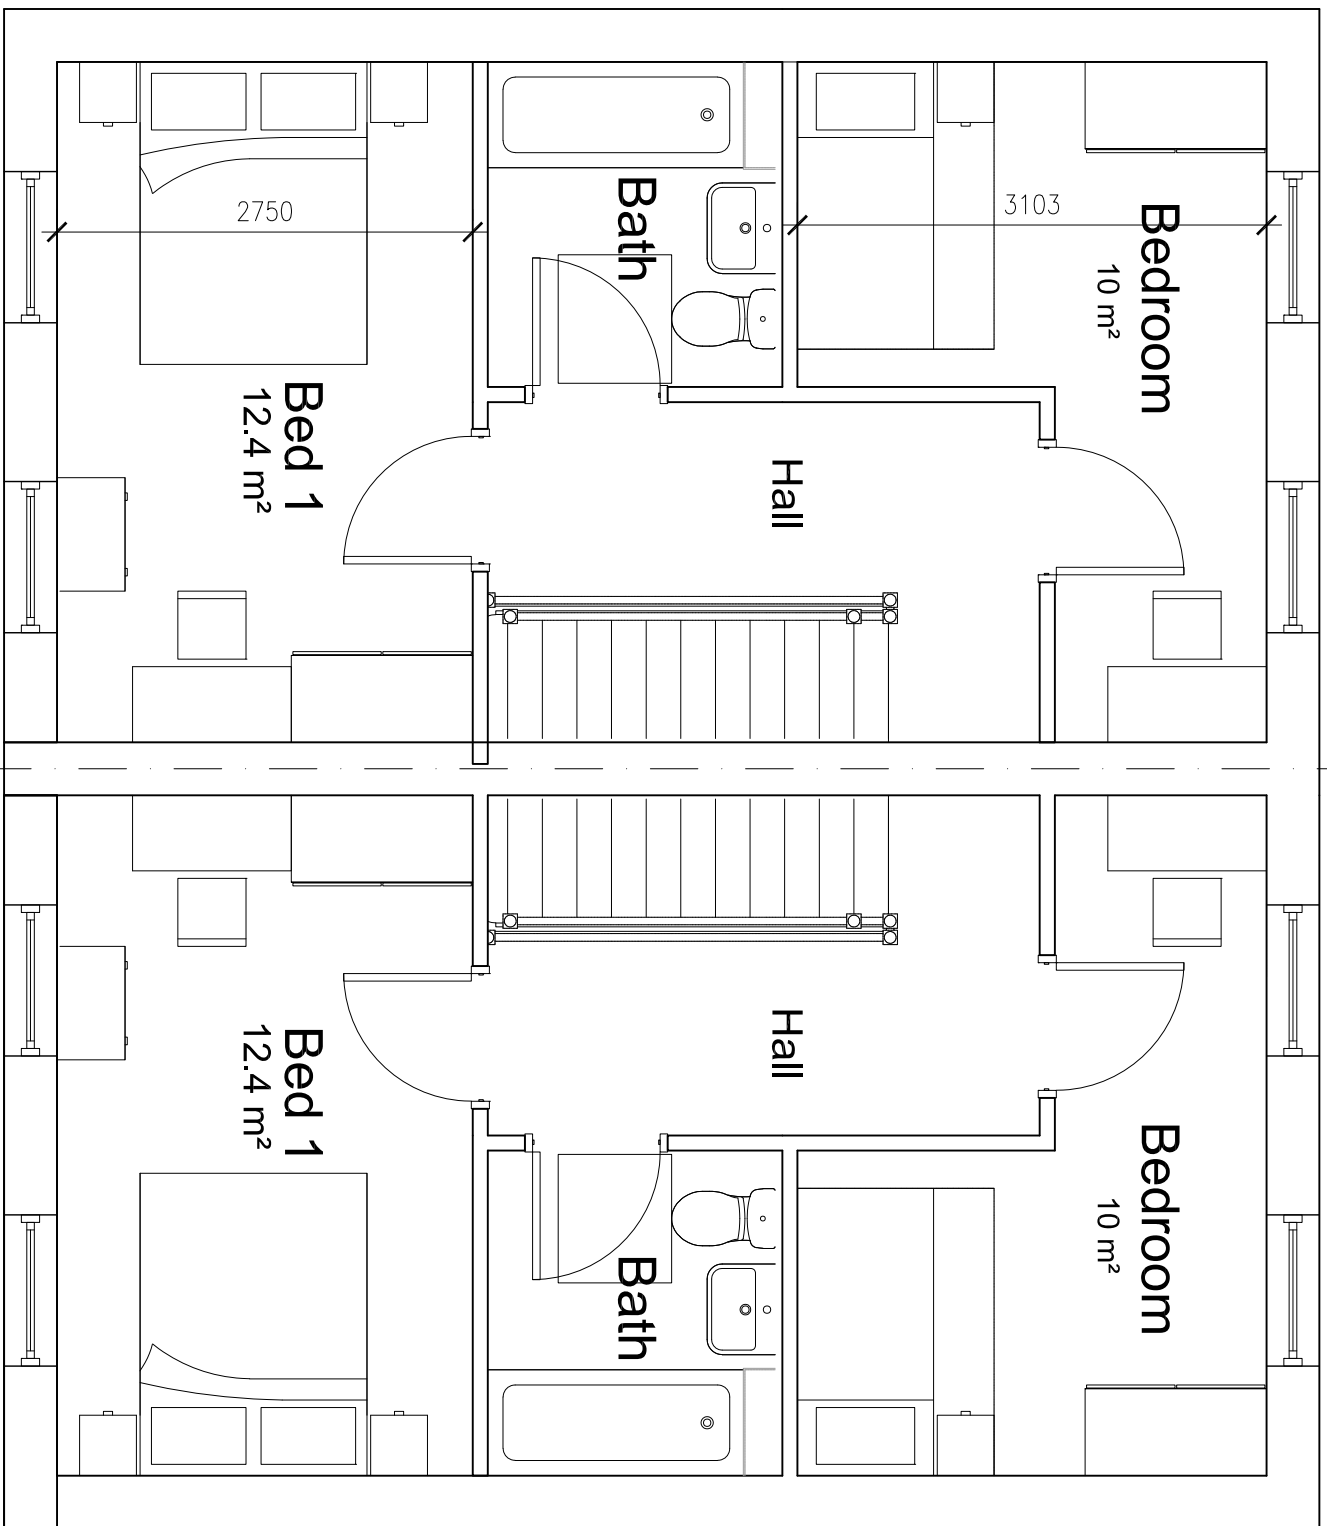


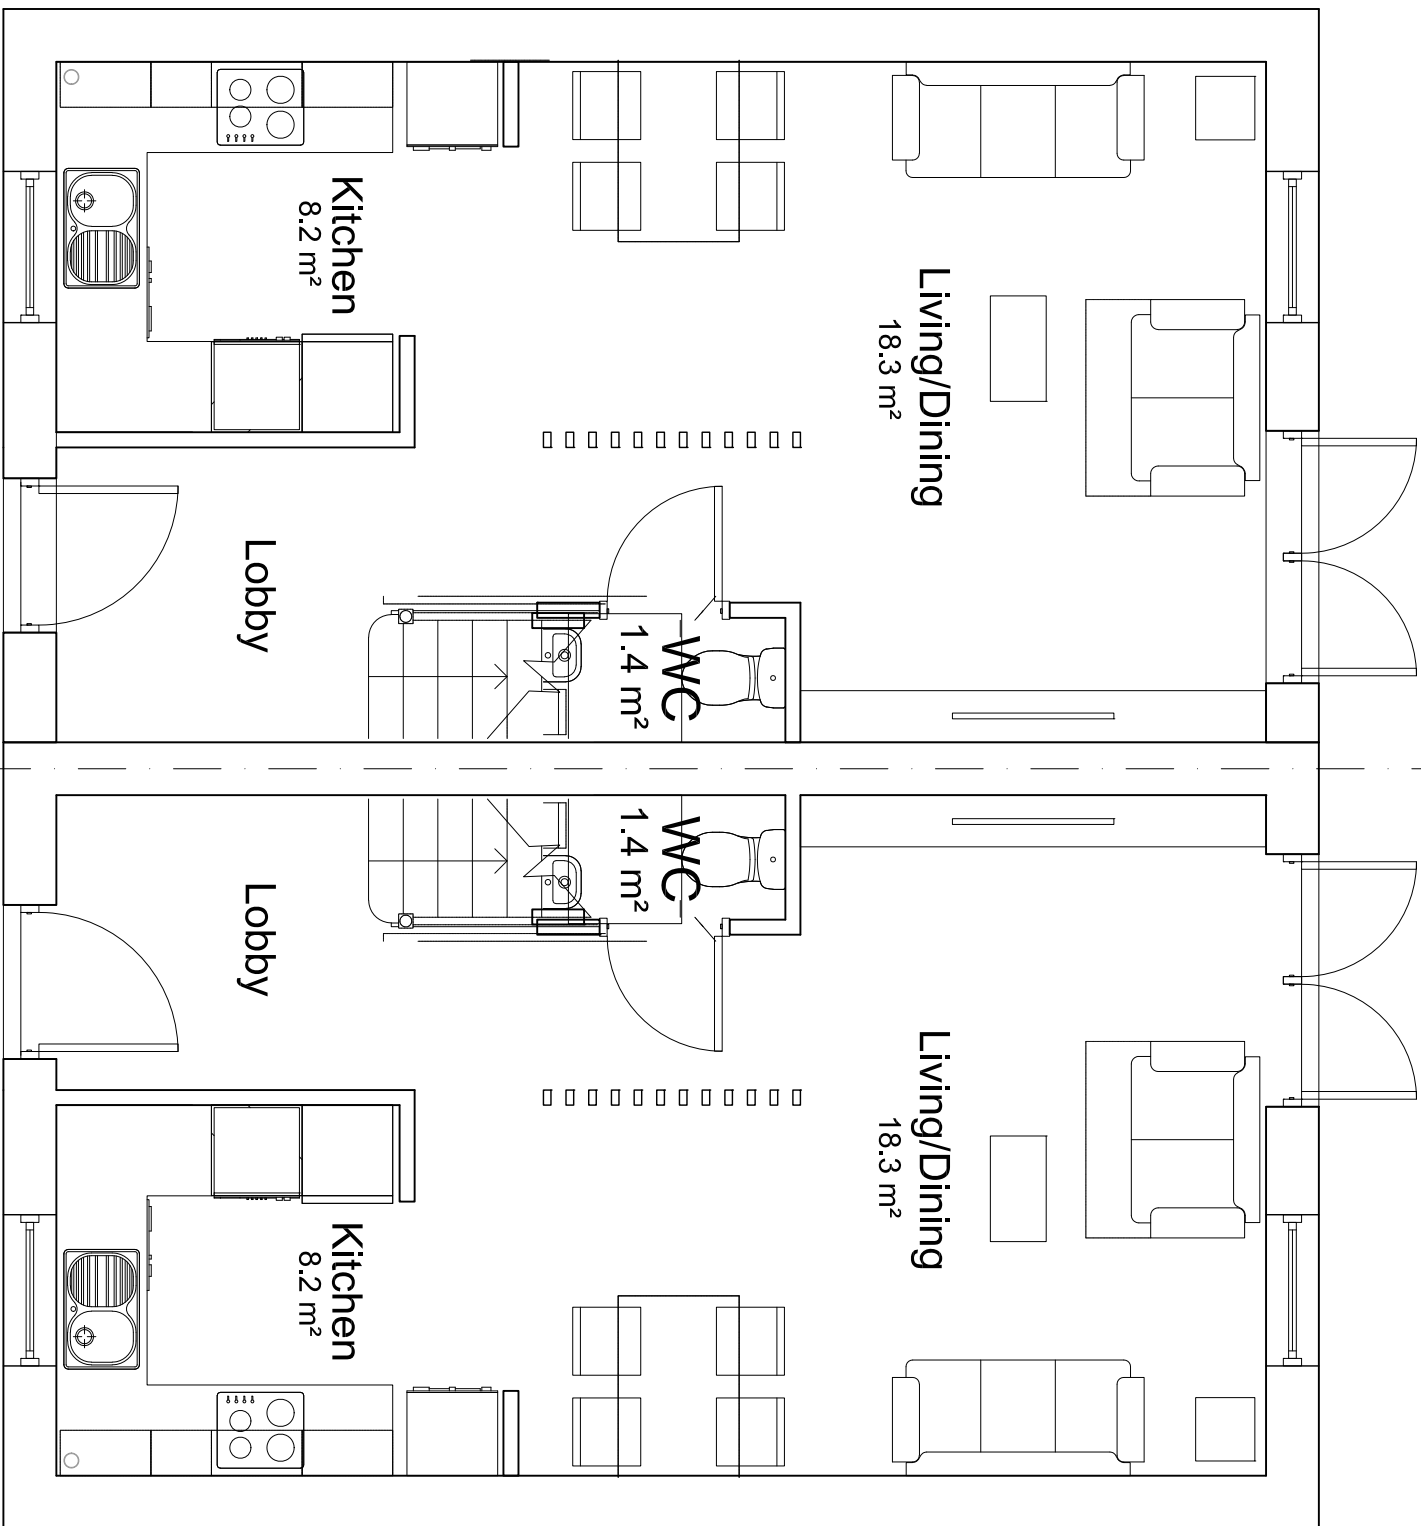

1st Floor Plan

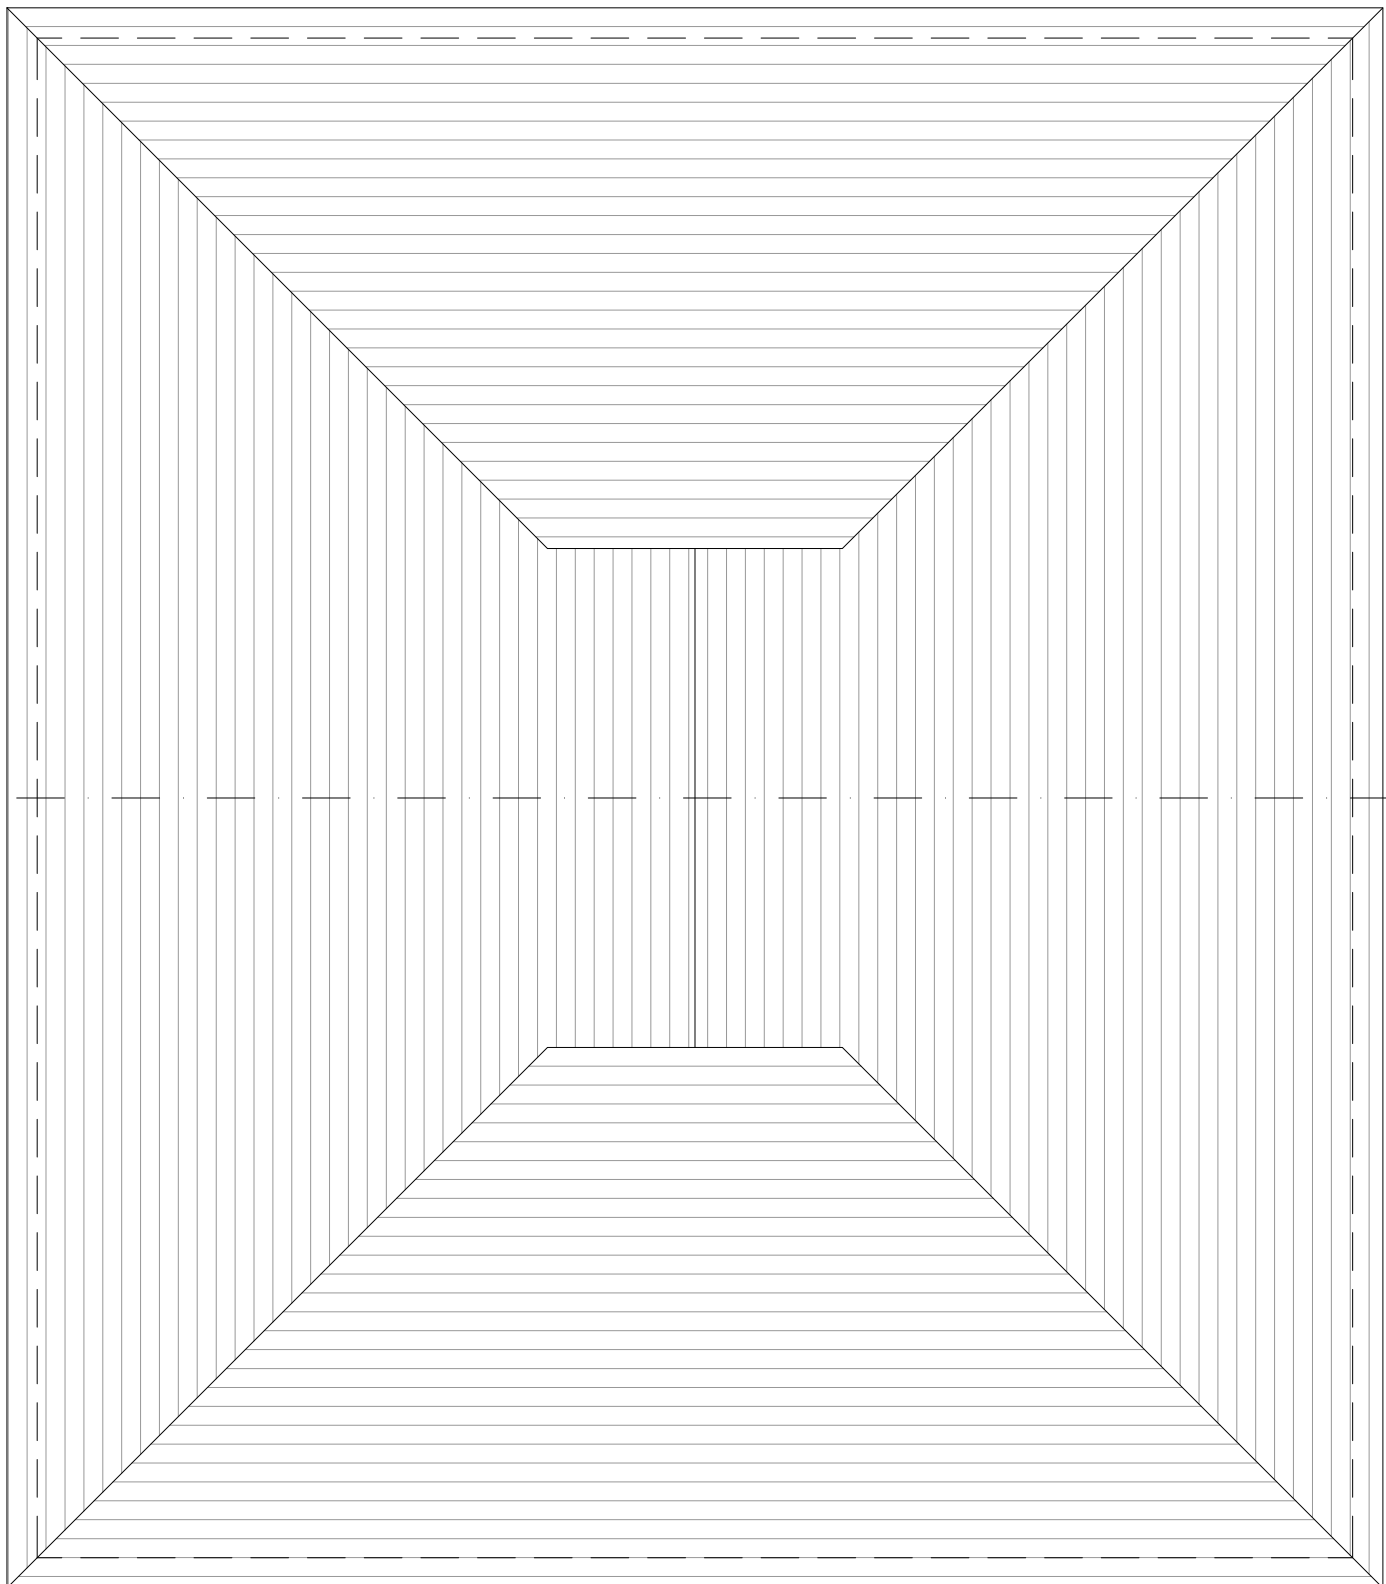

Ground Floor Plan (2B3P NDSS)

 

2nd Floor Plan



Block Plan 1:500



Location Plan 1:1250

amendments	
client	DRPJ LTD
job	9 Montpeller Gardens Washington West Sussex RH20 3BW
drawing number	03A
drawing title	New Houses (NDSS) Proposed Plans PLANNING
date	October 2025
scale	1:50 @ A1

Do not scale off drawing
Check all dimensions on site before all work is commenced
All points marked, responsible to confirm with current building regulations BS5 and C199.