


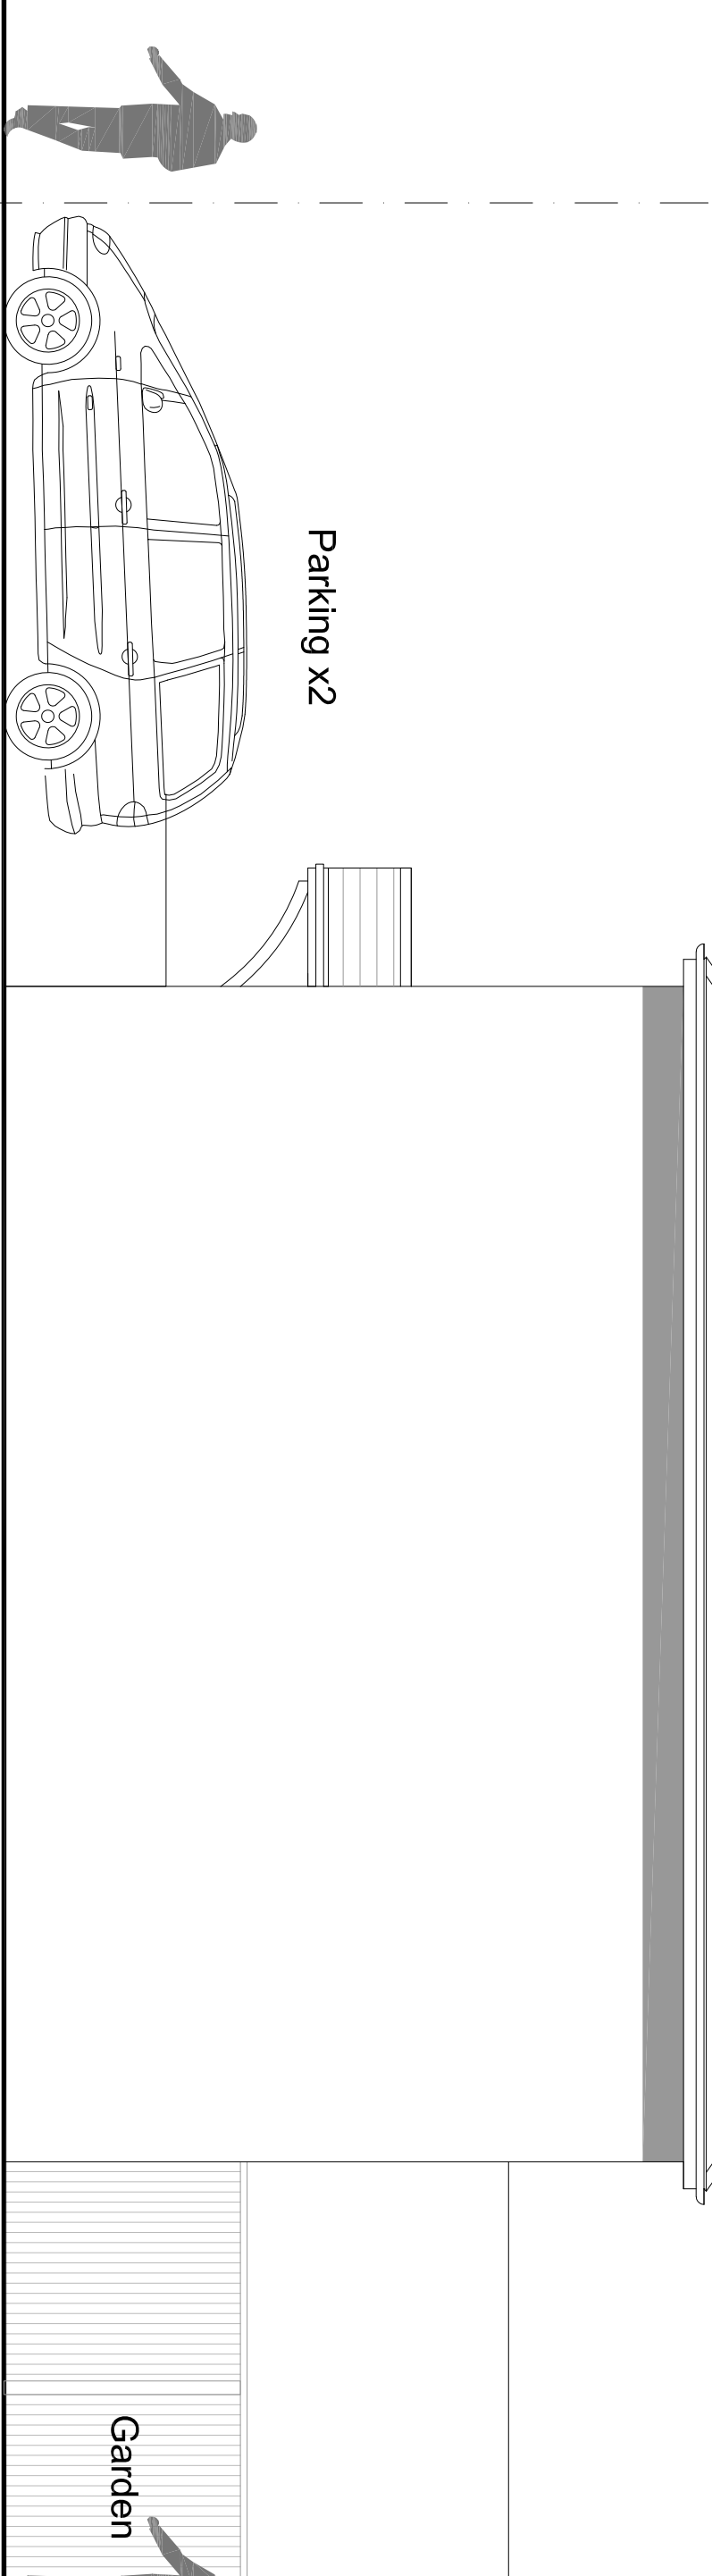


East Elevation




North Elevation

1:50

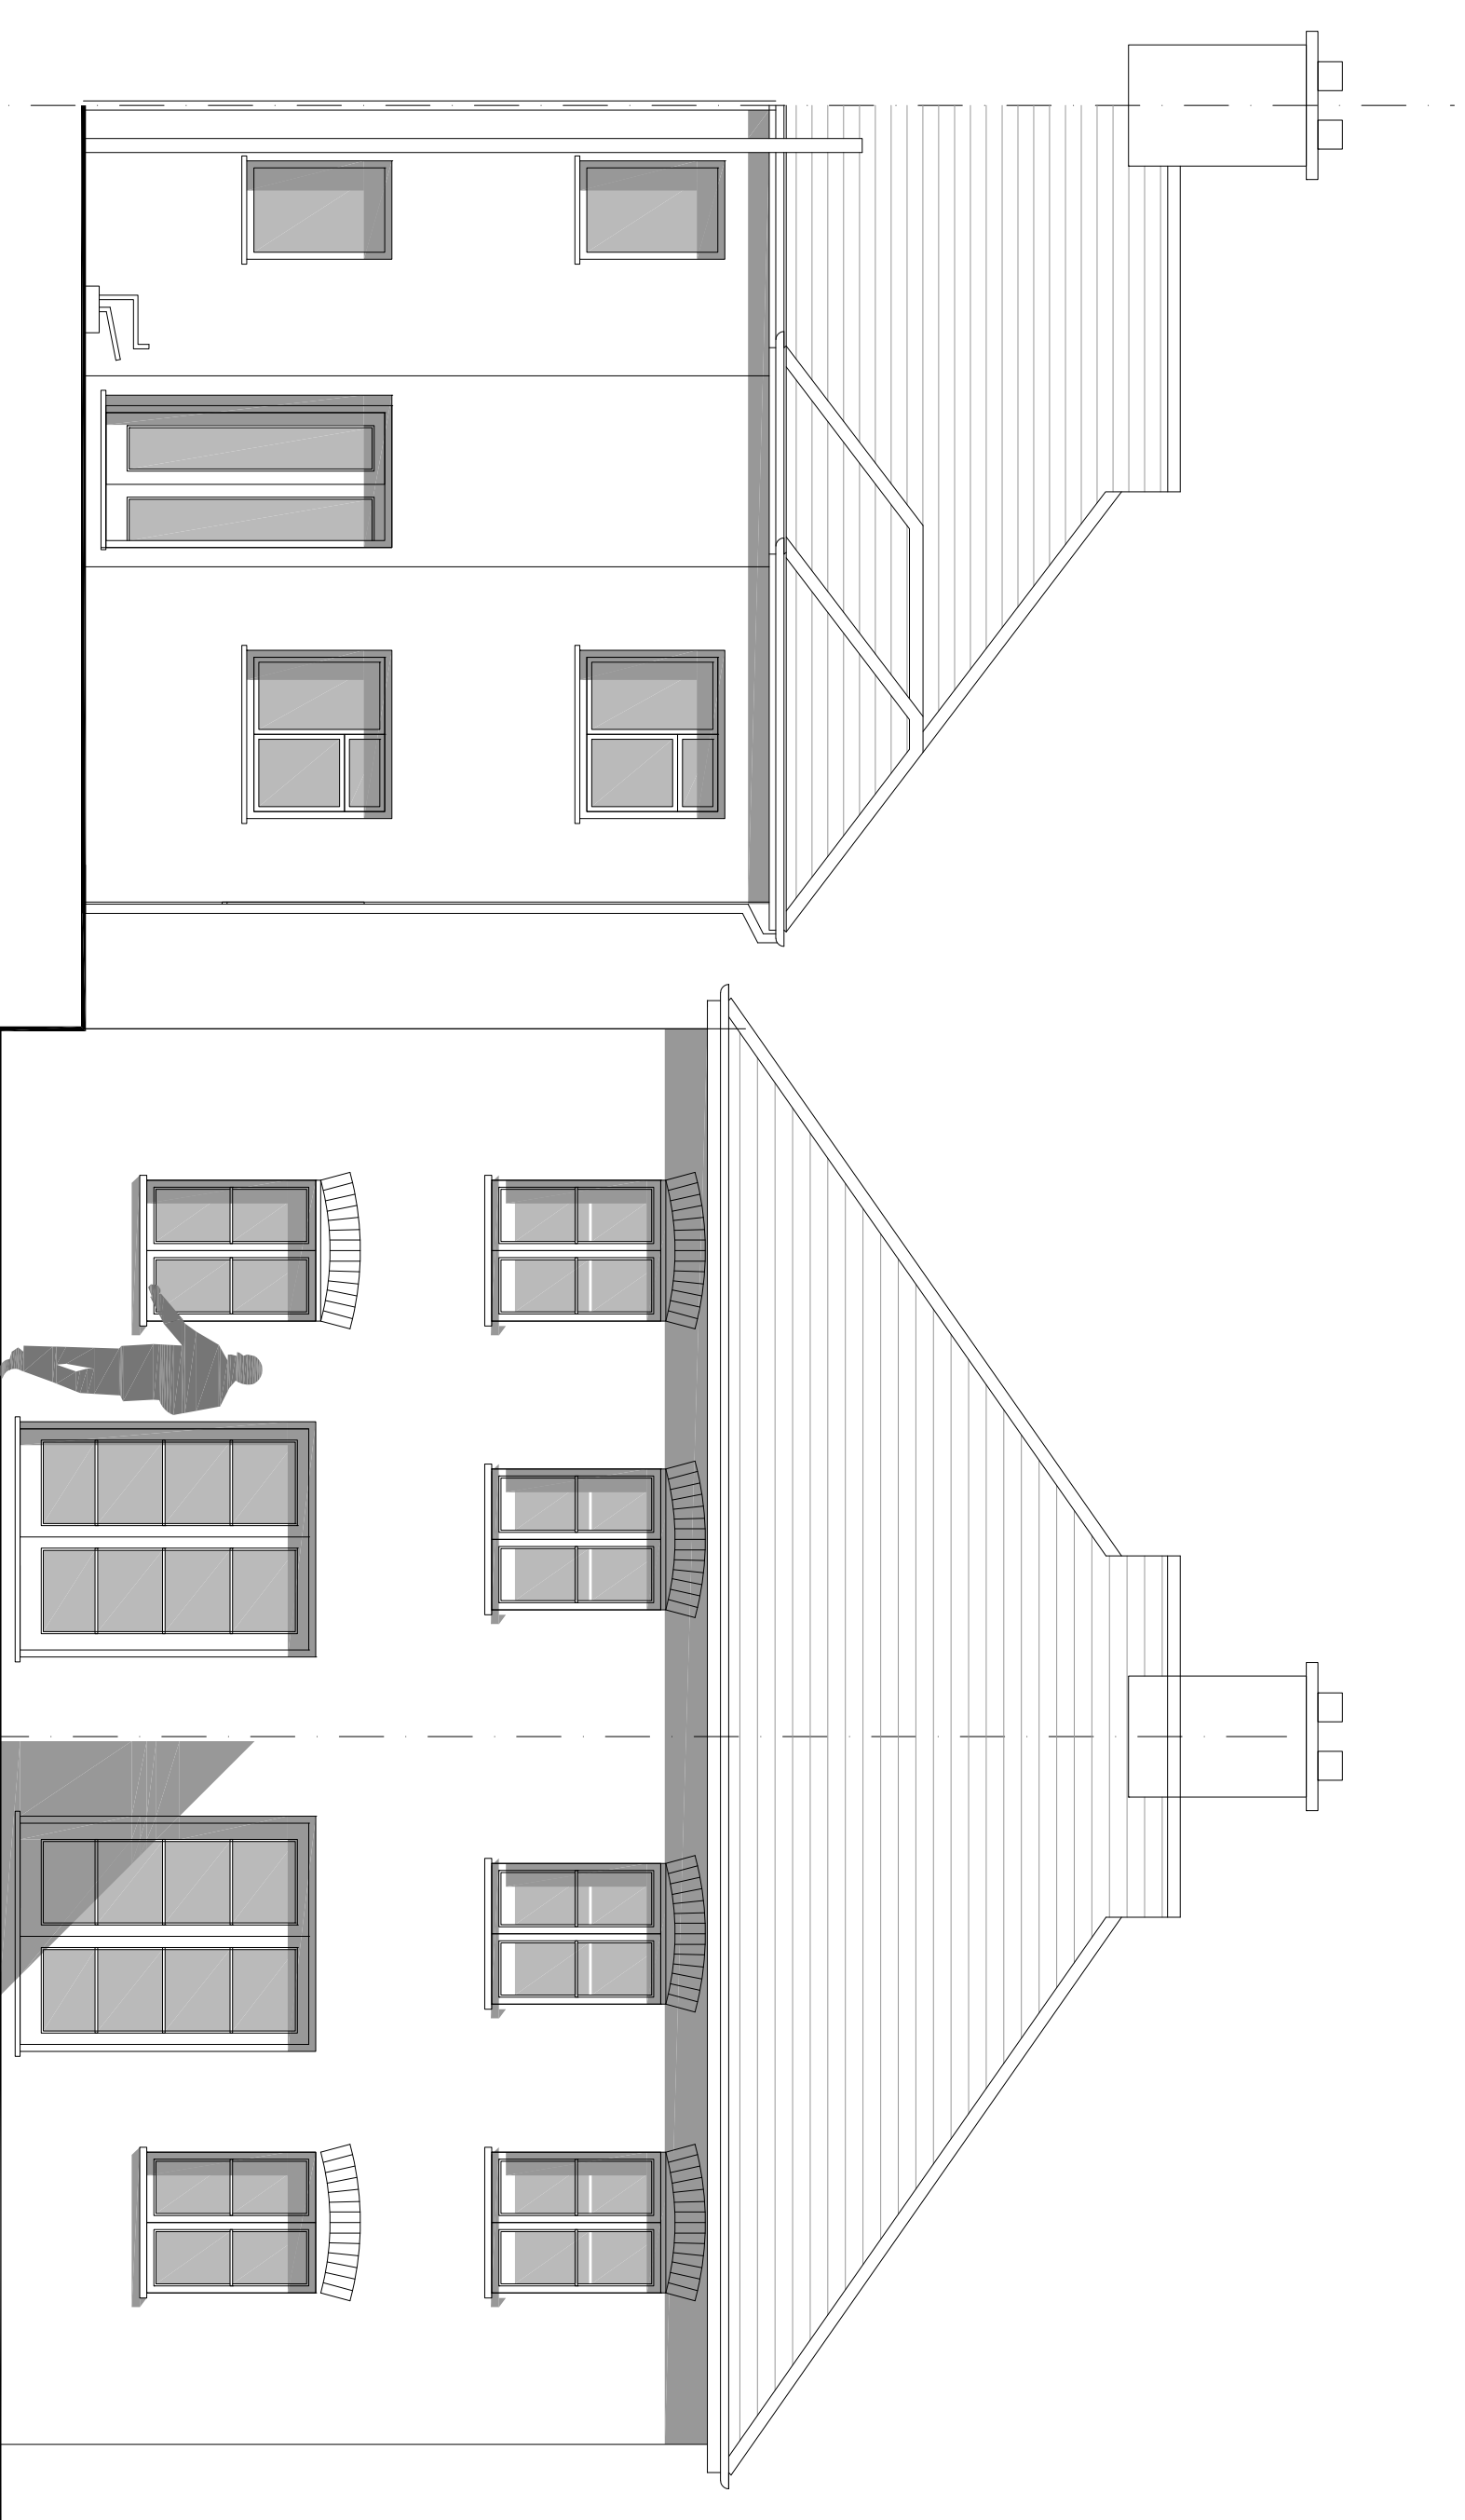

West Elevation

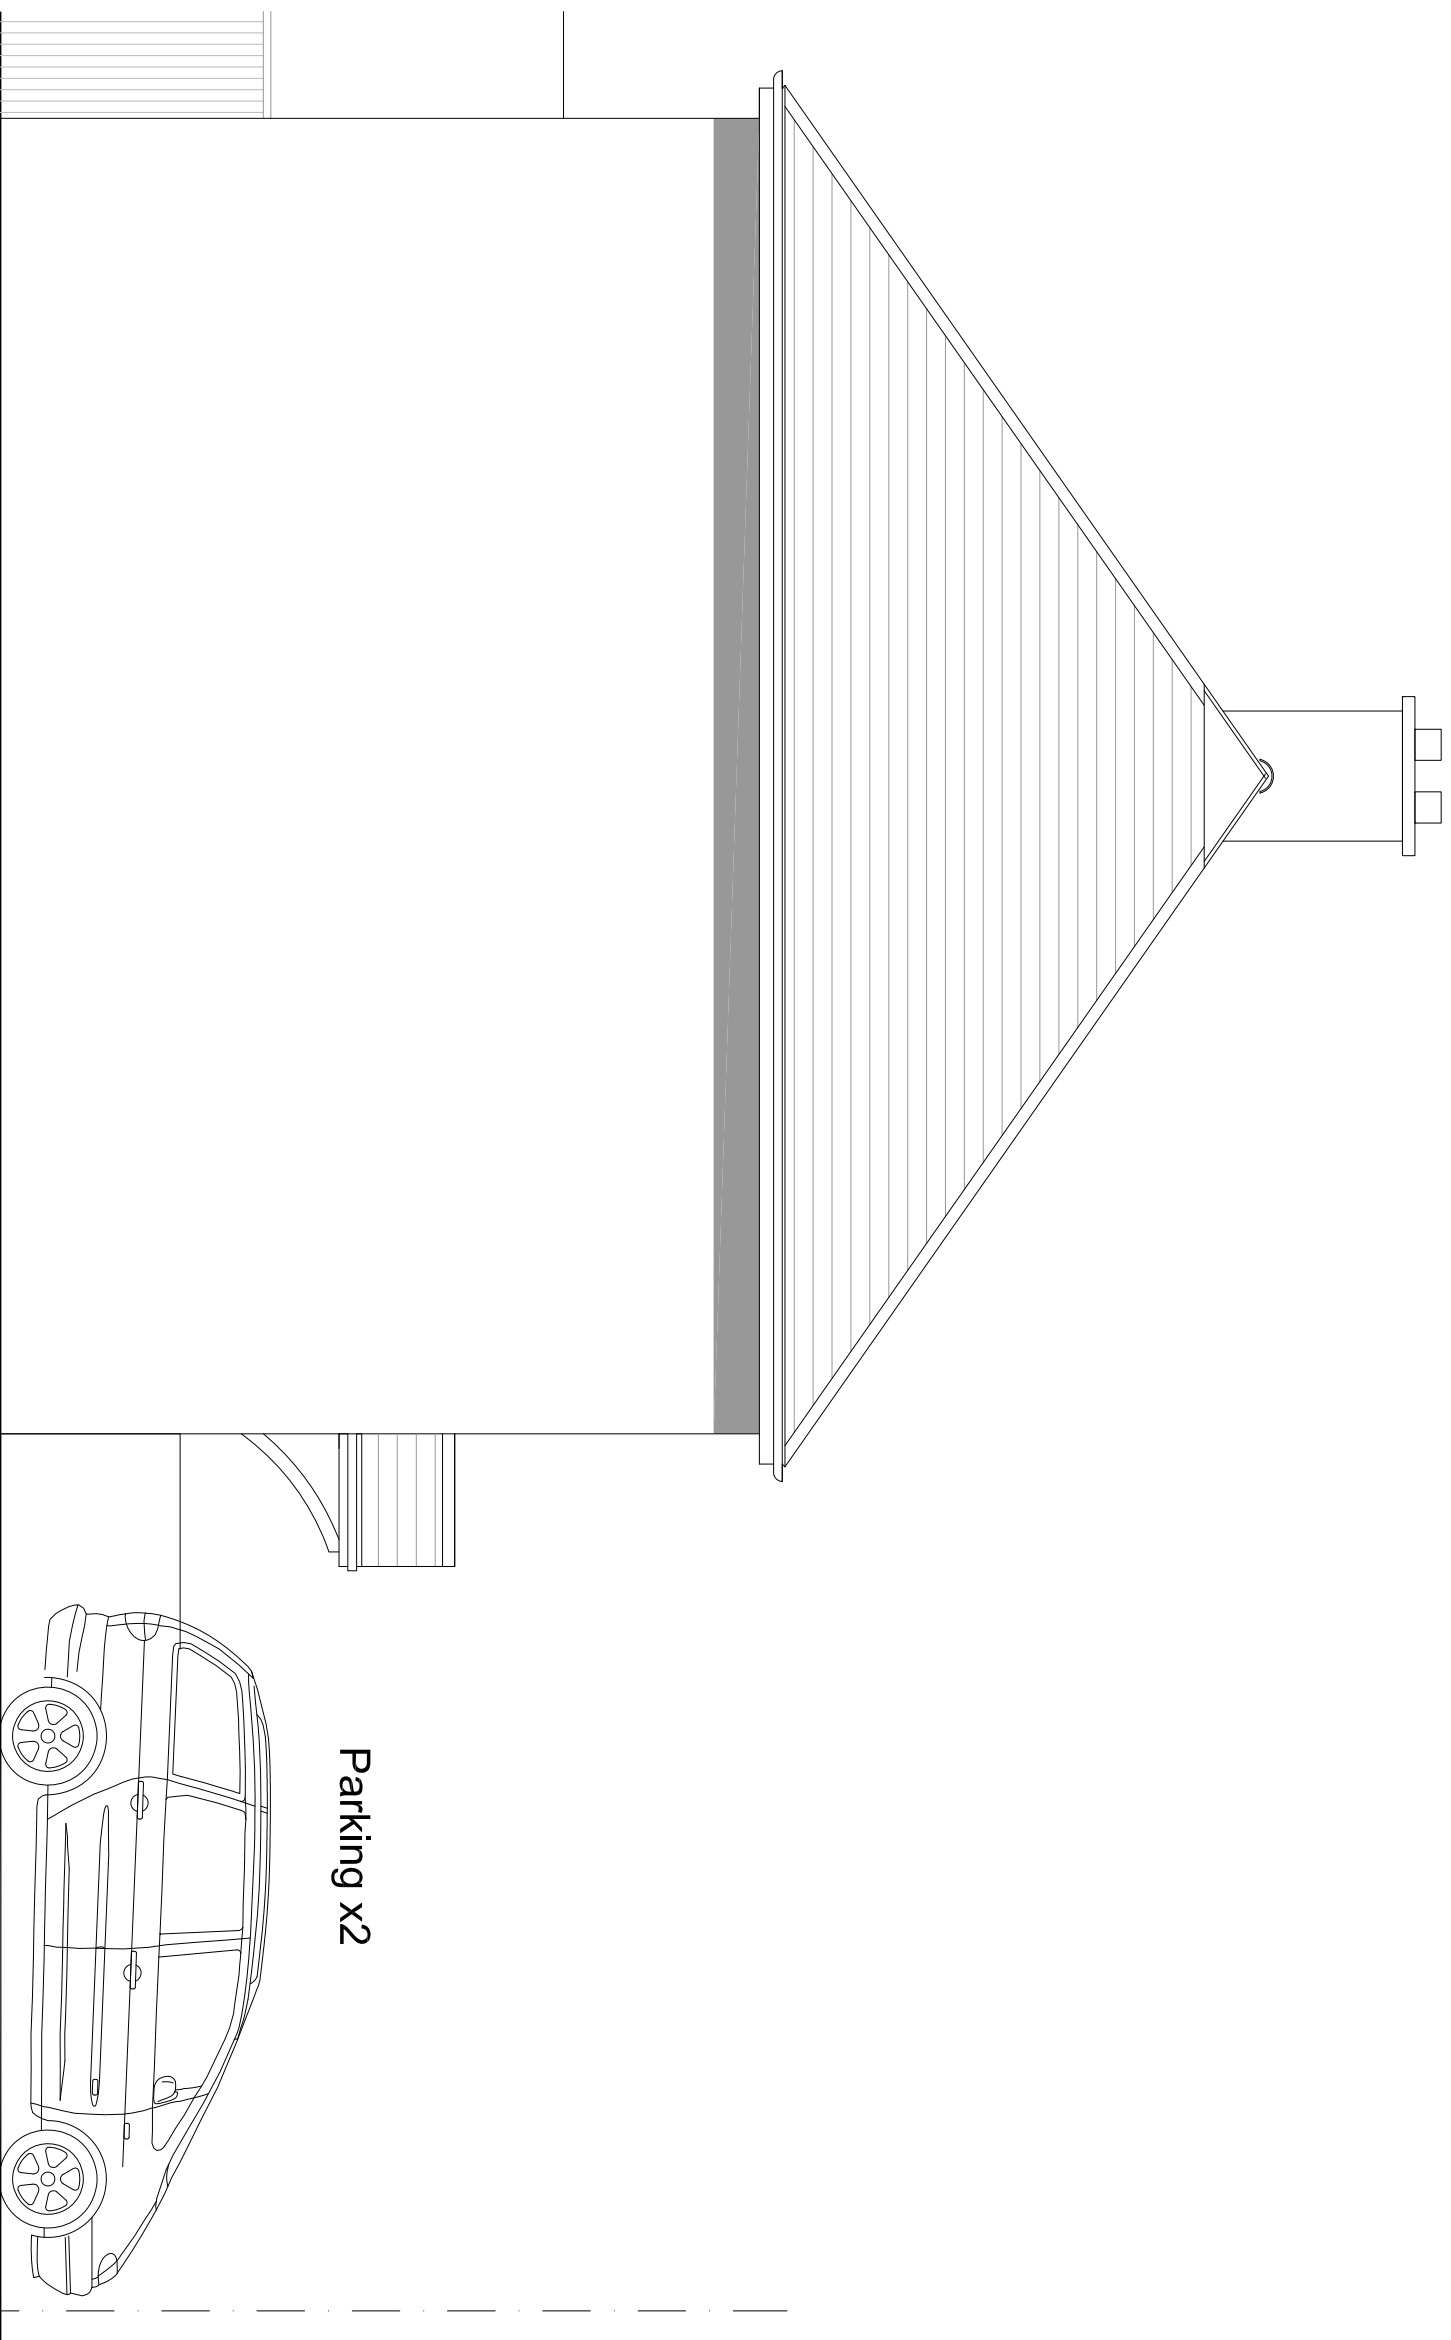

South Elevation

Scale Bar 1-10m @ 1:50



amendments	
client	DRPJ LTD
job	9 Montpeller Gardens Washington West Sussex RH20 3BW
drawing number	04A
drawing title	New Houses (NDSS) Proposed Elevations & Section PLANNING
date	October 2025
scale	1:50 @ A1

Do not scale off drawing
Check all dimensions on site before all work is commenced
All goods/materials/workmanship to conform with current building regulations BS5 and CDPs