




PROPOSED

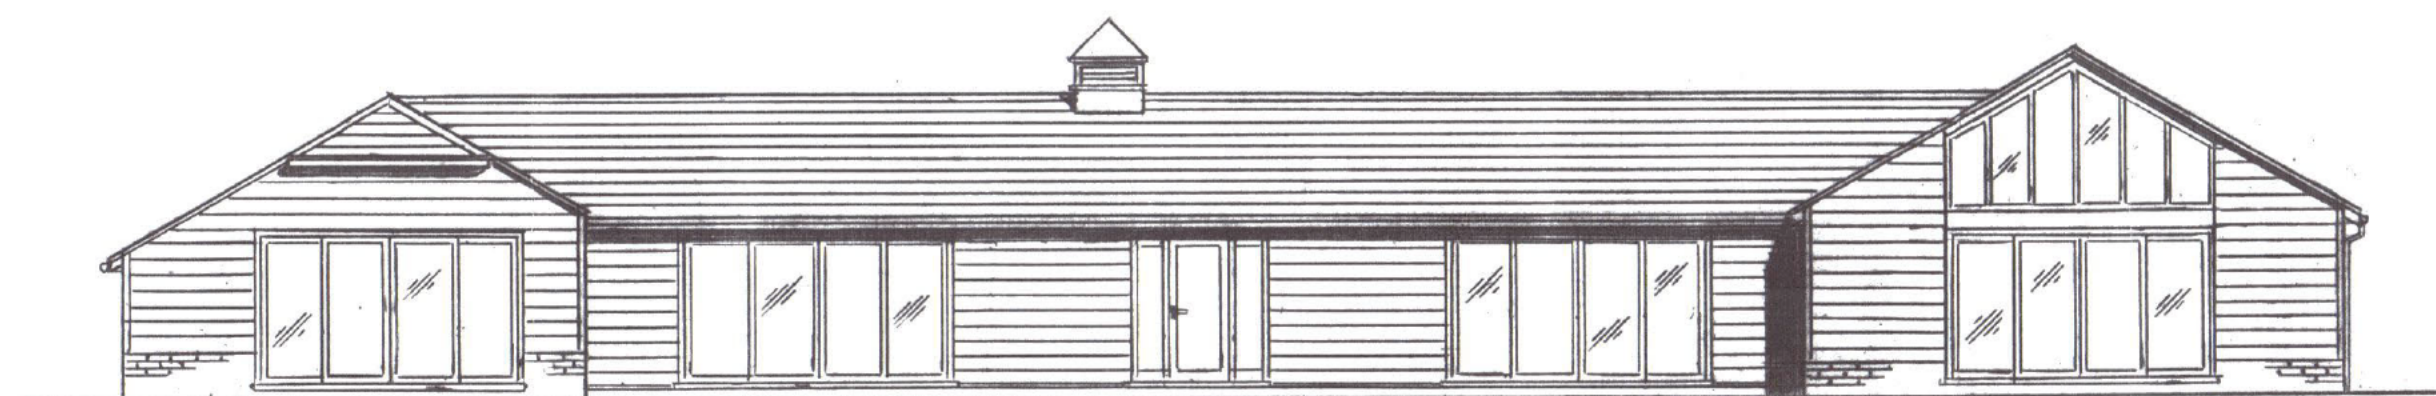


FRONT/NORTH ELEVATION
1:100

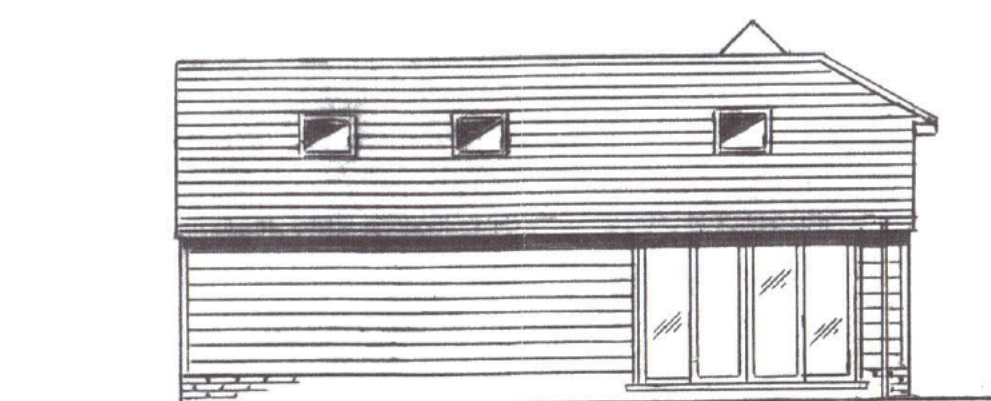


SIDE/WEST ELEVATION
1:100

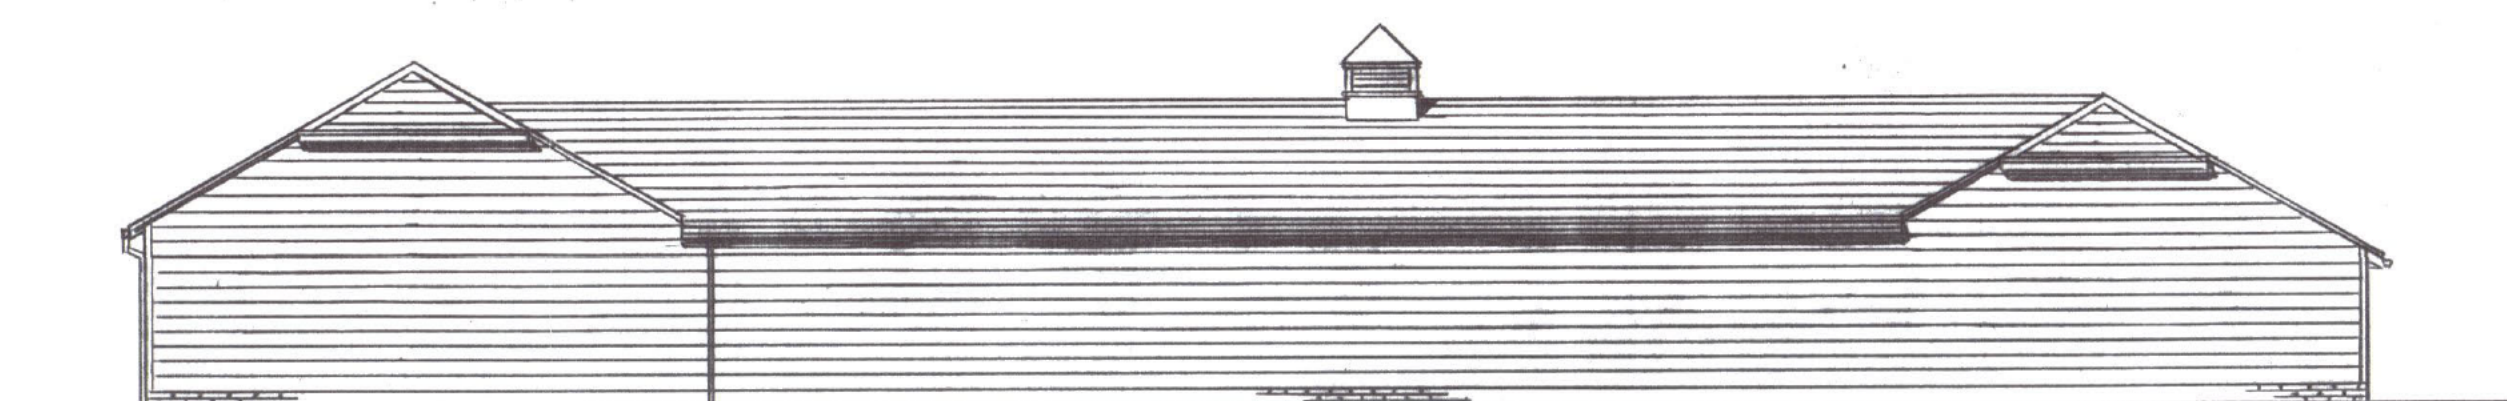


REAR/SOUTH ELEVATION
1:100

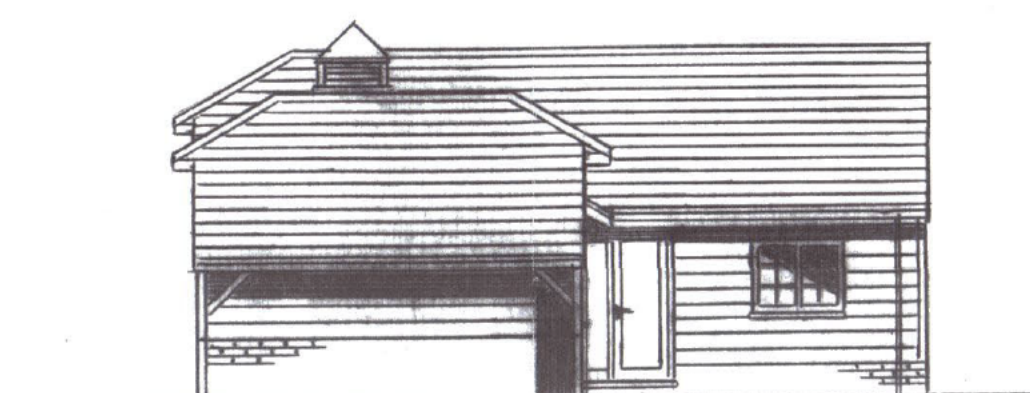


SIDE/EAST ELEVATION
1:100

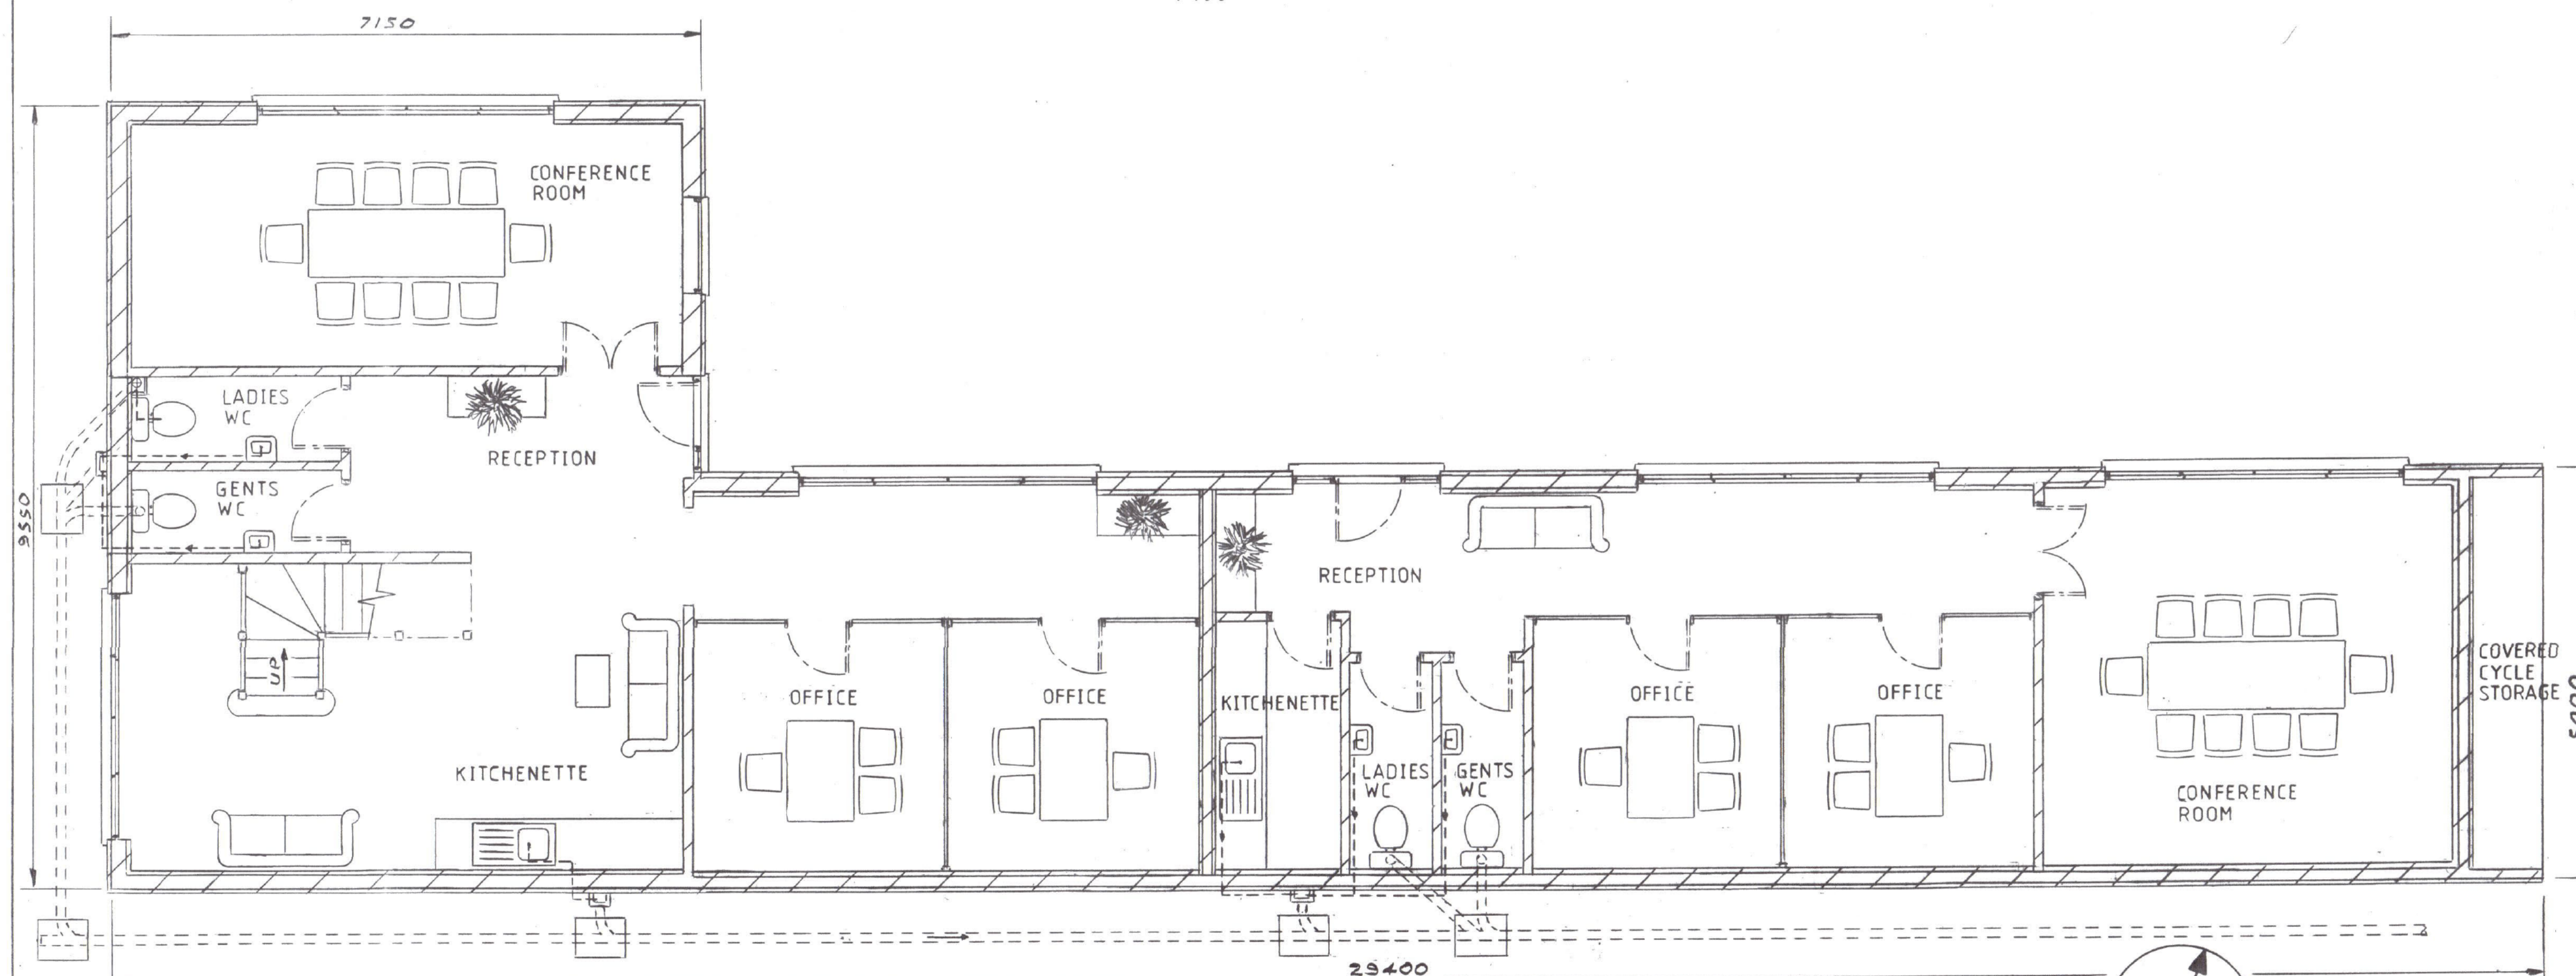

GROUND FLOOR PLAN
1:50

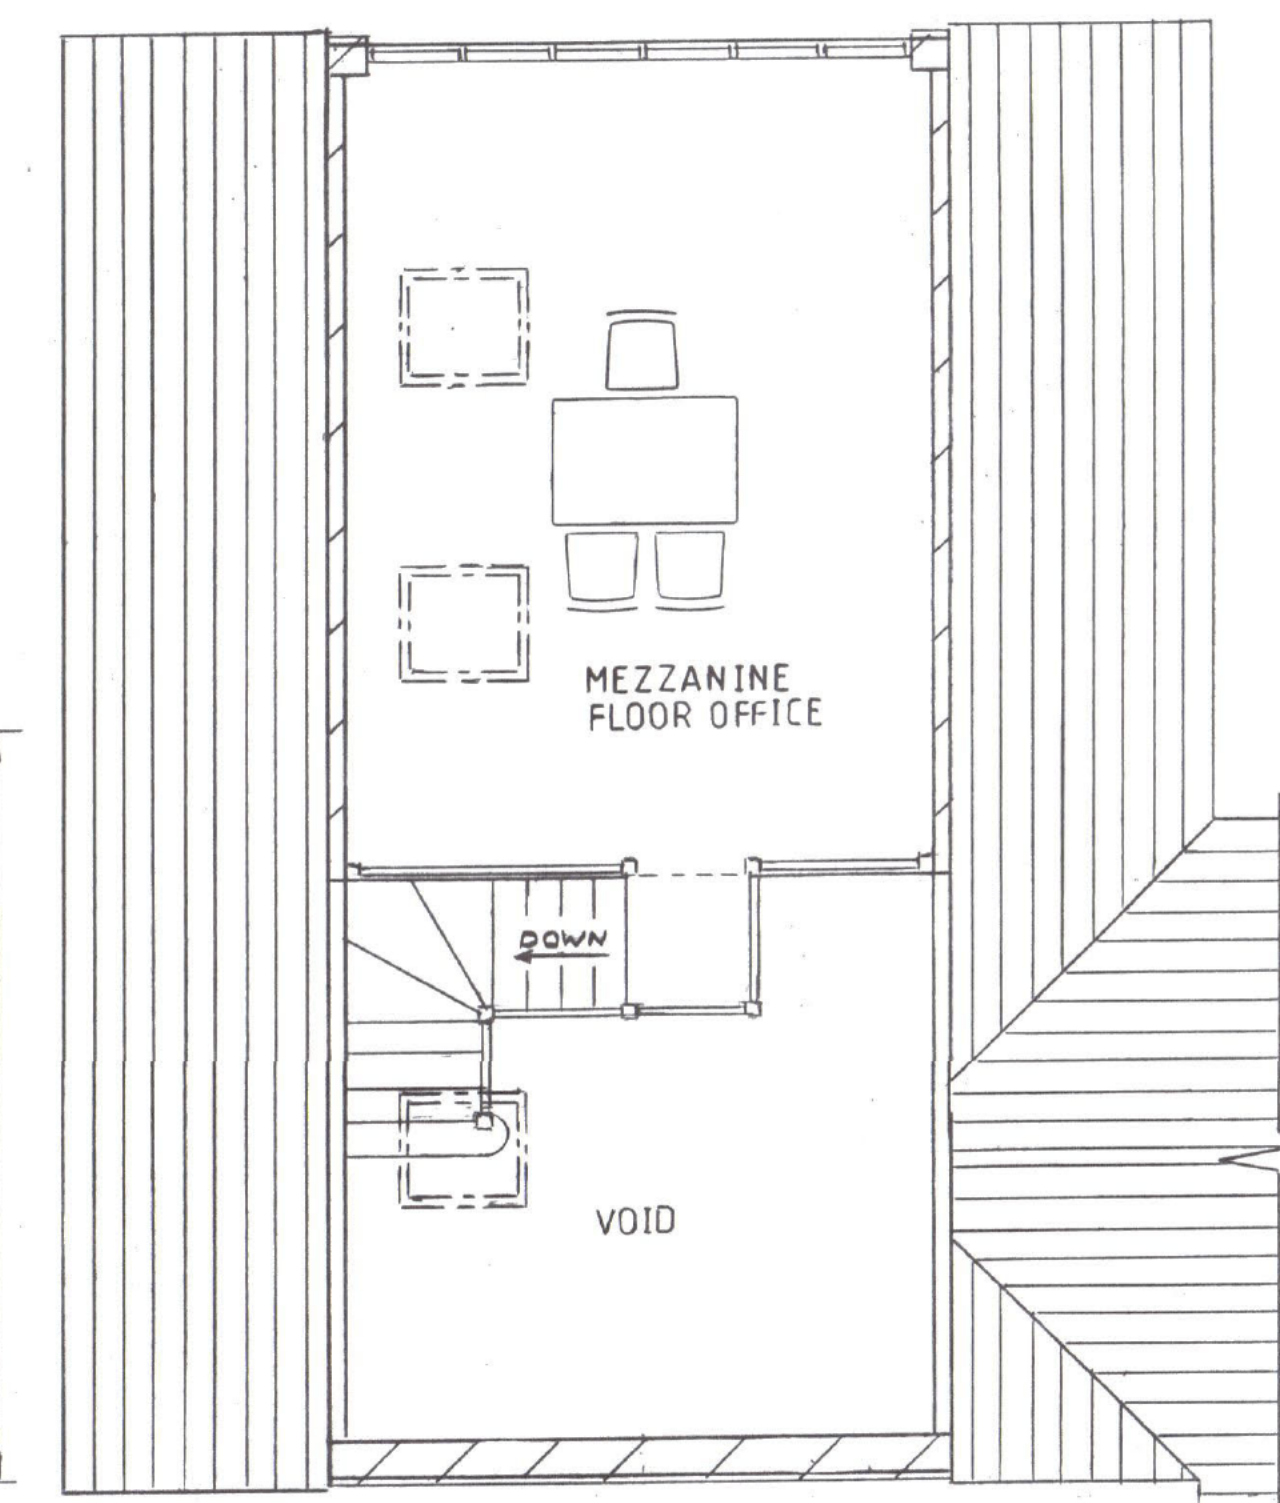

FIRST FLOOR PLAN
1:50

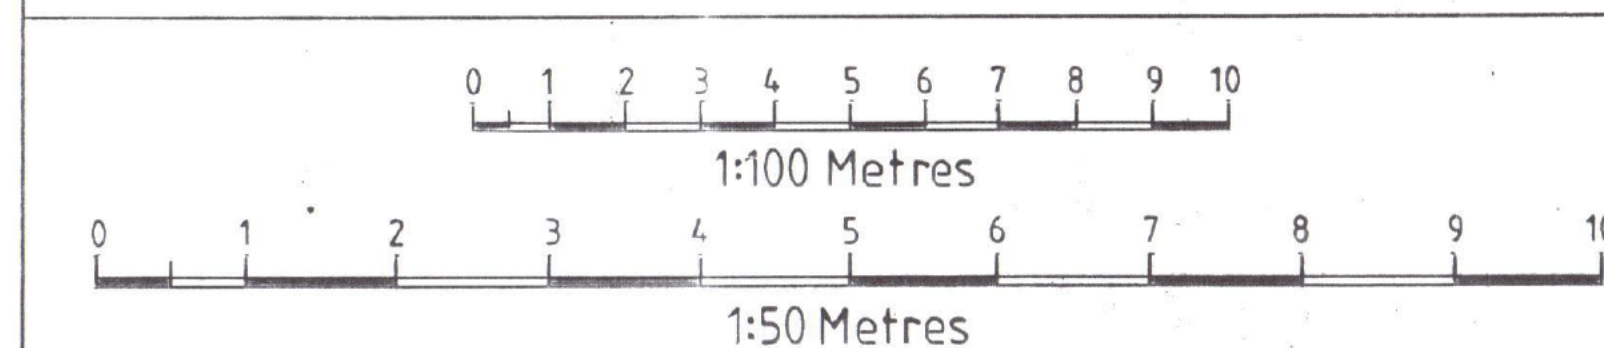

Reference
DENRA/2037/1- EXISTING FLOOR PLANS AND ELEVATIONS.
DENRA/2037/3- SITE LAYOUT PLAN.
LOCATION PLAN 1:1250

Copyright ©
Scale 1:50 & 1:100
Drawn [REDACTED]
Date March 2026
Sheet Size A1

DENRA DESIGN Ltd

Title
PROPOSED CONVERSION AND EXTENSION OF EXISTING STABLE BUILDING INTO OFFICES
AT BLACKSTONE GATE FARMHOUSE, HENFIELD ROAD, ALBOURNE, WEST SUSSEX, BN6 9TJ.

Tel: 07973 911 870
denra.design@outlook.com

Rev.

Rev.

DIMENSIONS IN MILLIMETRES

Drg No. DENRA/2037/2

Rev. A