
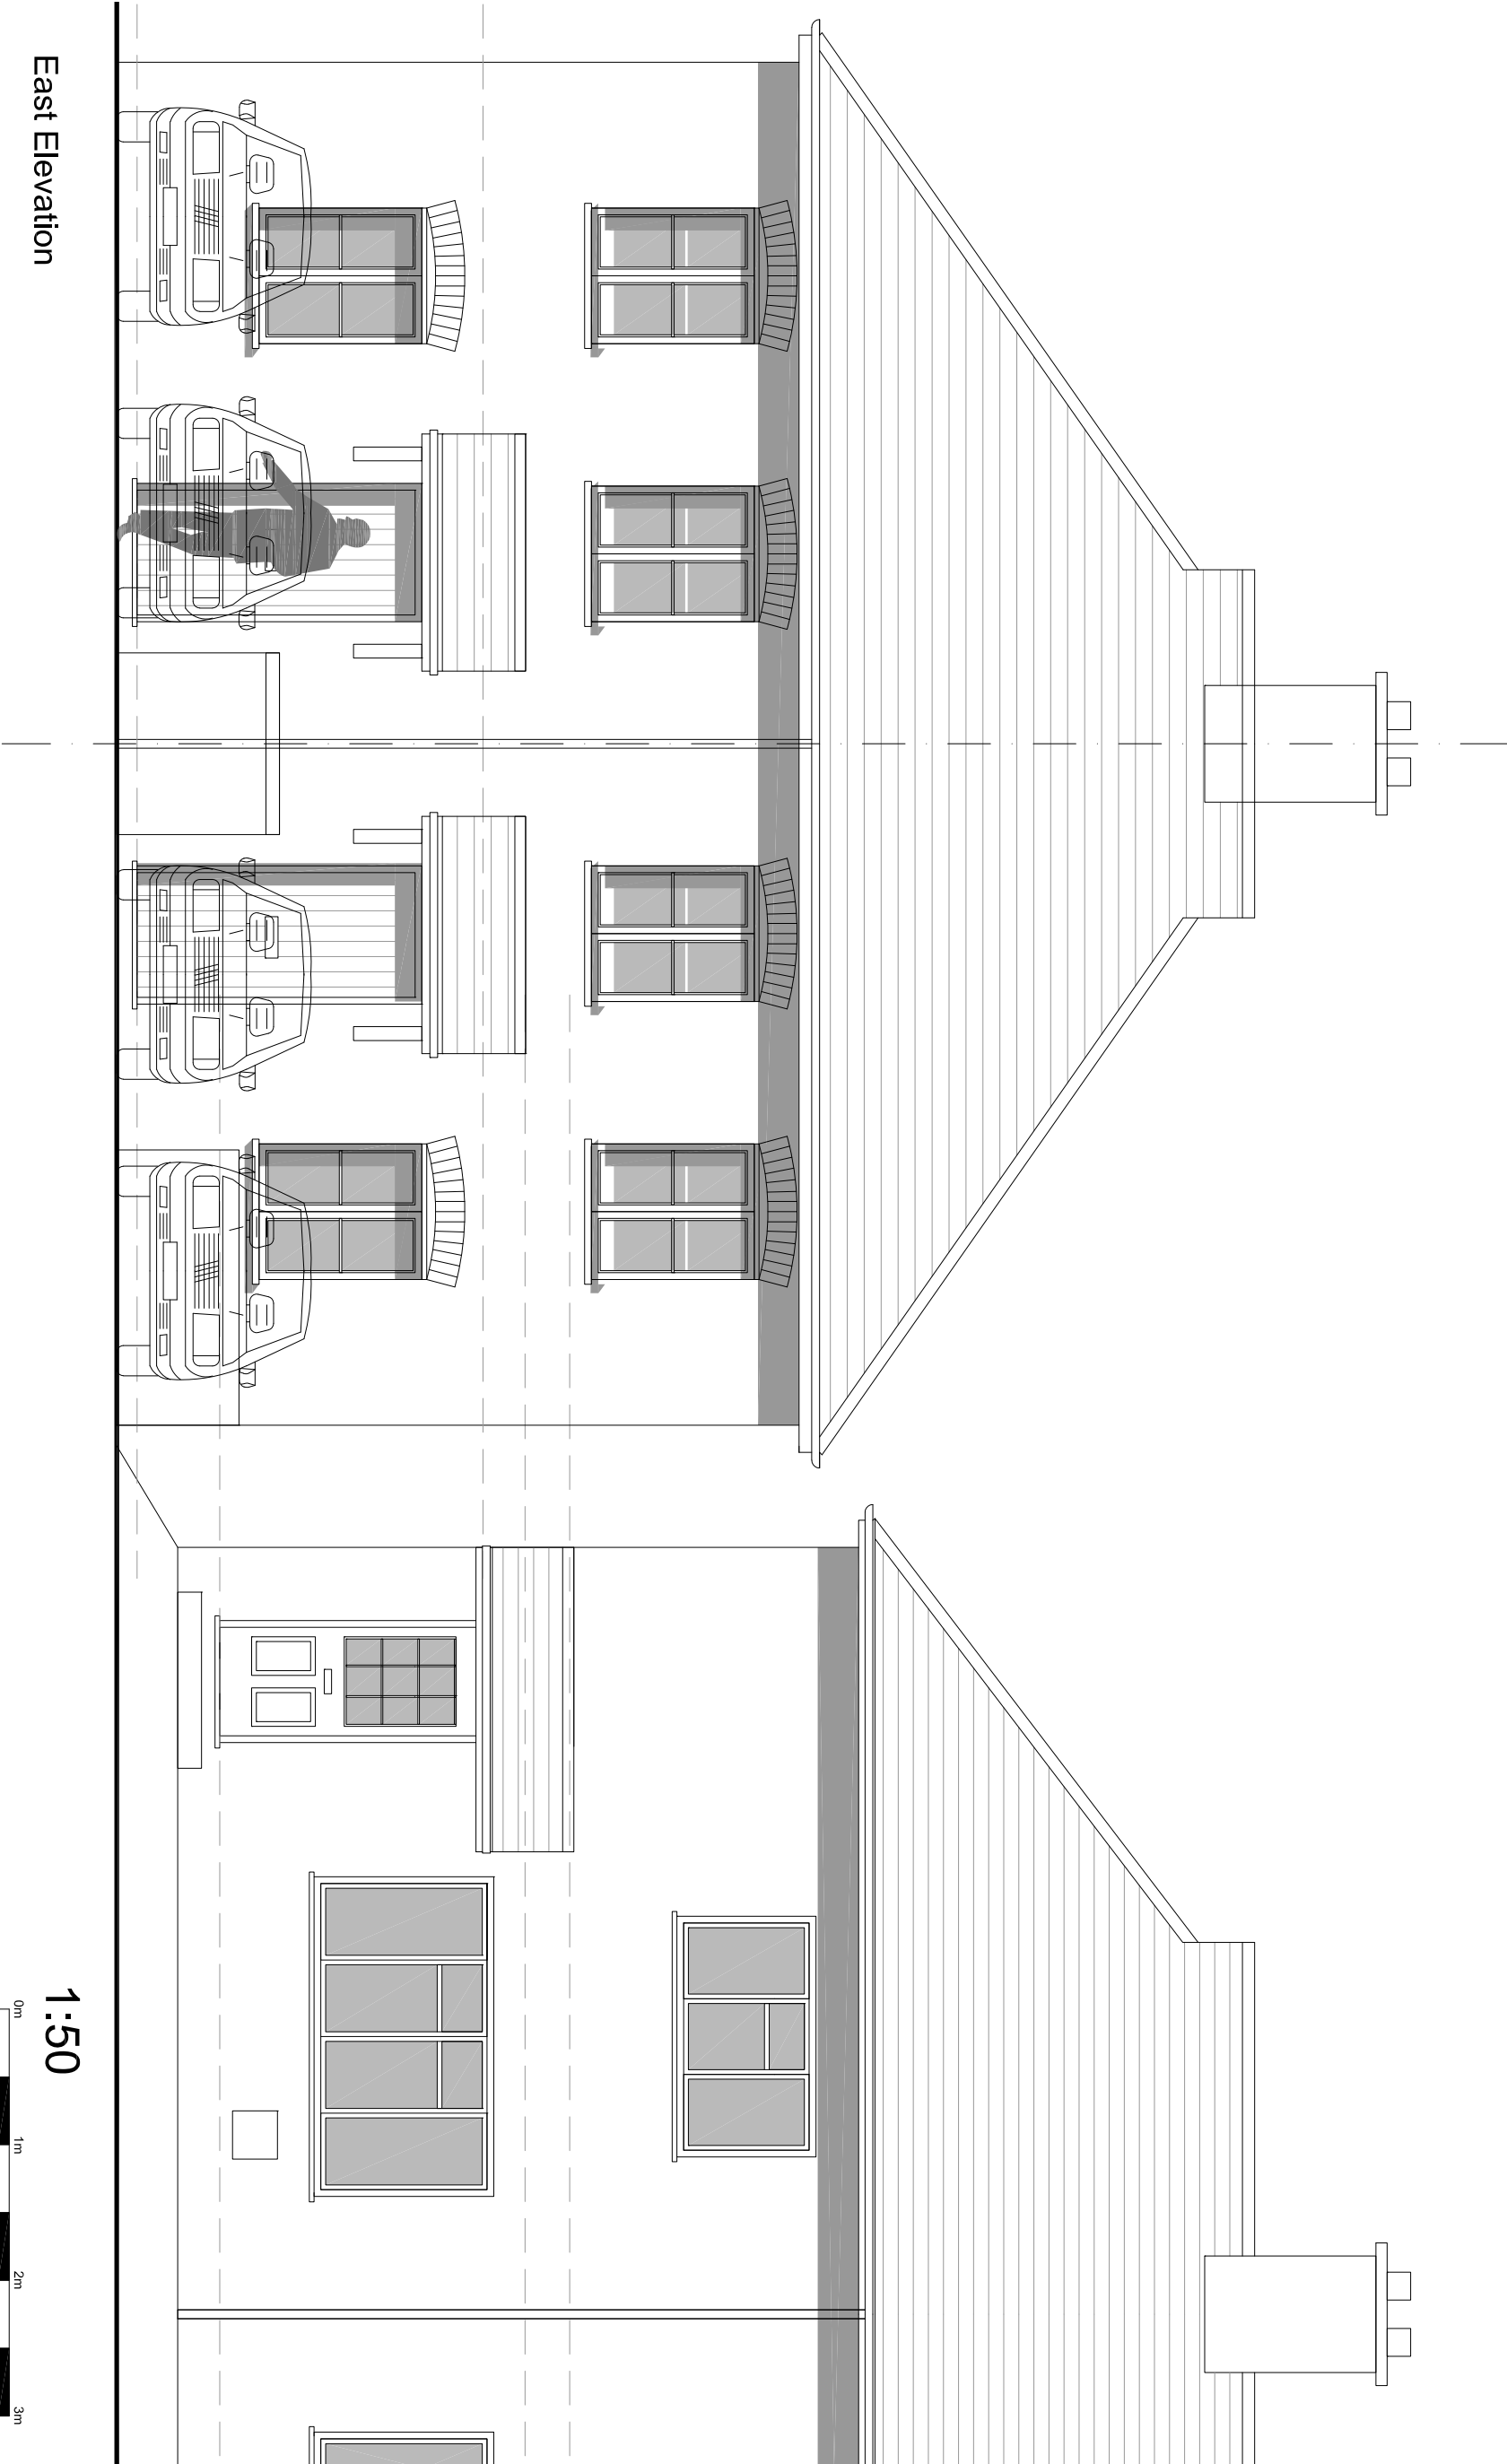


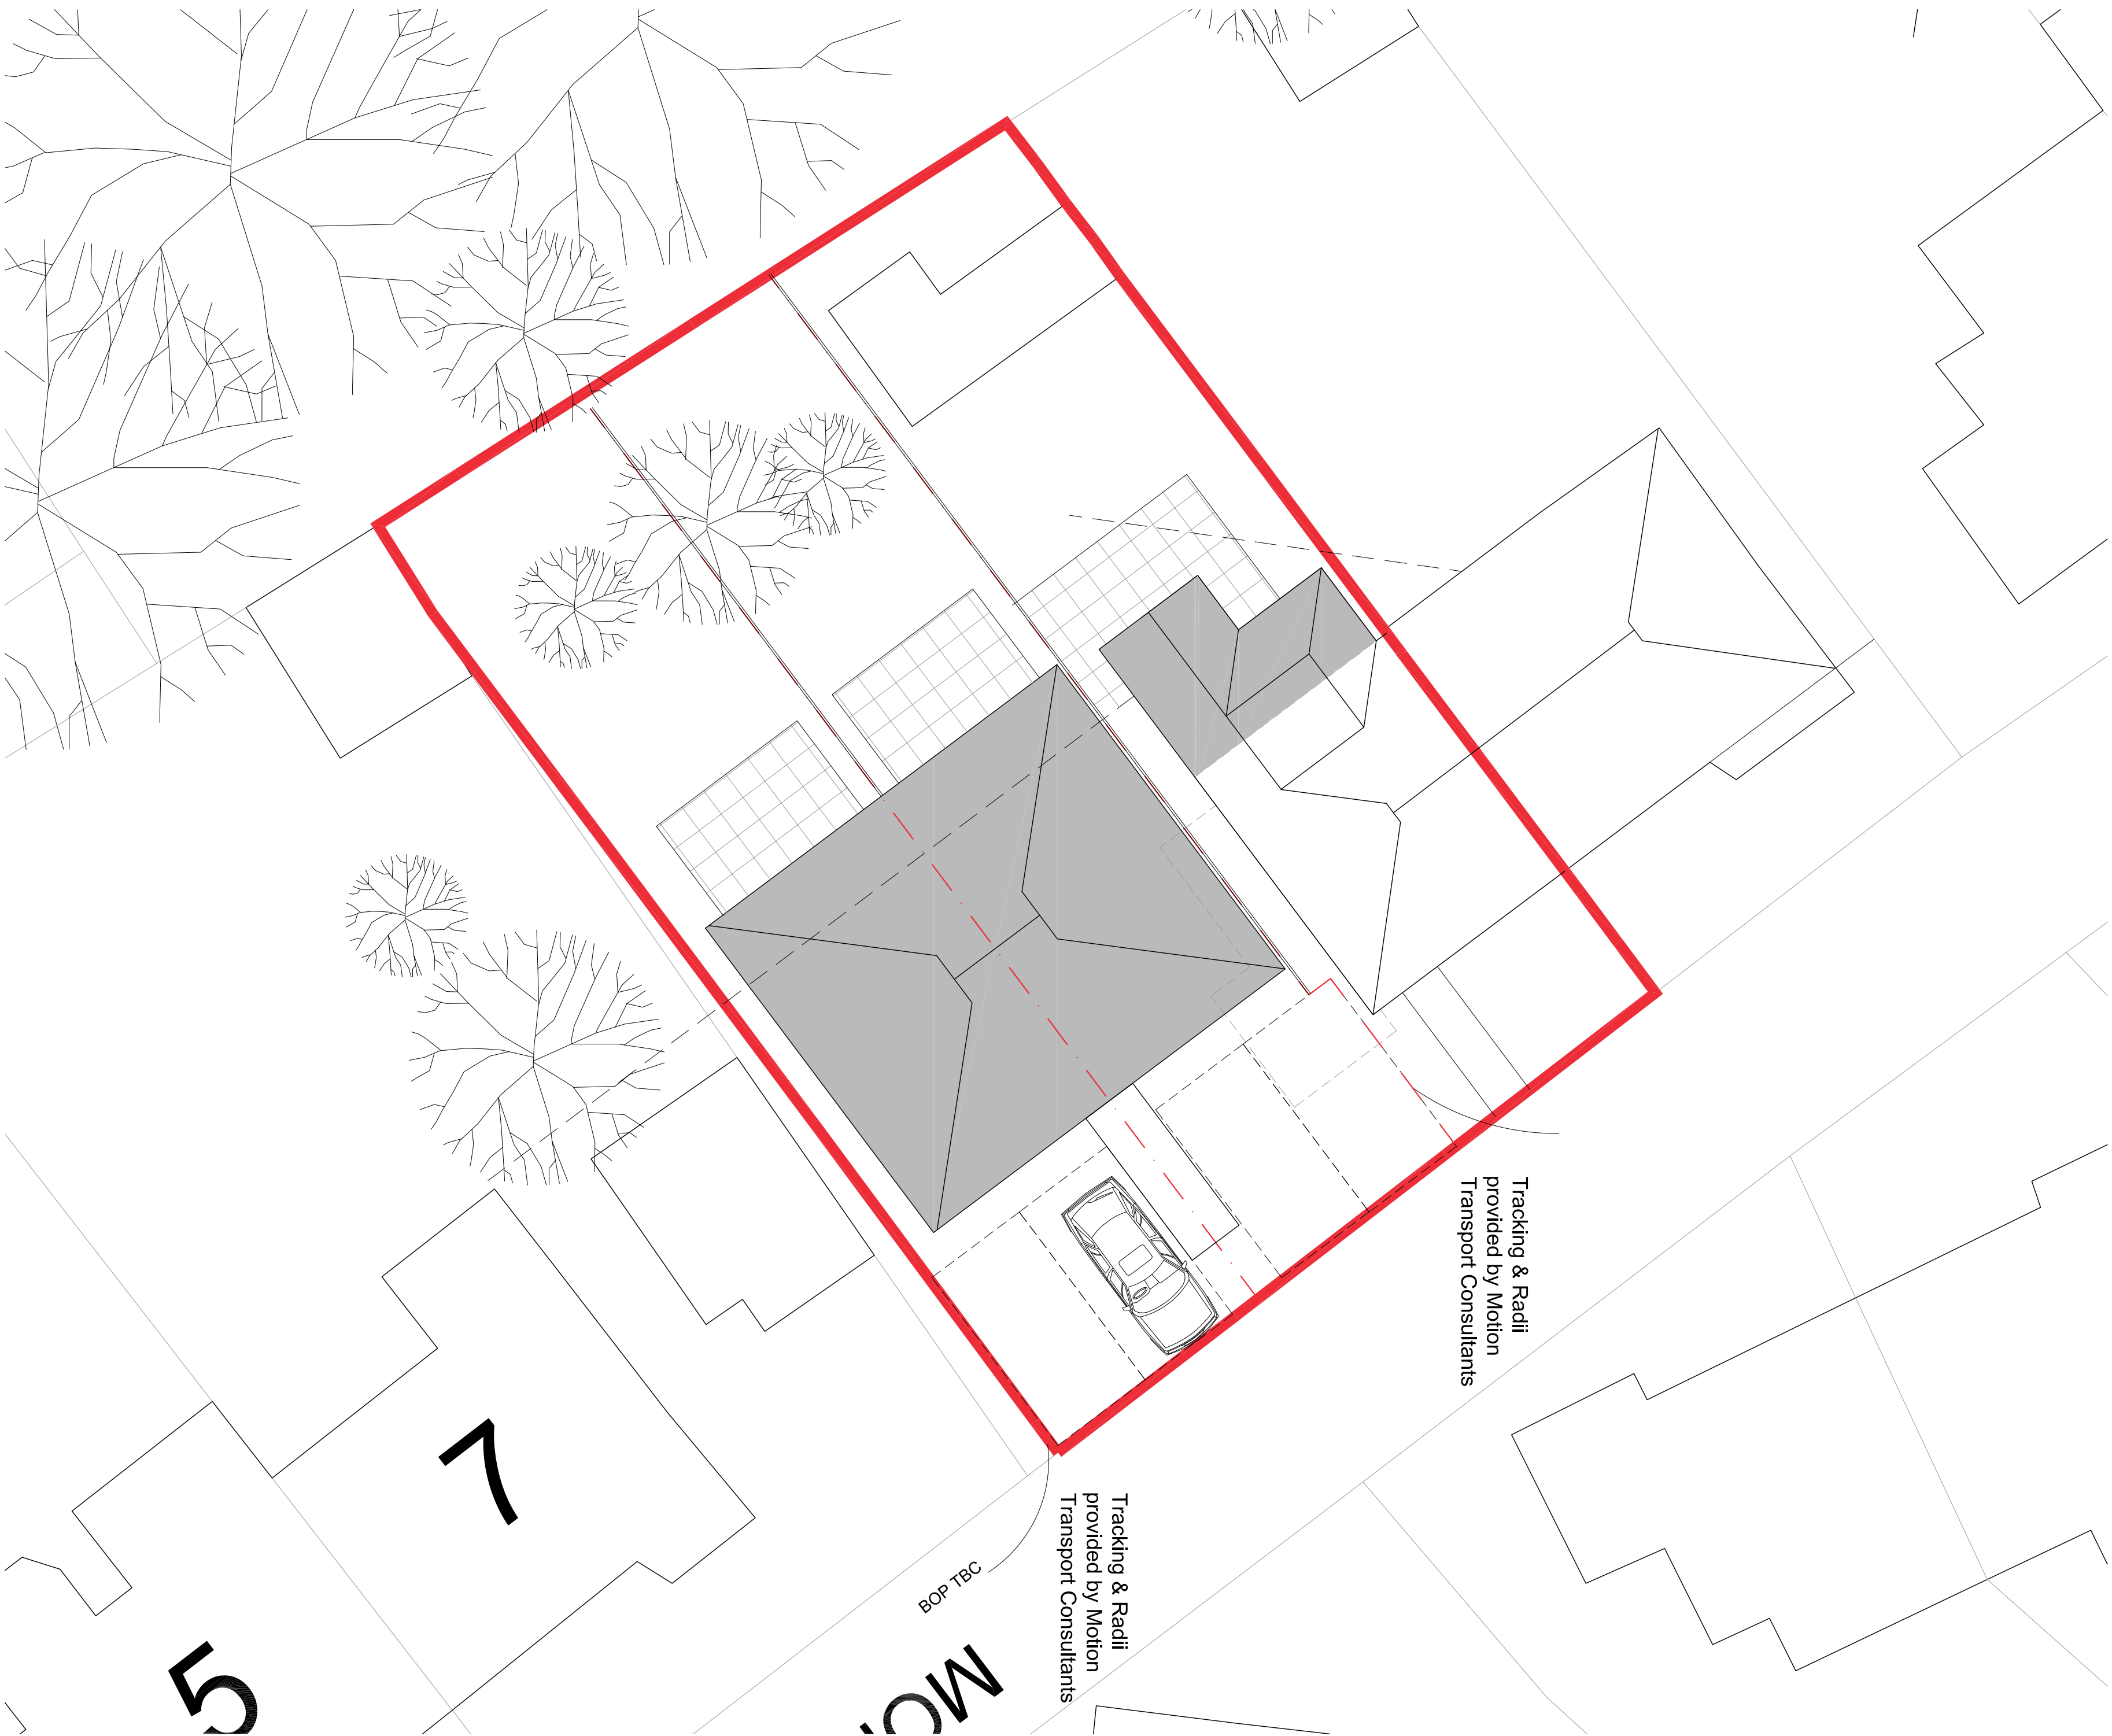

amendments	
client	DRPJ LTD
job	9 Montpeller Gardens Washington West Sussex RH20 3BW
drawing number	05A
drawing title	Proposed Site Plan PLANNING
date	October 2025
scale	1:50 @ A1

Do not scale off drawing
Check all dimensions on site before all work is commenced
All good material workmanship to conform with current building regulations BS5 and CDPs