
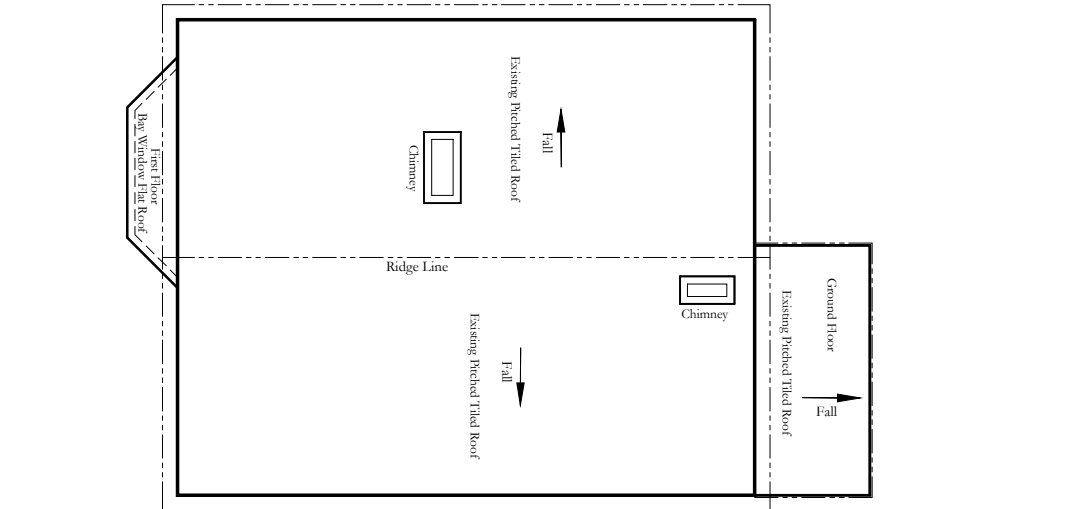
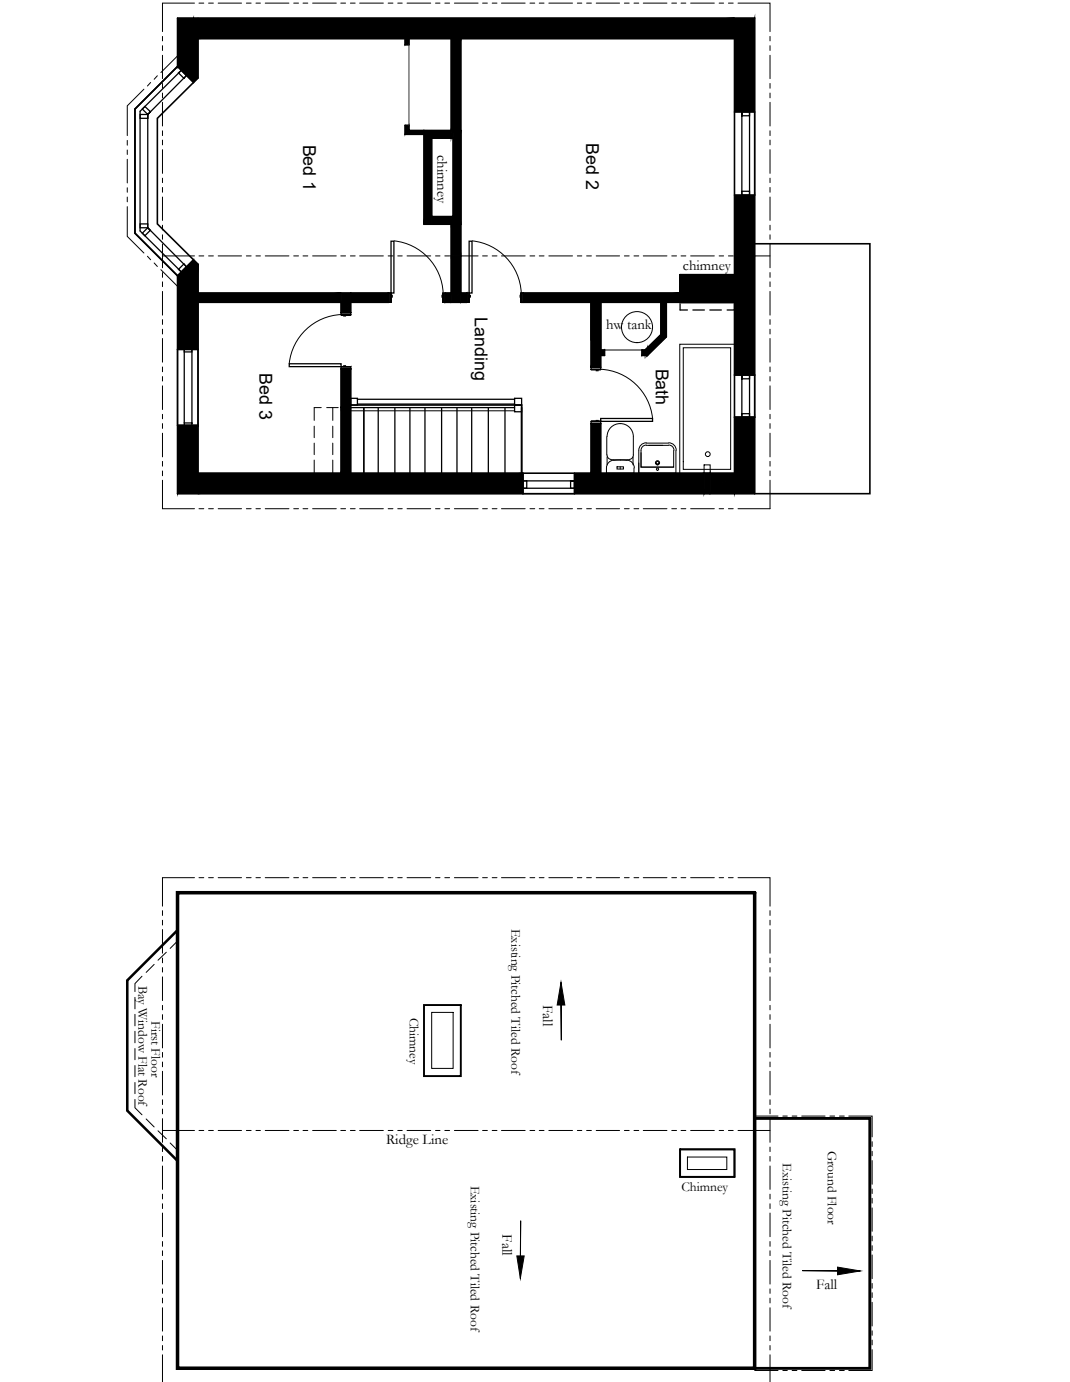


Existing Conditions Plan

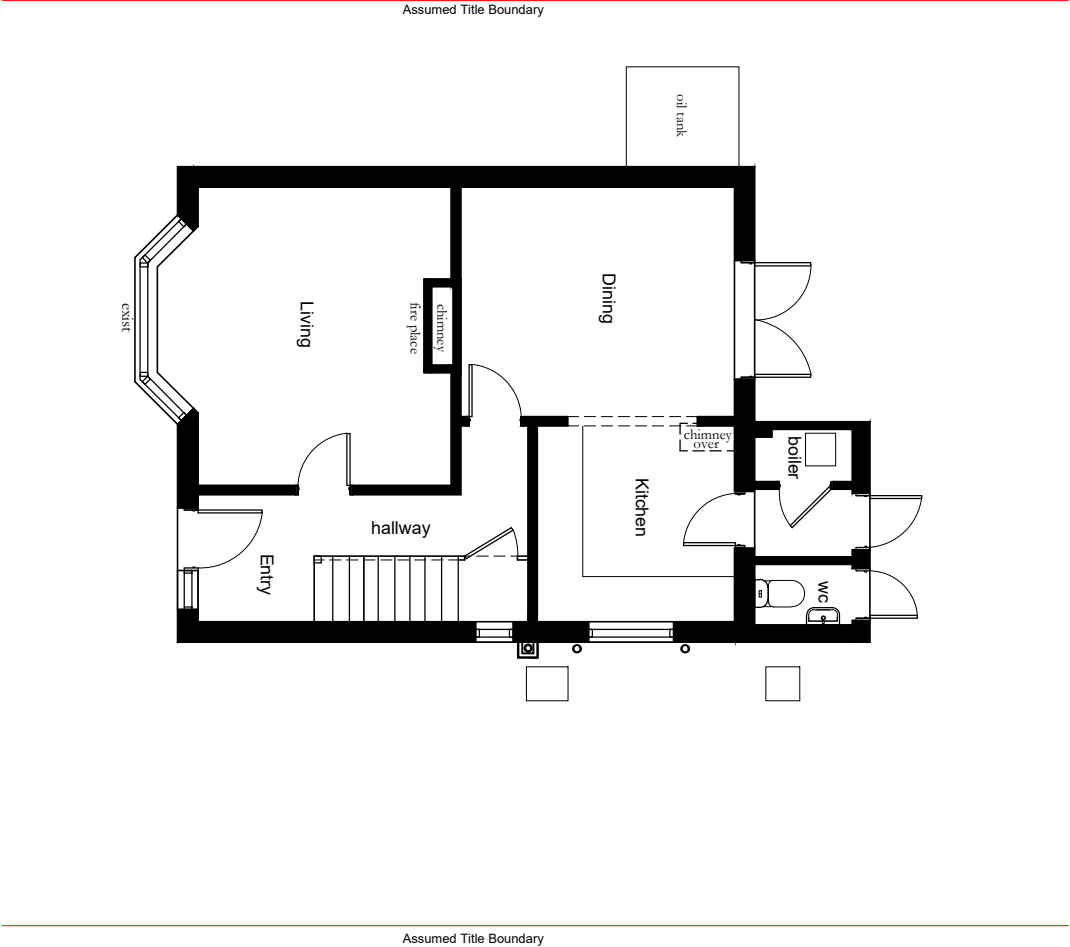

EXISTING PLAN- GROUND FLOOR
SCALE 1 : 100 @ A3

EXISTING PLAN- FIRST FLOOR
SCALE 1 : 100 @ A3

EXISTING PLAN- ROOF PLAN
SCALE 1 : 100 @ A3

General Project Notes and Caveats.

OS Map and Title Plan-Deed:

The site plan, title boundaries and adjoining properties drawn are based on the OS map, Title plan & visual inspection on site and are also to checked on site by the builder when setting out.

Planning Permit:

This proposal is subject to a Planning Application being lodged and approved.


Structural Engineering:

These plans are subject to and to be read in conjunction with the Structural Engineers advice, design, drawings, calculations and details.

Drawing Legend

Existing walls

Existing roof lines, to be read in conjunction with elevations

 

Marlon Haus Ltd
Architecture - Sustainability

M: 07591 936671
E: mark@marlonhaus.com
W: www.marlonhaus.com
A: 25 Depot Road, Horsham RH13 5HE West Sussex

PROJECT: Proposed Extension and Alterations

CLIENT: Mr Graham and Mrs Terri Burman
AT : Chanceton View- Church Road
Partridge Green RH13 8J



Job No: 26-11
Date: 09-01-26
Drawn By: M. Long
Issue: TP01

PAGE 2

Issue amendment notes:
09-03-26 Planning Drawings- Issued for Planning Application
Lodgement and approval.

© Owned by 'Marlon Haus Ltd'