
 


Proposed Site/Block Plans and Locality Plan

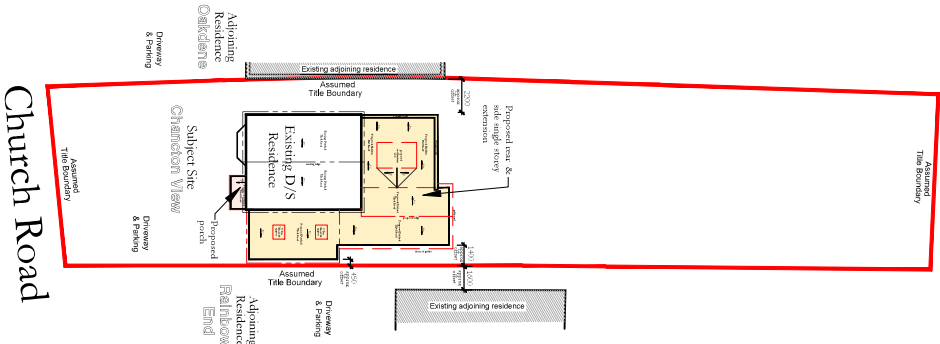

PROPOSED SITE/BLOCK PLAN
SCALE 1 : 500 @ A3

General Project Notes and Caveats.

OS Map and Title Plan-Deed:


The site plan, title boundaries and adjoining properties drawn are based on the OS map, Title plan & visual inspection on site and are also to be checked on site by the builder when setting out.

Planning Permit:

This proposal is subject to a Planning Application being lodged and approved.


Structural Engineering:

These plans are subject to and to be read in conjunction with the Structural Engineers advice, design, drawings, calculations and details.

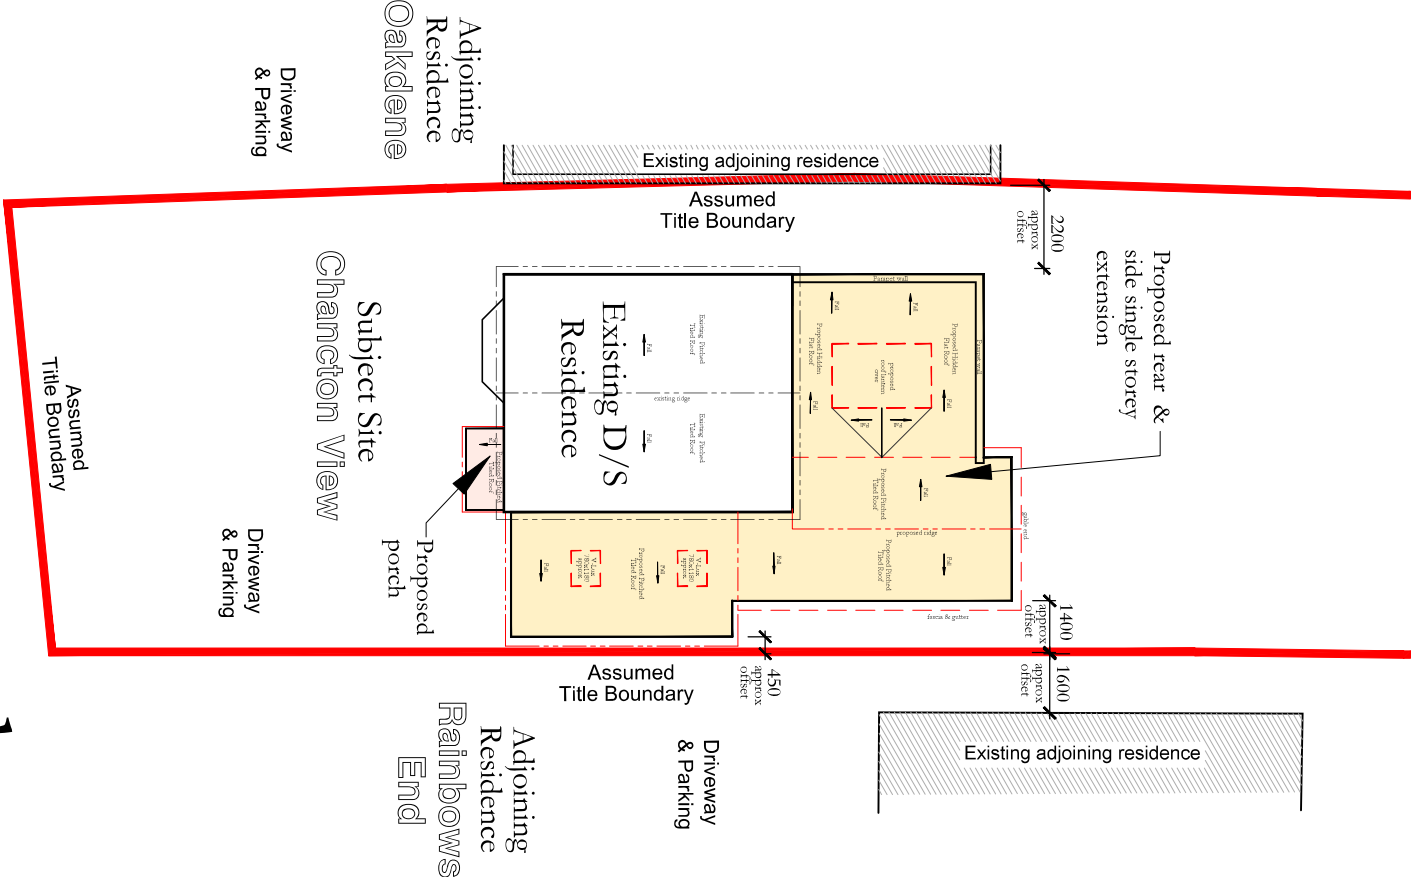


PROPOSED SITE/BLOCK PLAN
SCALE 1 : 200 @ A3

Church Road

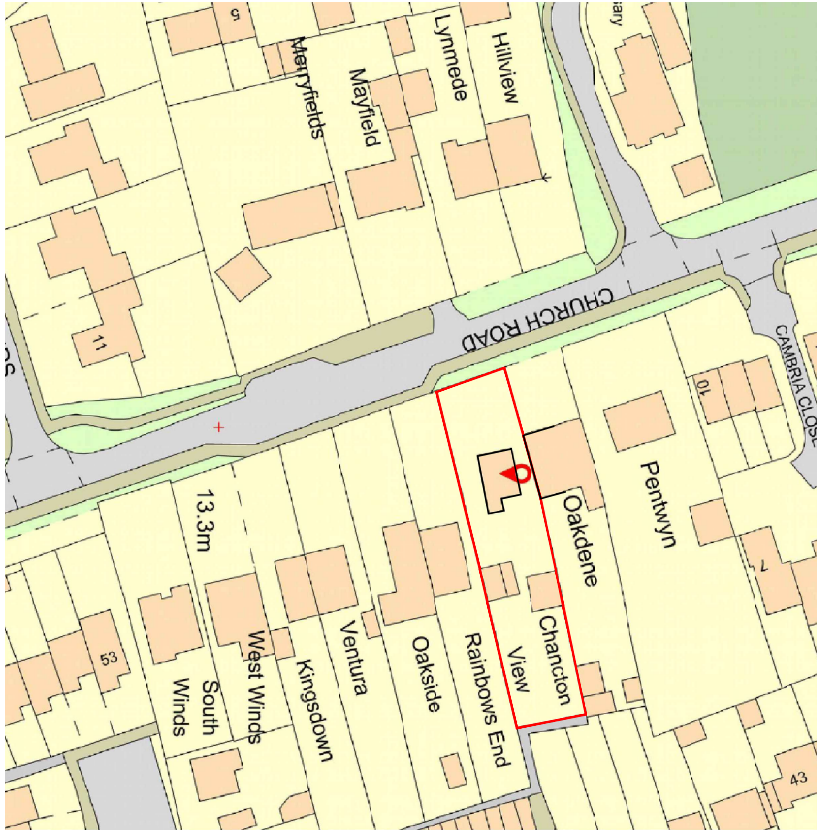

LOCALITY PLAN
SCALE 1 : 1250 @ A3

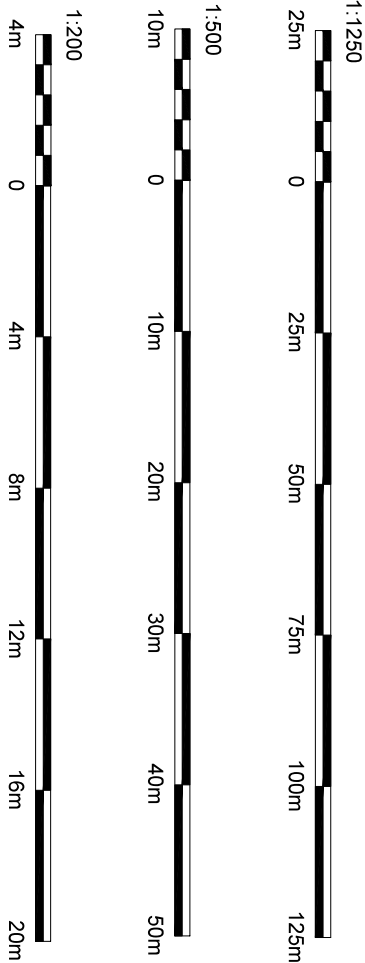

Marlon Haus Ltd
Architecture - Sustainability
M: 07591 936671
E: mark@marlonhaus.com
W: www.marlonhaus.com
A: 25 Depot Road, Horsham RH13 5HE West Sussex

PROJECT: Proposed Extension and Alterations
CLIENT: Mr Graham and Mrs Terri Burman
AT : Chancton View- Church Road
Partridge Green RH13 8J

Job No: 26-11
Date: 09-01-26
Drawn By: M. Long
Issue: TP01

PAGE 1

Issue amendment notes:
09-03-26 Planning Drawings- Issued for Planning Application
Lodgment and approval.

© Owned by 'Marlon Haus Ltd'