


DO NOT SCALE FROM
THIS DRAWING

ALL DIMENSIONS TO BE CHECKED
ON SITE


ALL OMISSIONS AND
DISCREPANCIES TO BE REPORTED
TO THE DESIGNER

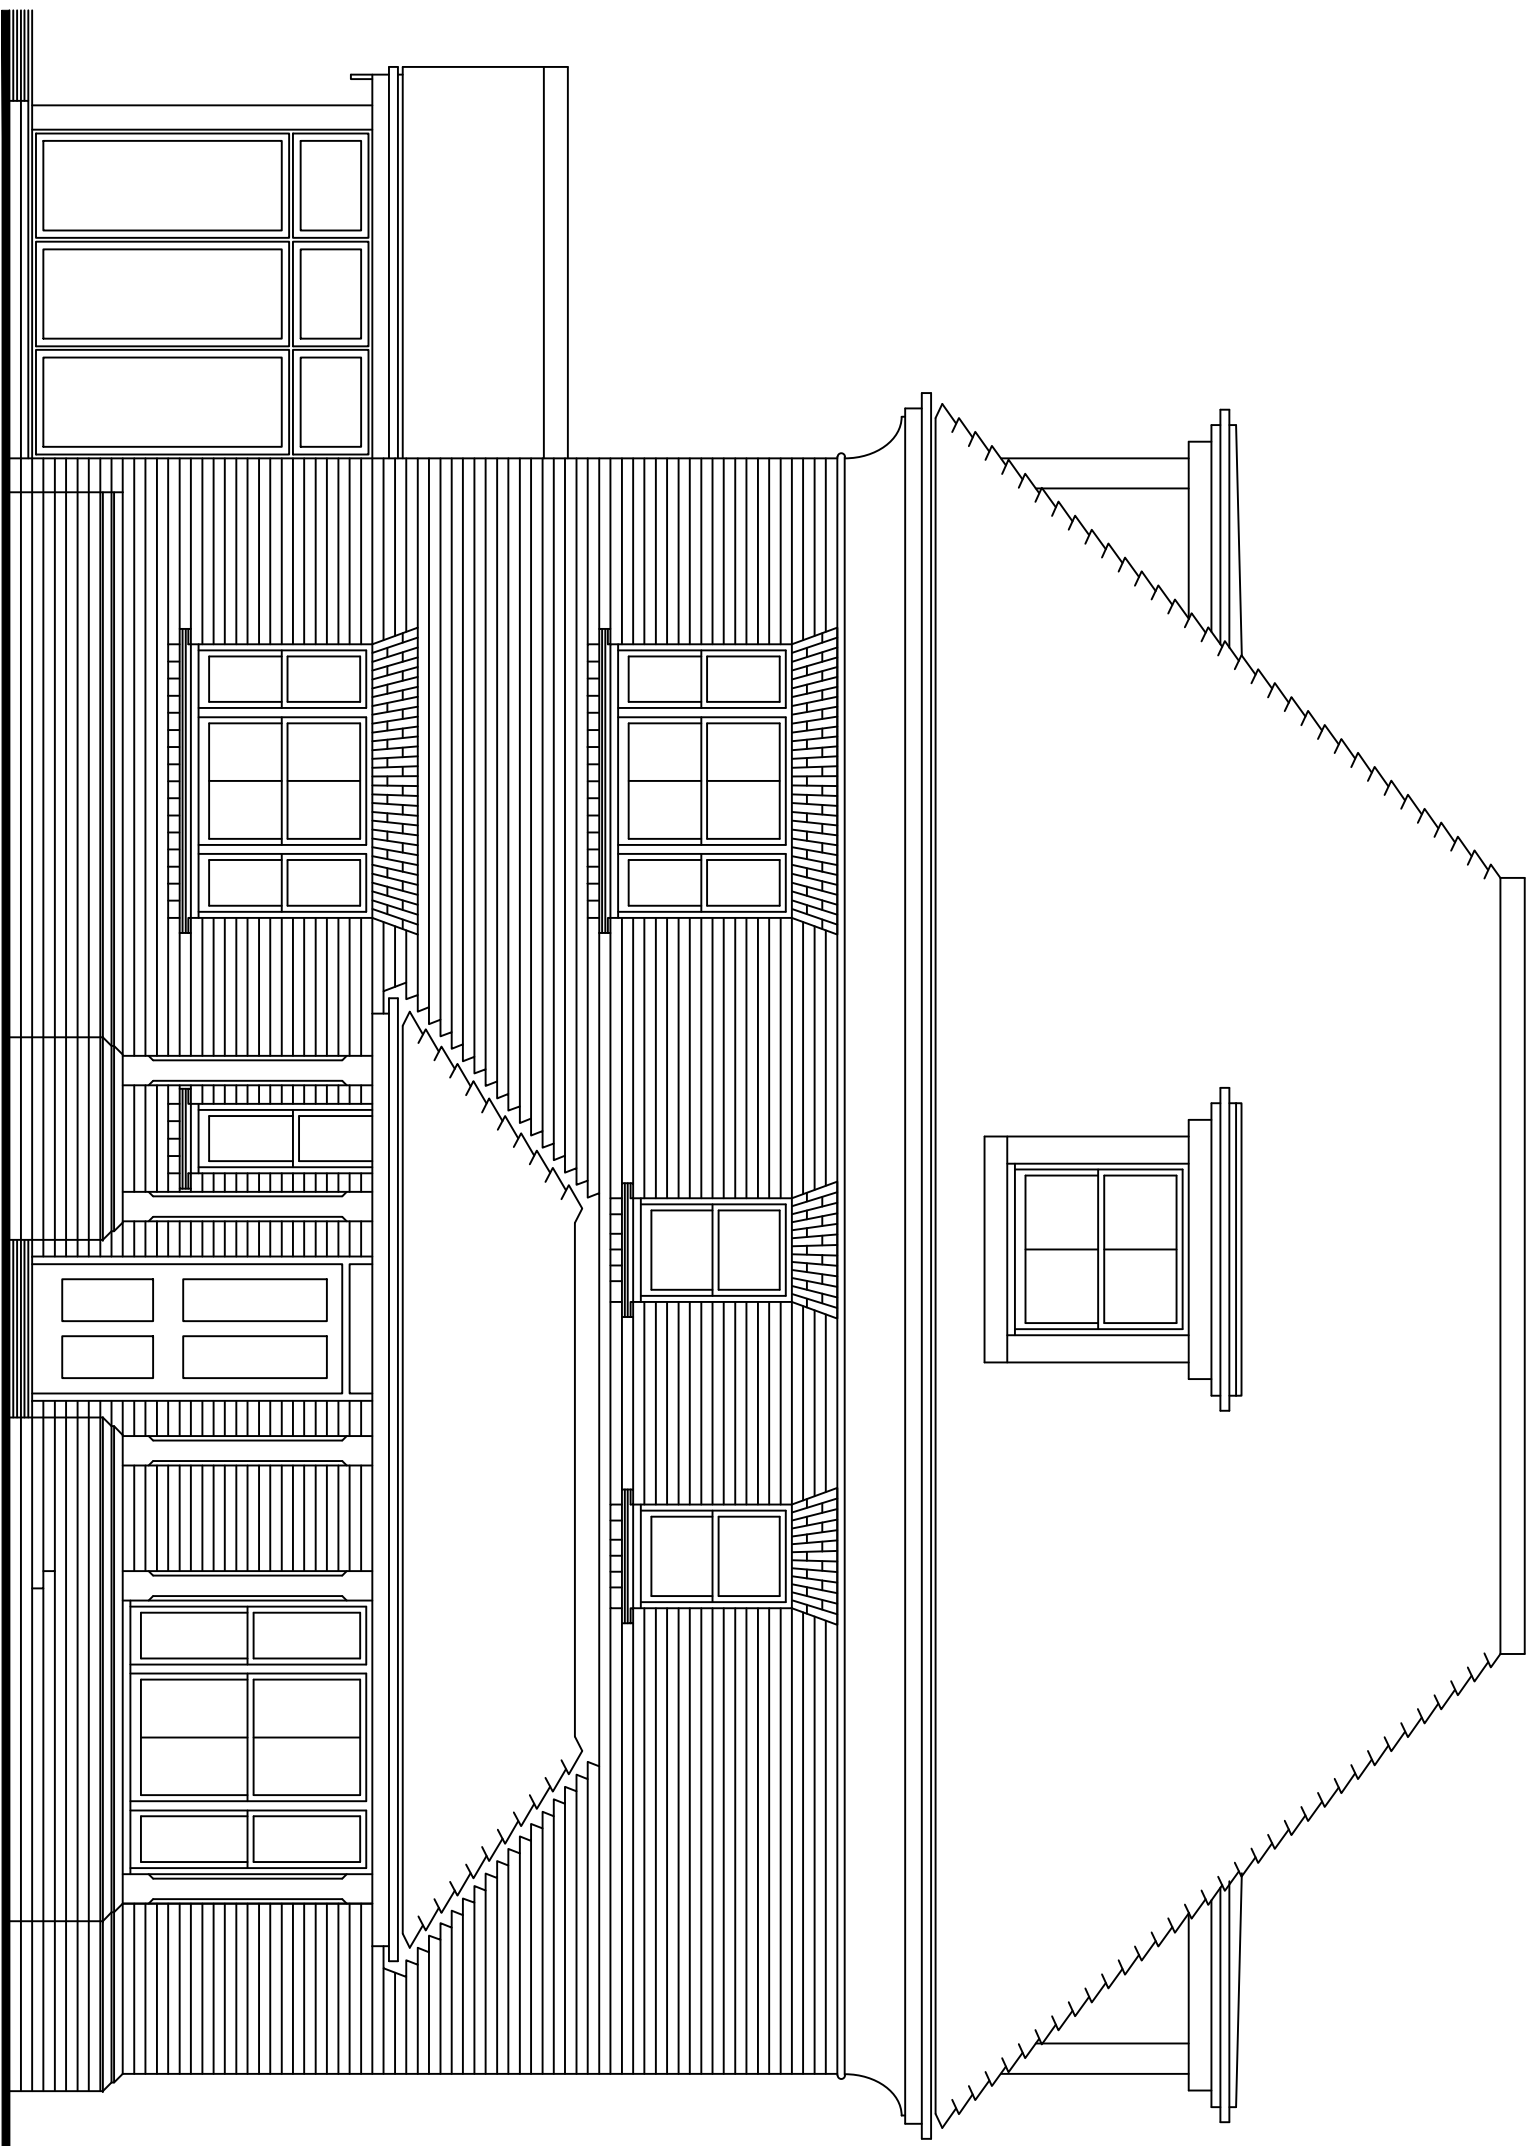


Side Elevation
Existing



Front Elevation
Existing

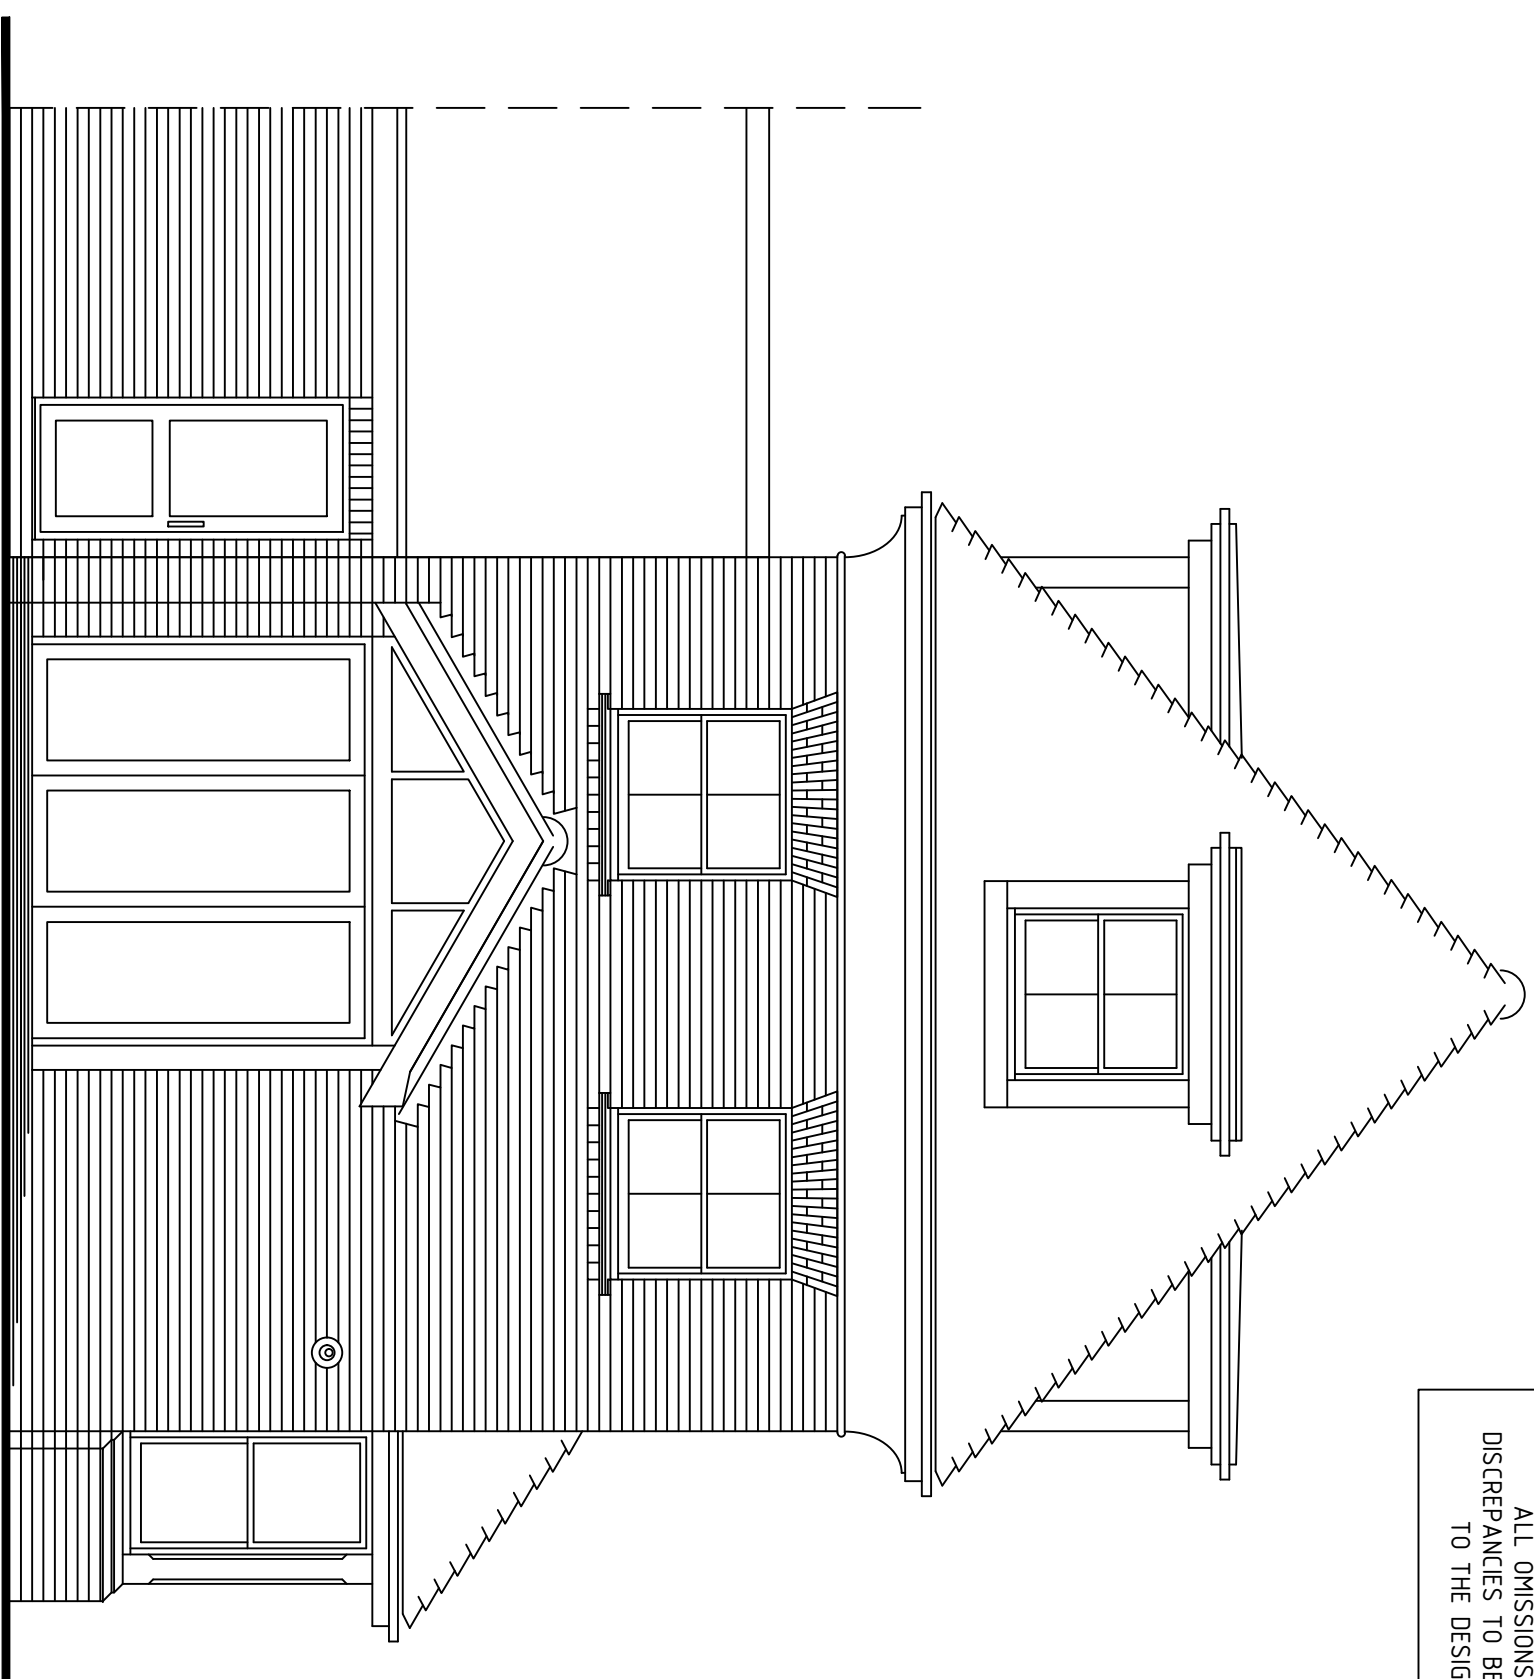

Rear Elevation
Existing

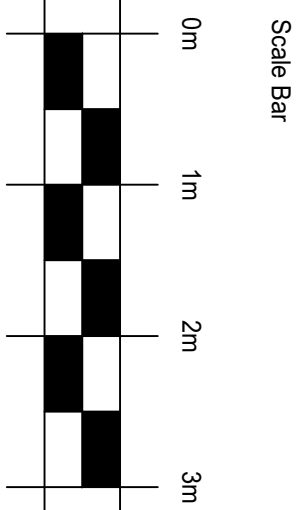

PROJECT ADDRESS

33 The Boulevard
Horsham
West Sussex
RH12 1EP

DRAWING TITLE

Existing Elevations

DWG No.

26_001_P03_A

REV.

A

DRAWN

CA

DATE

January 2026

SCALE

1:50 @ A1