
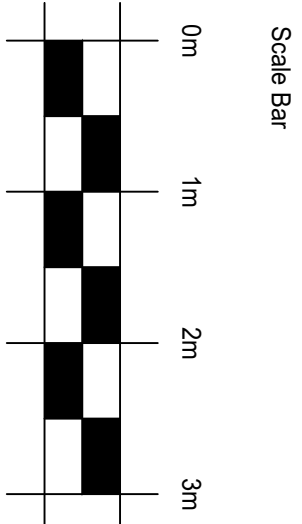
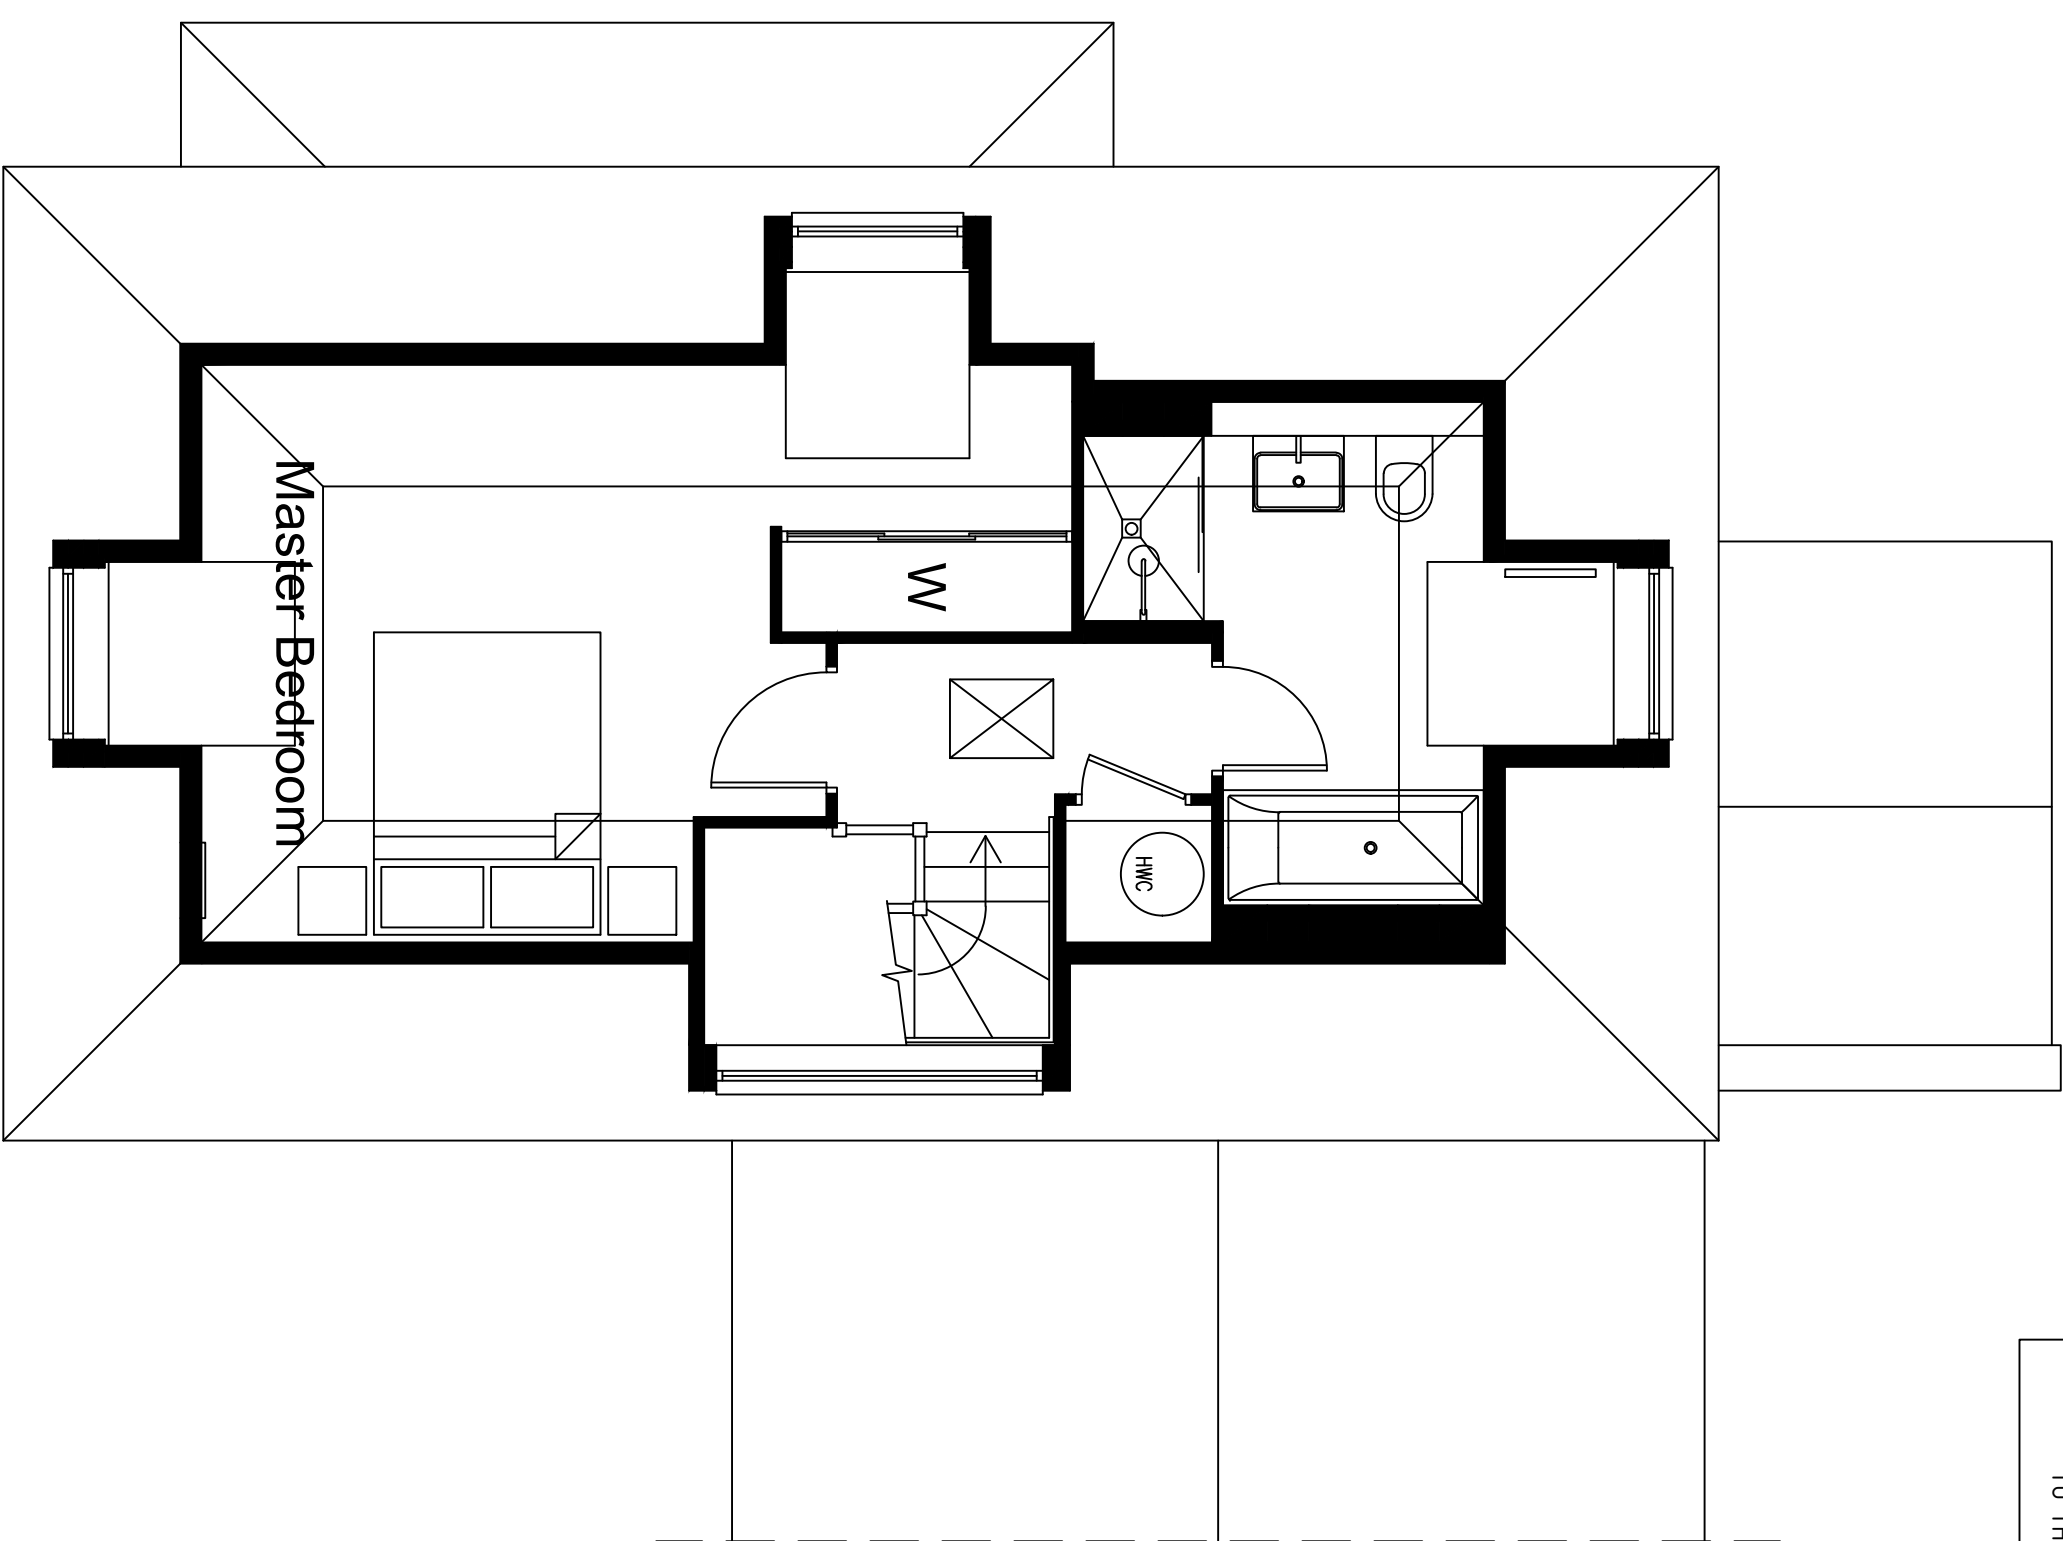
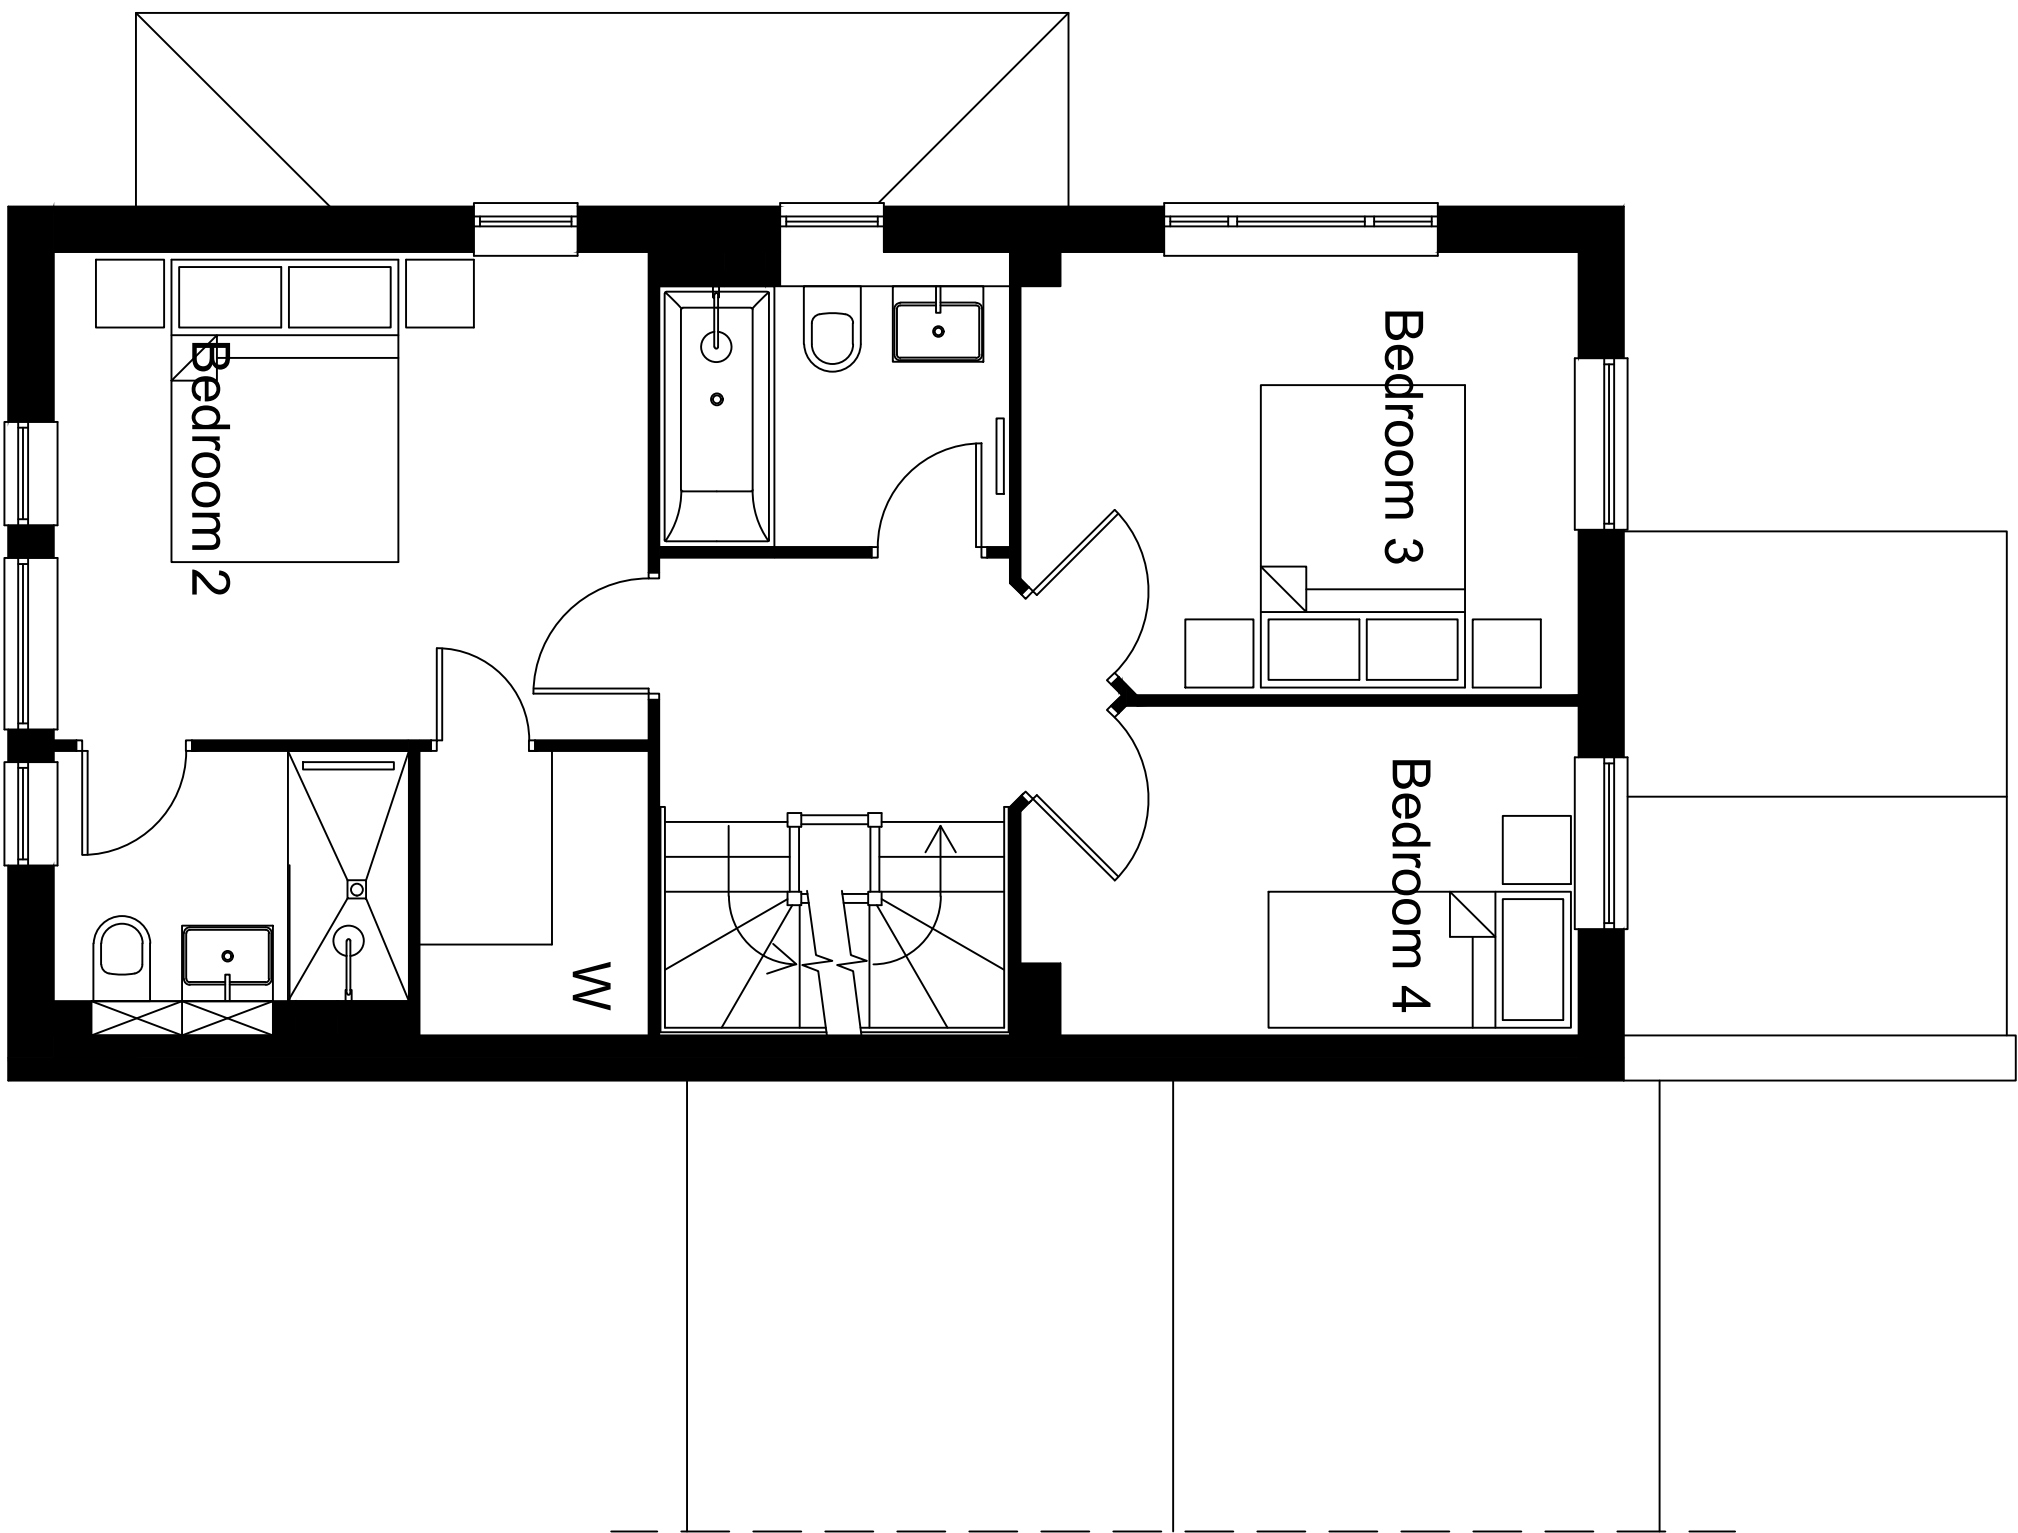


DO NOT SCALE FROM
THIS DRAWING
ALL DIMENSIONS TO BE CHECKED
ON SITE
ALL OMISSIONS AND
DISCREPANCIES TO BE REPORTED
TO THE DESIGNER

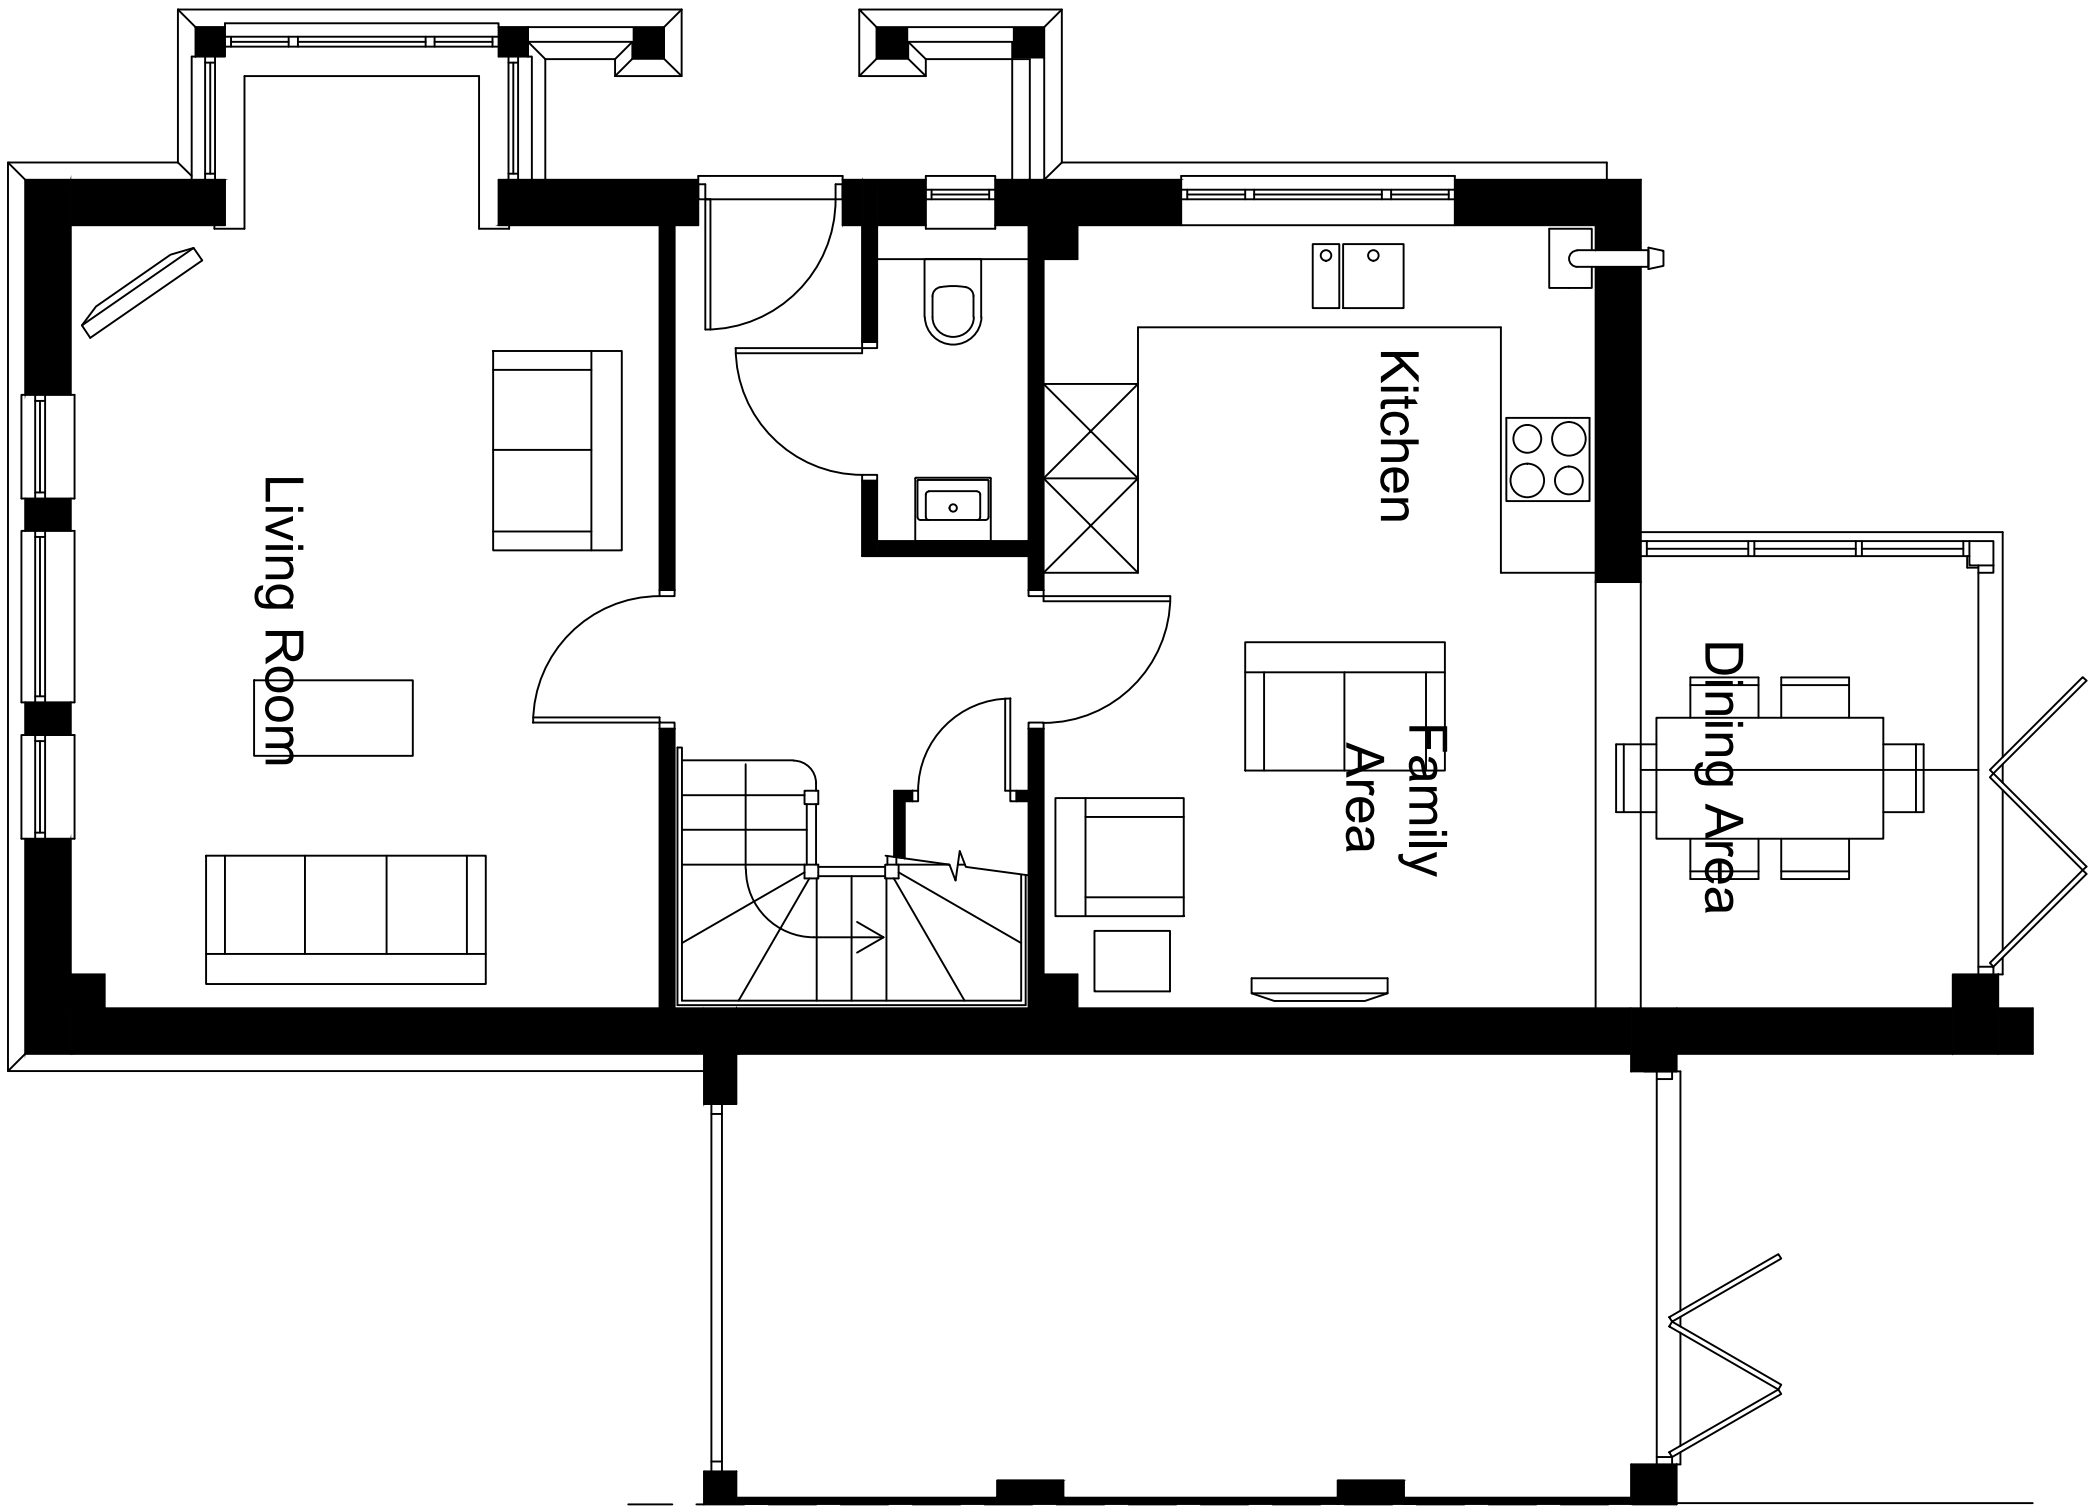

PROJECT ADDRESS
33 The Boulevard
Horsham
West Sussex
RH12 1EP

DRAWING TITLE
Proposed Floor Plans

DRG No. 26_001_P04_A

REV.	DRAWN	DATE	SCALE
A	CA	January 2026	1:50 @ A1