



DO NOT SCALE FROM
THIS DRAWING
ALL DIMENSIONS TO BE CHECKED
ON SITE
ALL OMISSIONS AND
DISCREPANCIES TO BE REPORTED
TO THE DESIGNER

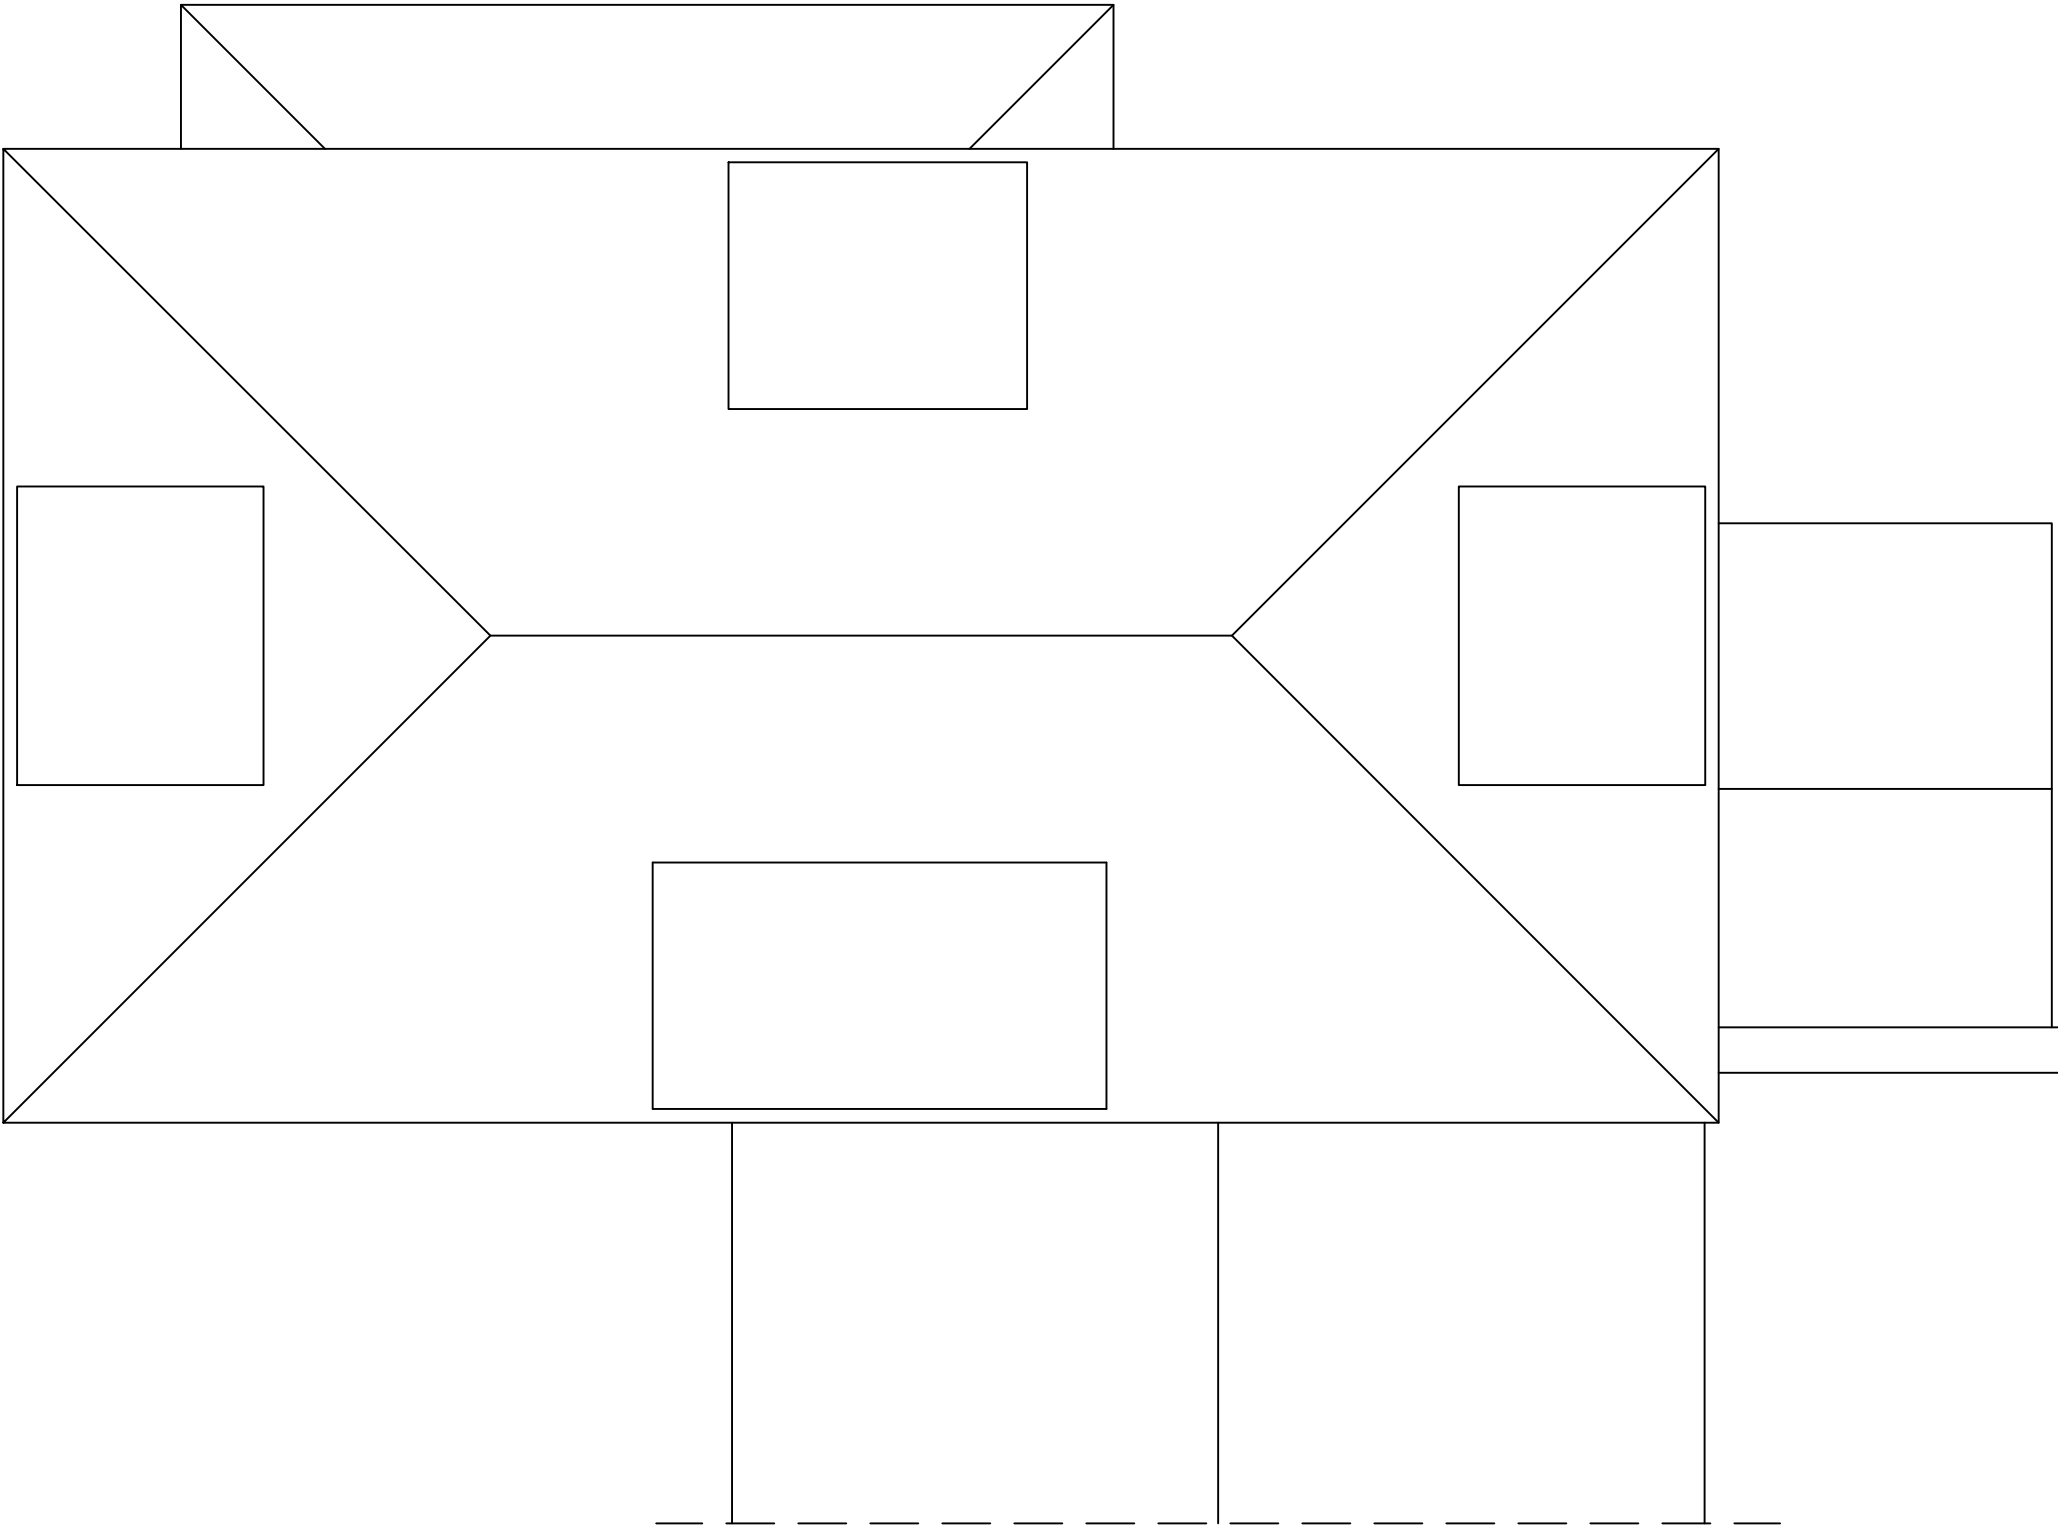

Roof Plan
Proposed

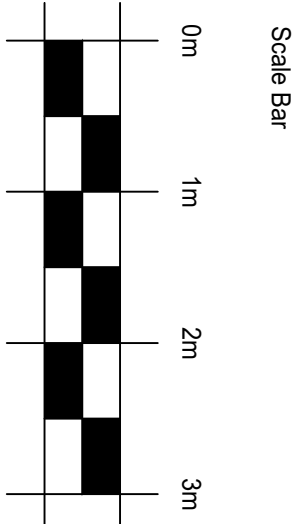

PROJECT ADDRESS

33 The Boulevard
Horsham
West Sussex
RH12 1EP

DRAWING TITLE

Proposed Roof Plan

DRG No.

26_001_P05_A

REV.

A

DRAWN

CA

DATE

January 2026

SCALE

1:50 @ A1