


DO NOT SCALE FROM
THIS DRAWING

ALL DIMENSIONS TO BE CHECKED
ON SITE


ALL DIMENSIONS AND
DISCREPANCIES TO BE REPORTED
TO THE DESIGNER

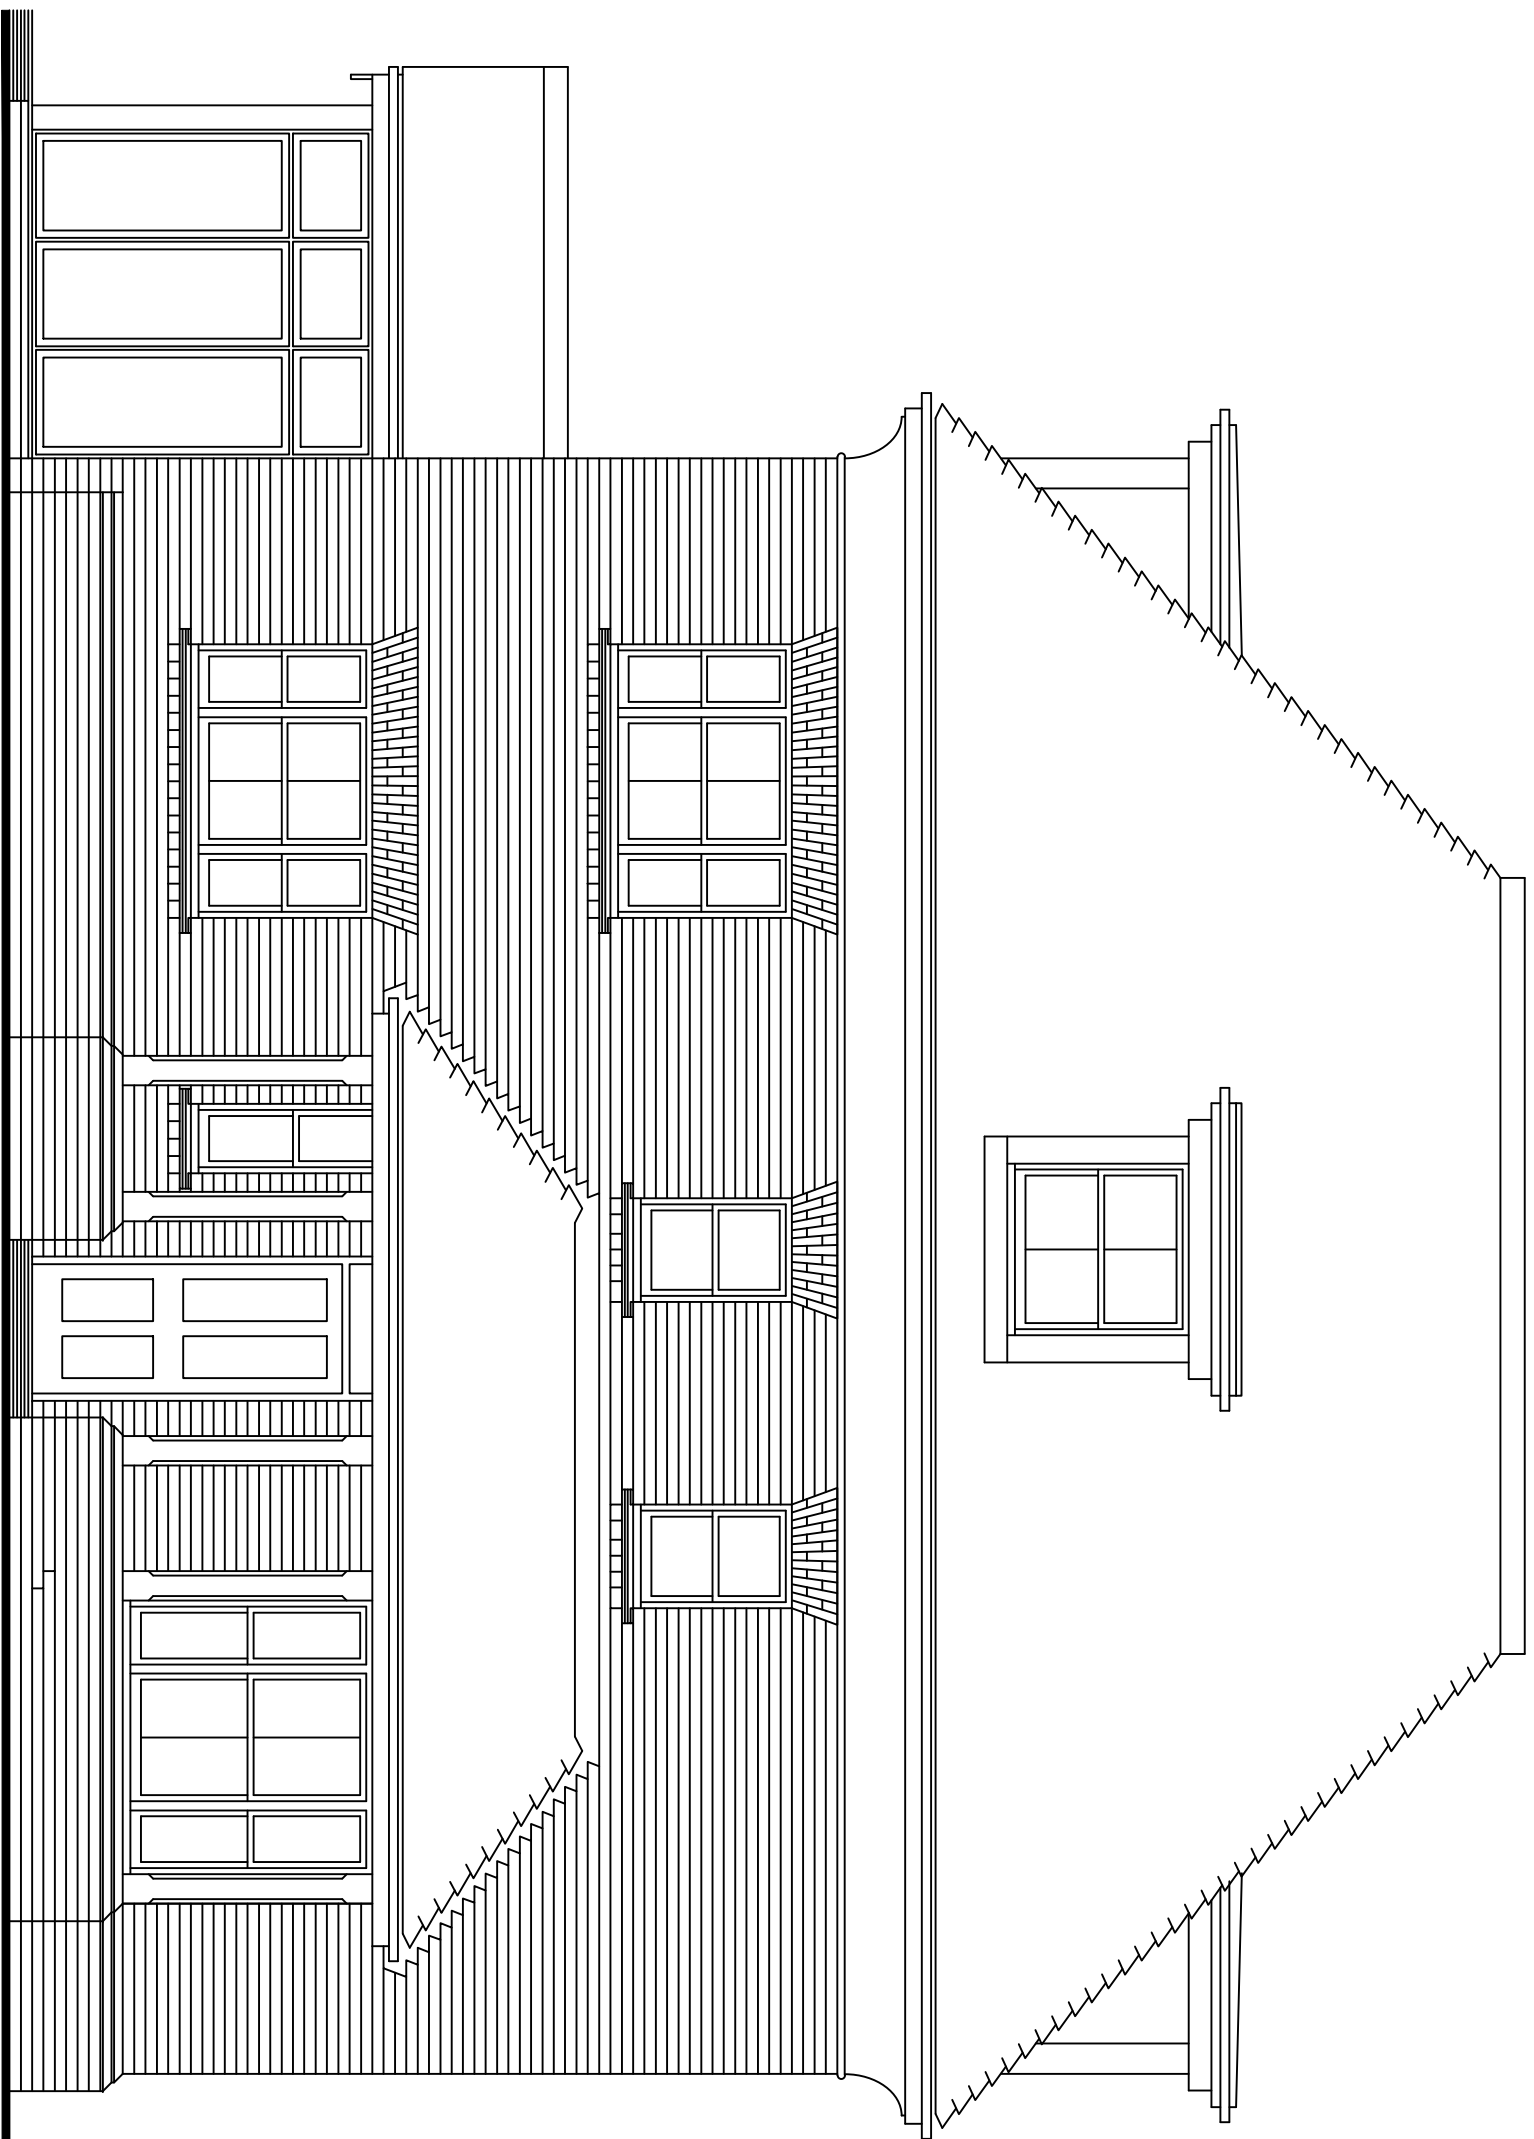


Side Elevation
Proposed



Front Elevation
Proposed

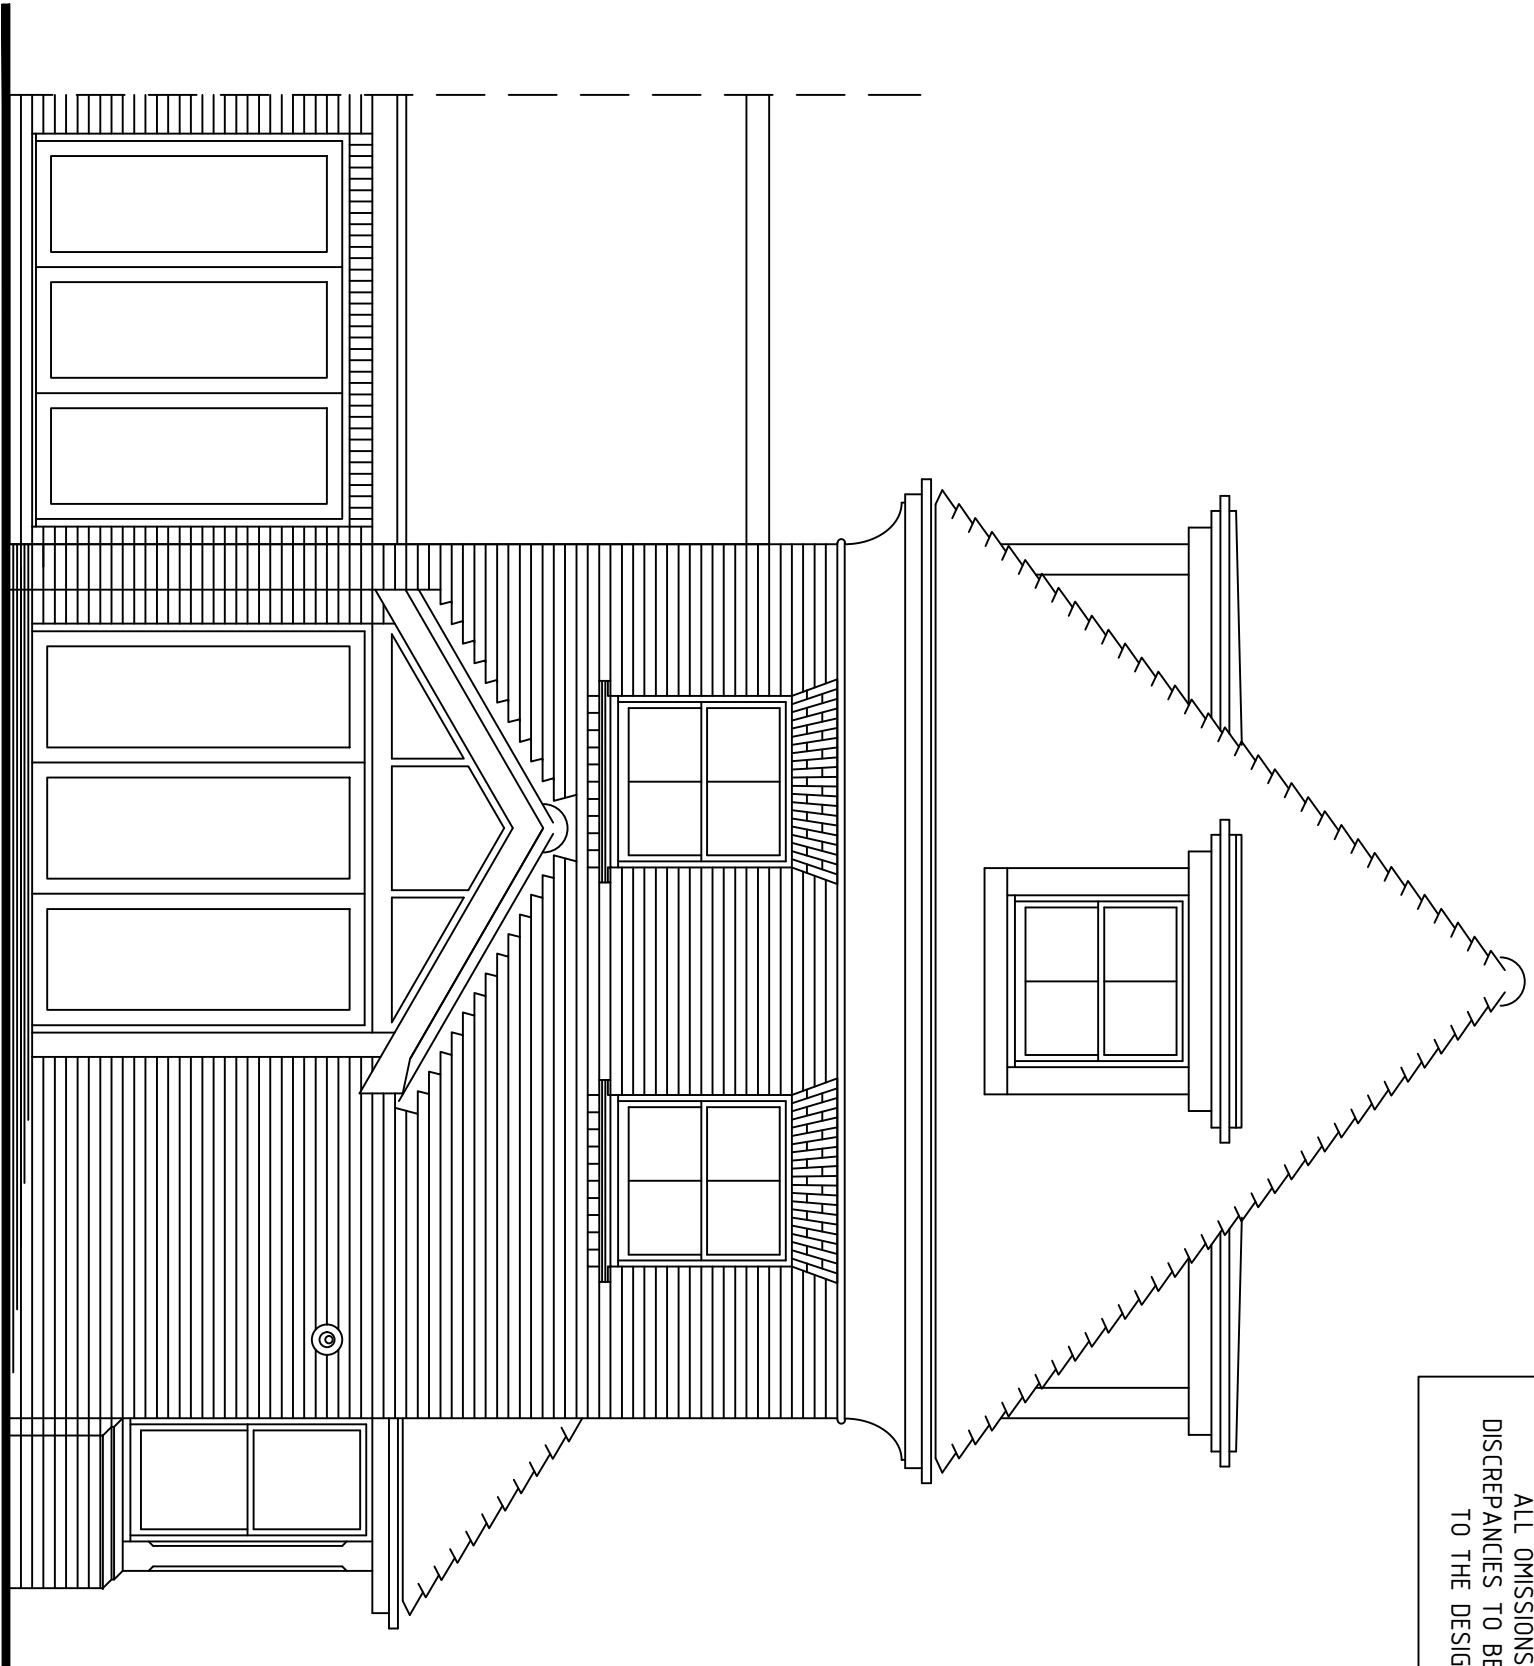

Rear Elevation
Proposed

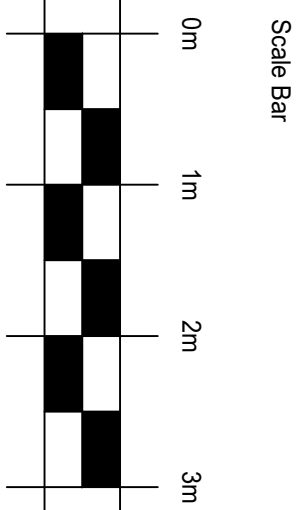

PROJECT ADDRESS
33 The Boulevard
Horsham
West Sussex
RH12 1EP

DRAWING TITLE
Proposed Elevations

DWG No. 26_001_P06_A

REV.	DRAWN	DATE	SCALE
A	CA	January 2026	1:50 @ A1