




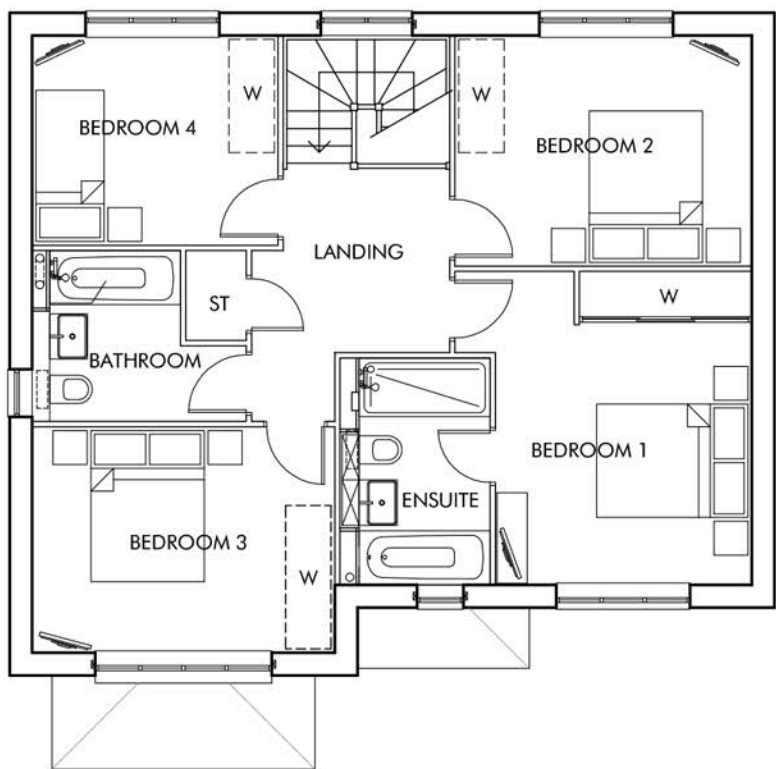

FIRST FLOOR

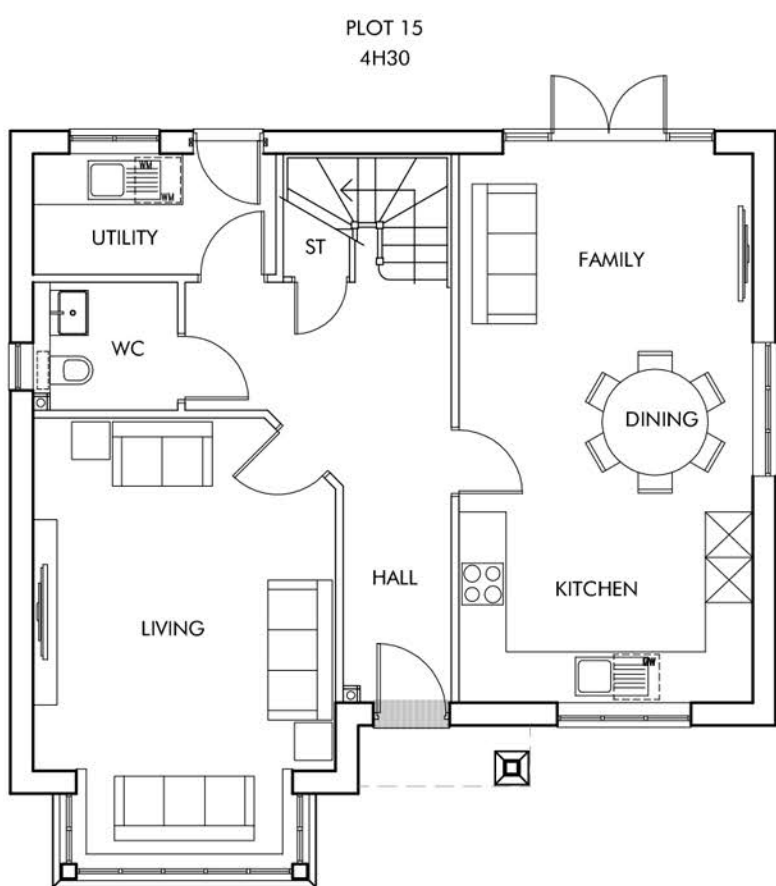

GROUND FLOOR PLAN

 

FRONT ELEVATION - A SCALE 1:50




SIDE ELEVATION D



REAR ELEVATION C



SIDE ELEVATION B

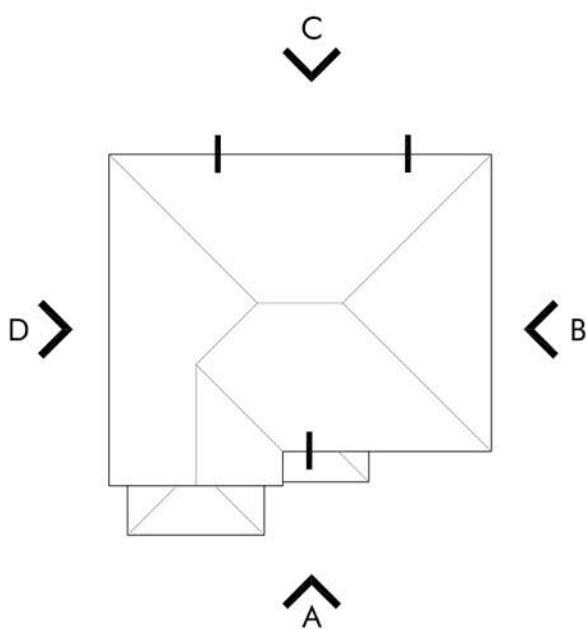

ROOF PLAN 1:200



KEY PLAN 1:2000

Berkeley
Designed for life

Omega
Architects

Unit 6, AC Court, High Street, Thomas Ditton, Surrey, KT7 0SR
T: 01372 470 313 W: www.omega-architects.co.uk

Client:

Project:

SOUTHWATER, PHASE 5

Drawing Title:

TYPE 4H30 - Plot 15

Plans & Elevations

Scale:

1:100 @ A1

(except where stated)

Revision

Drawn

Check

Date

Project No

Class

Dwg No

Status

Rev

2772 C 3045 PL A