


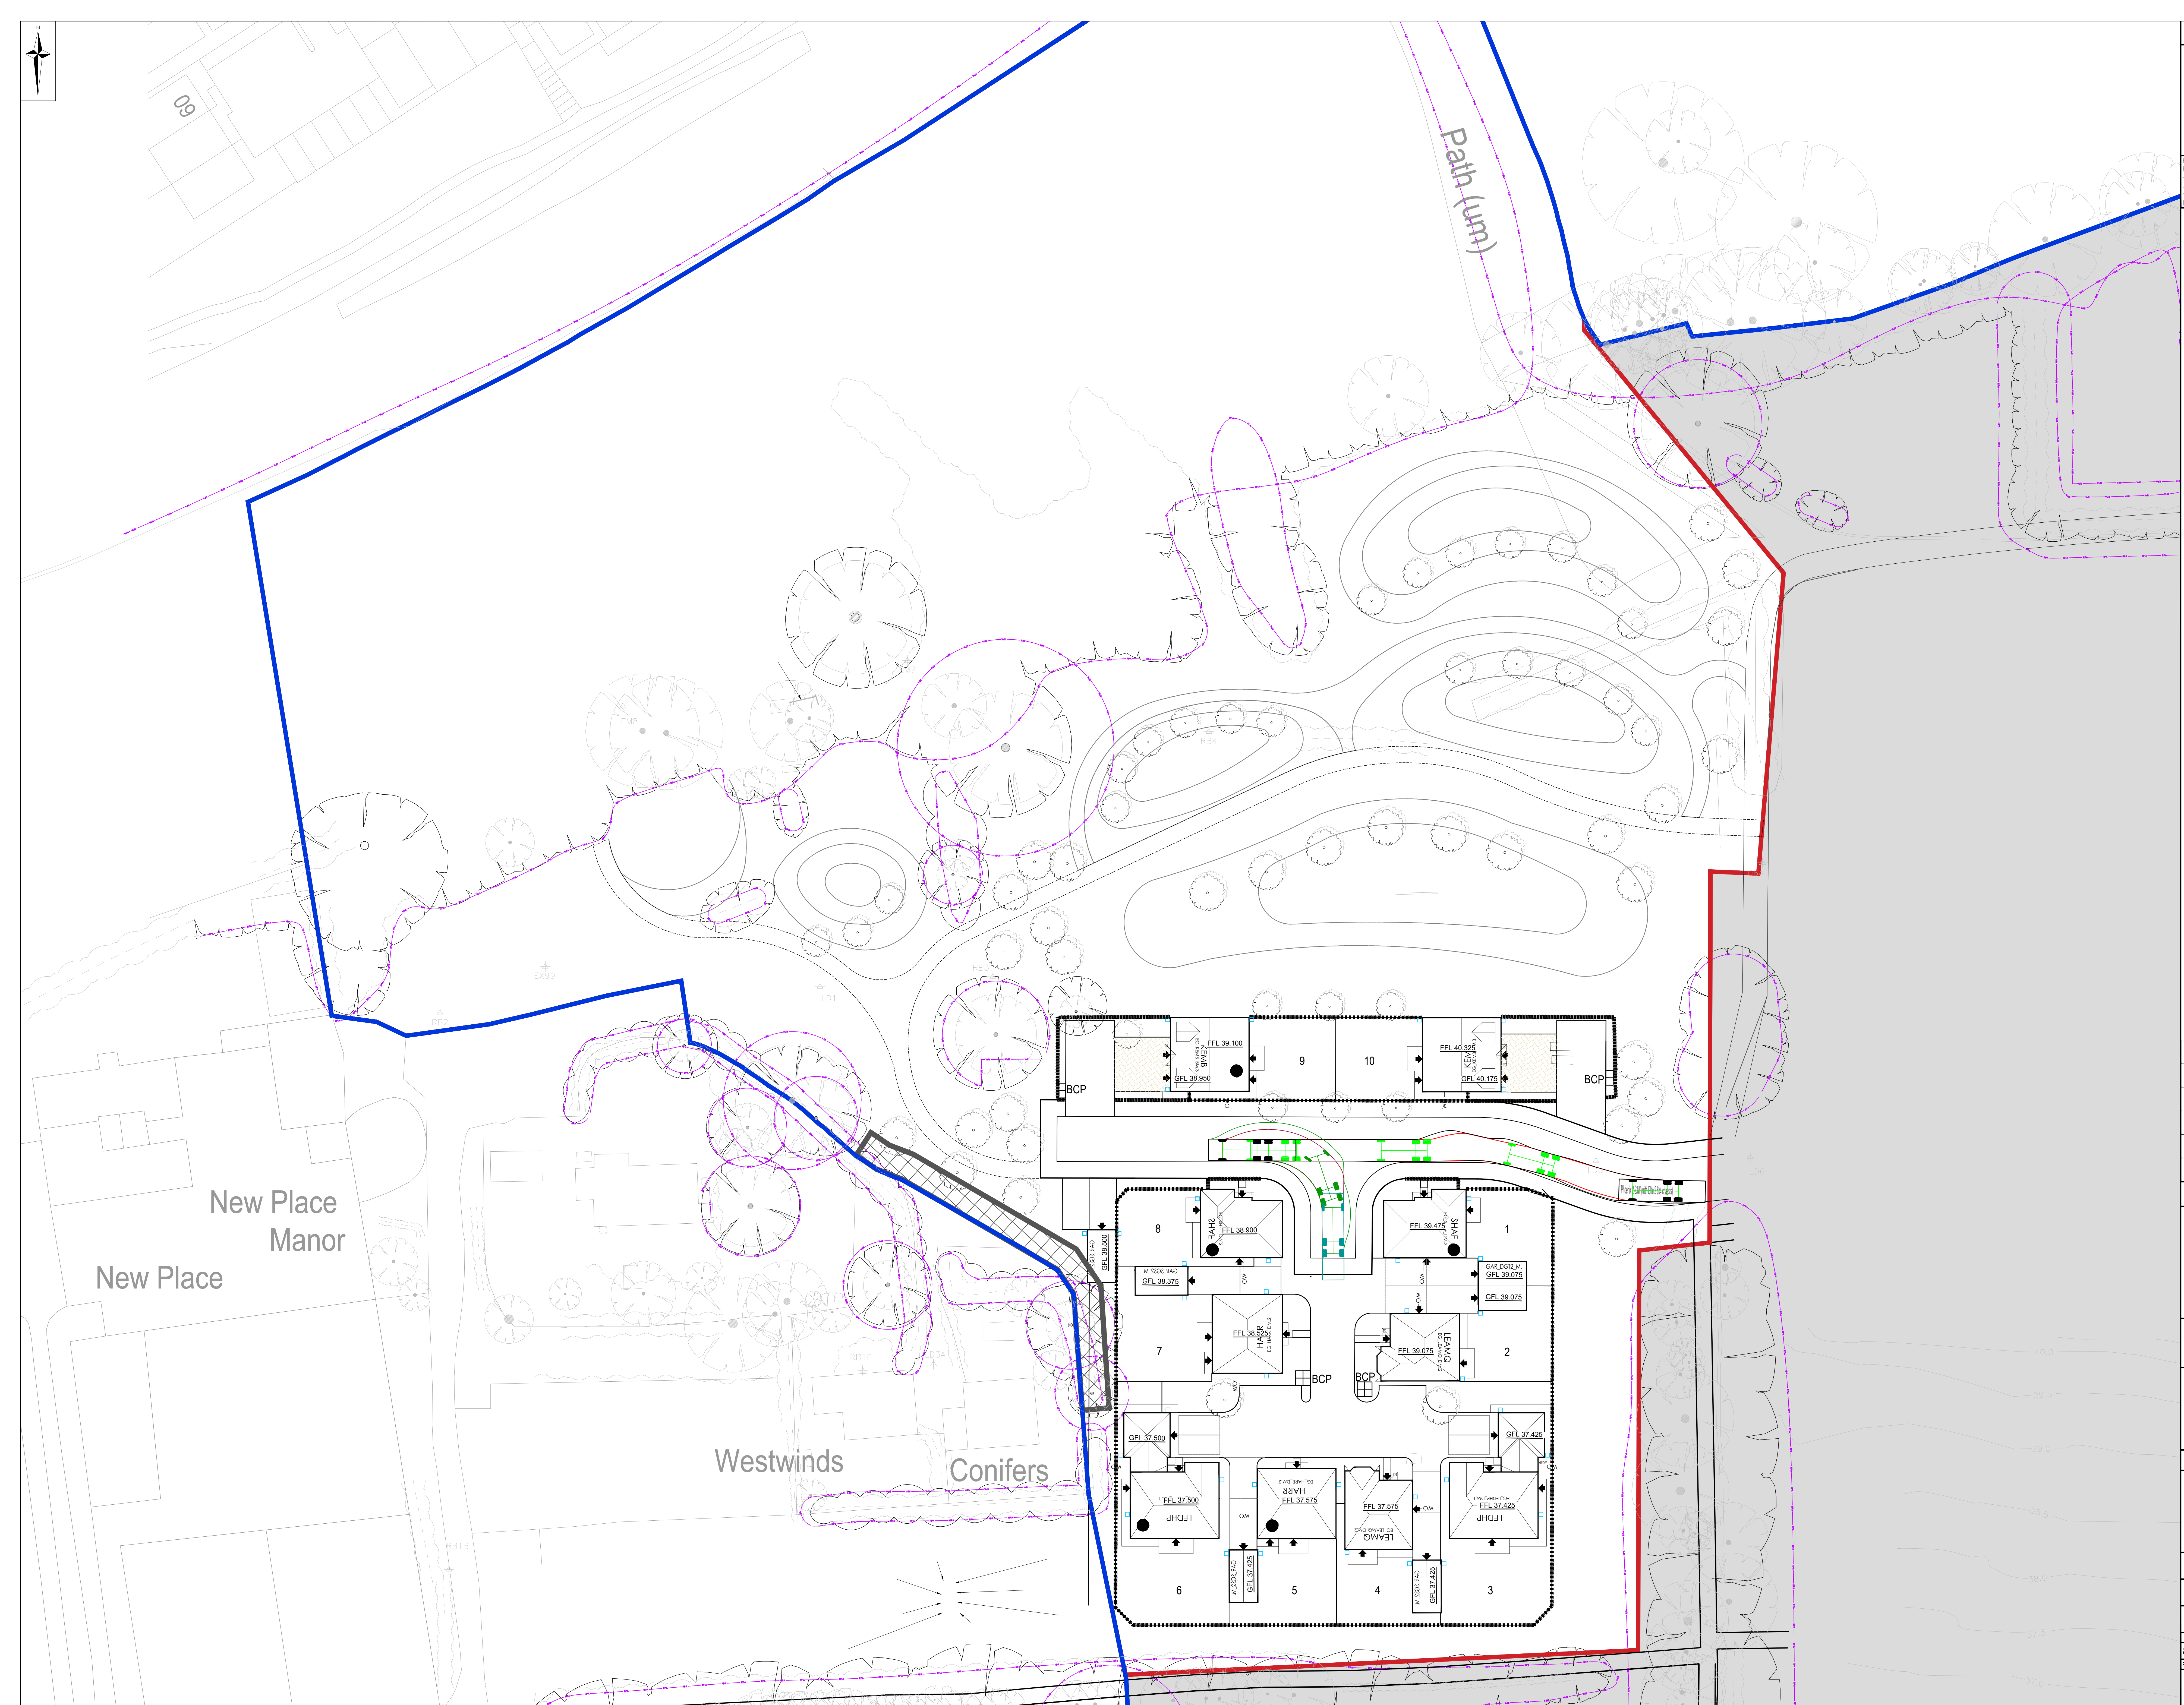


Abnormal or unusual residual risks associated with the design outcomes shown on this drawing are:-

RSK LDE LTD has followed its Design Risk Management process for Hazard Elimination and Risk reduction in developing the designs shown on this drawing.

Abnormal or unusual residual risks may be shown above where it is considered that such risk may not normally be expected by competent persons engaged on work of this nature or type.

Notes

1. This drawing is to be read in conjunction with all relevant Architects and Engineers drawings and specifications.
2. Topographical Survey and Levels from NJC Survey Ltd, Drawing Number S15172 Dated 18th March 2019
3. Layout based on Geoff Perry Associates Drawing Layout Rev E dated June 2025.
4. Do not scale this drawing.
5. This drawing is to be read in conjunction with all other relevant engineers, architects and specialist design drawings and details.
6. All dimensions are in meters unless noted otherwise.
7. Maximum reverse distance for the refuse vehicle is 20m + 25m Bin Drag to vehicle.
8. Residents 30m drag distance to Bin Collection Point

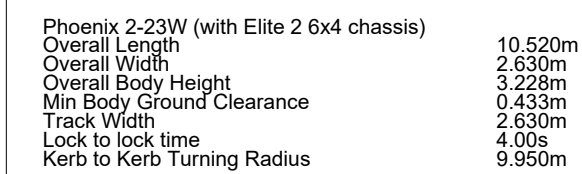

Legend

Phase 2 Planning Application Boundary

P06	29.06.2006	Drawing update to new site layout.	YP	AM	-
P05	23.06.2006	Tracking amended to suit new site plan.	YP	AM	-
P04	22.05.2005	Issued for Planning.	YP	AM	-
P03	19.05.06	Issued for Planning.	BP	YP	AM
P02	09.04.06	Refuse tracking and tuning area amended	BP	YP	AM
P01	07.04.06	Preliminary Issue	BP	YP	AM
Rev.	Date	Amendment	Drawn	Chkd	Appd



Client **BARRATT DAVID WILSON**
(SOUTHERN COUNTIES)

Project Title

NEW PLACE FARM. PULBOROUGH,
WEST SUSSEX
PHASE 2

Status	PLANNING
--------	----------

Drawing Title

REFUSE VEHICLE TRACKING

Drawn	Date	Checked	Date	Approved	Date
BP	07.04.26	YP	07.04.26	AM	07.04.26

Scale 1:250	Orig Size A0	Dimensions m
----------------	-----------------	-----------------

Project No. 890815	Drawing File 890815-RSK-ZZ-XX-DR-C- 8028 -Phase 2 Refuse Vehicle Tracking.dwg
------------------------------	---

Drawing No.							Rev.
890815	RSK	ZZ	XX	DR	C	8026	P06
Project	Orig	Vol/Sys	Lev./Loc	Type	Role	Draw. No.	

