




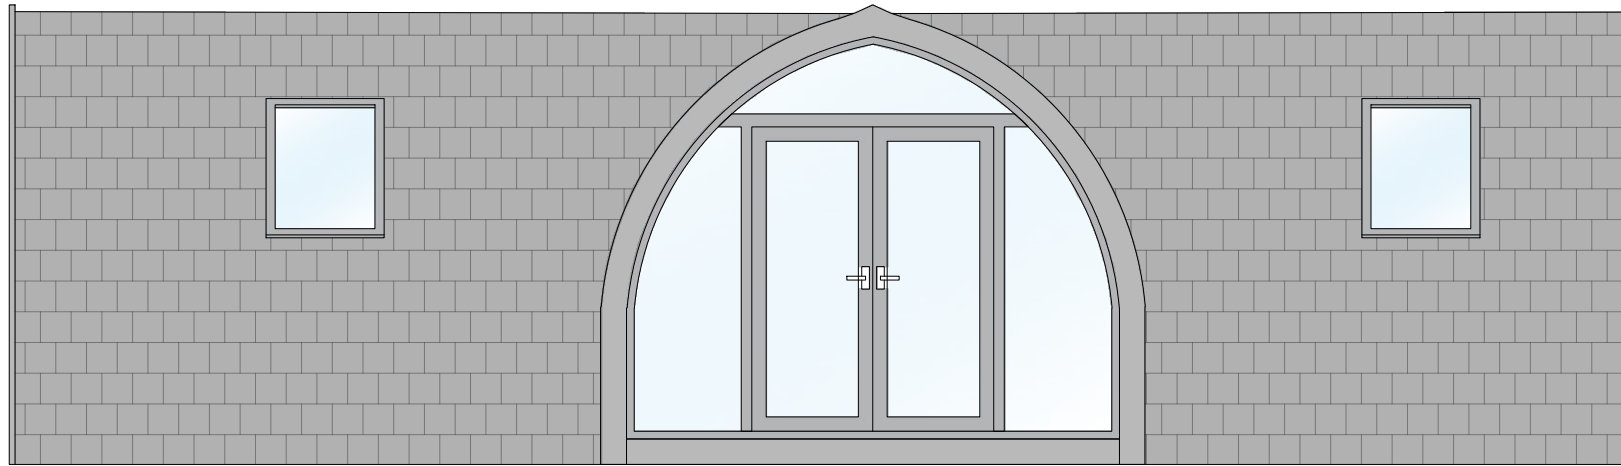


FRONT ELEVATION

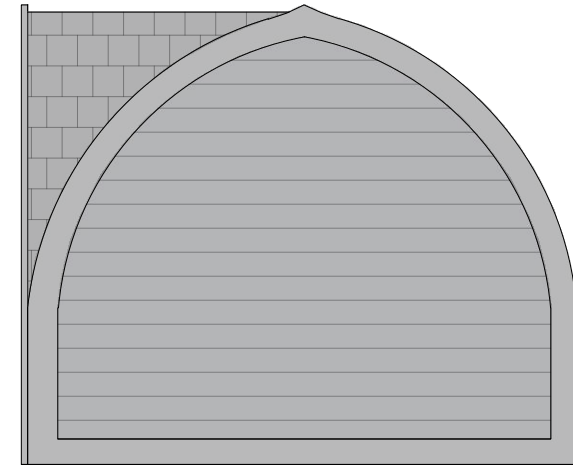


RIGHT ELEVATION

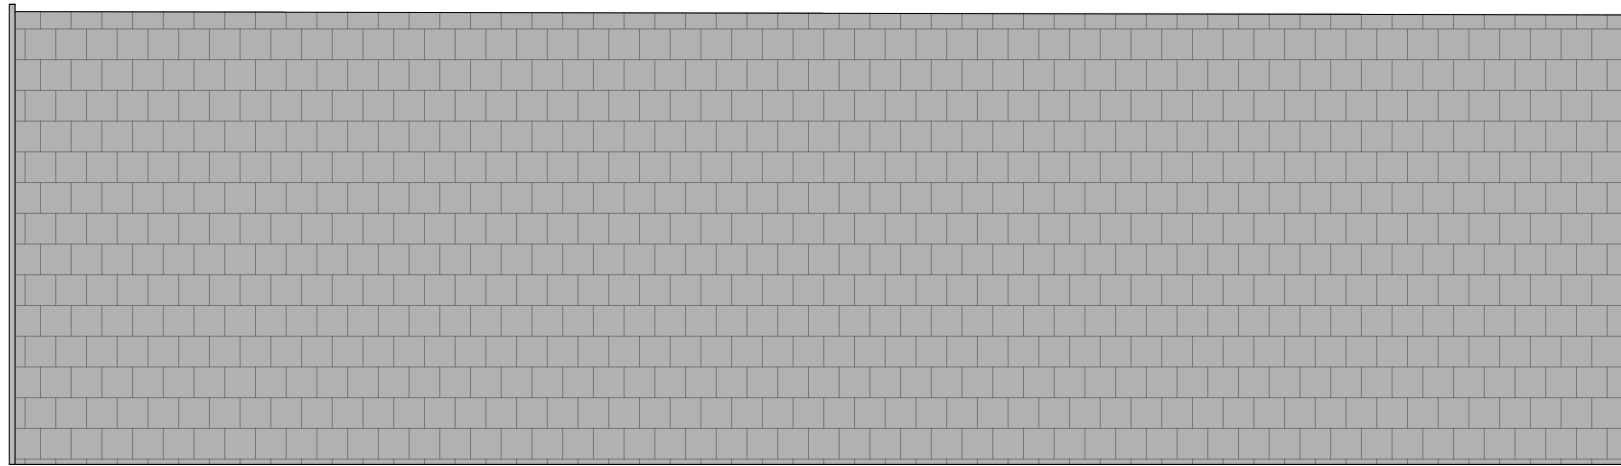


REAR ELEVATION

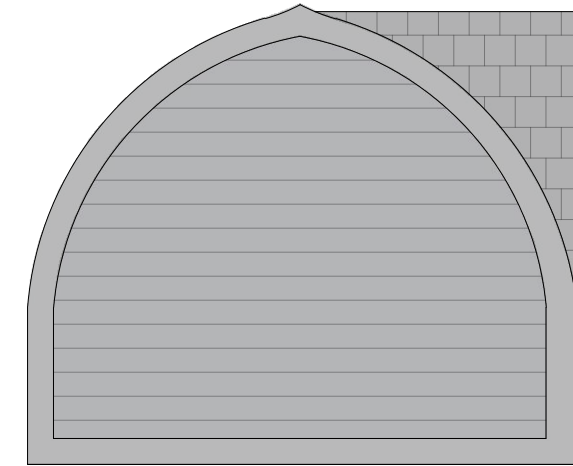

LEFT ELEVATION

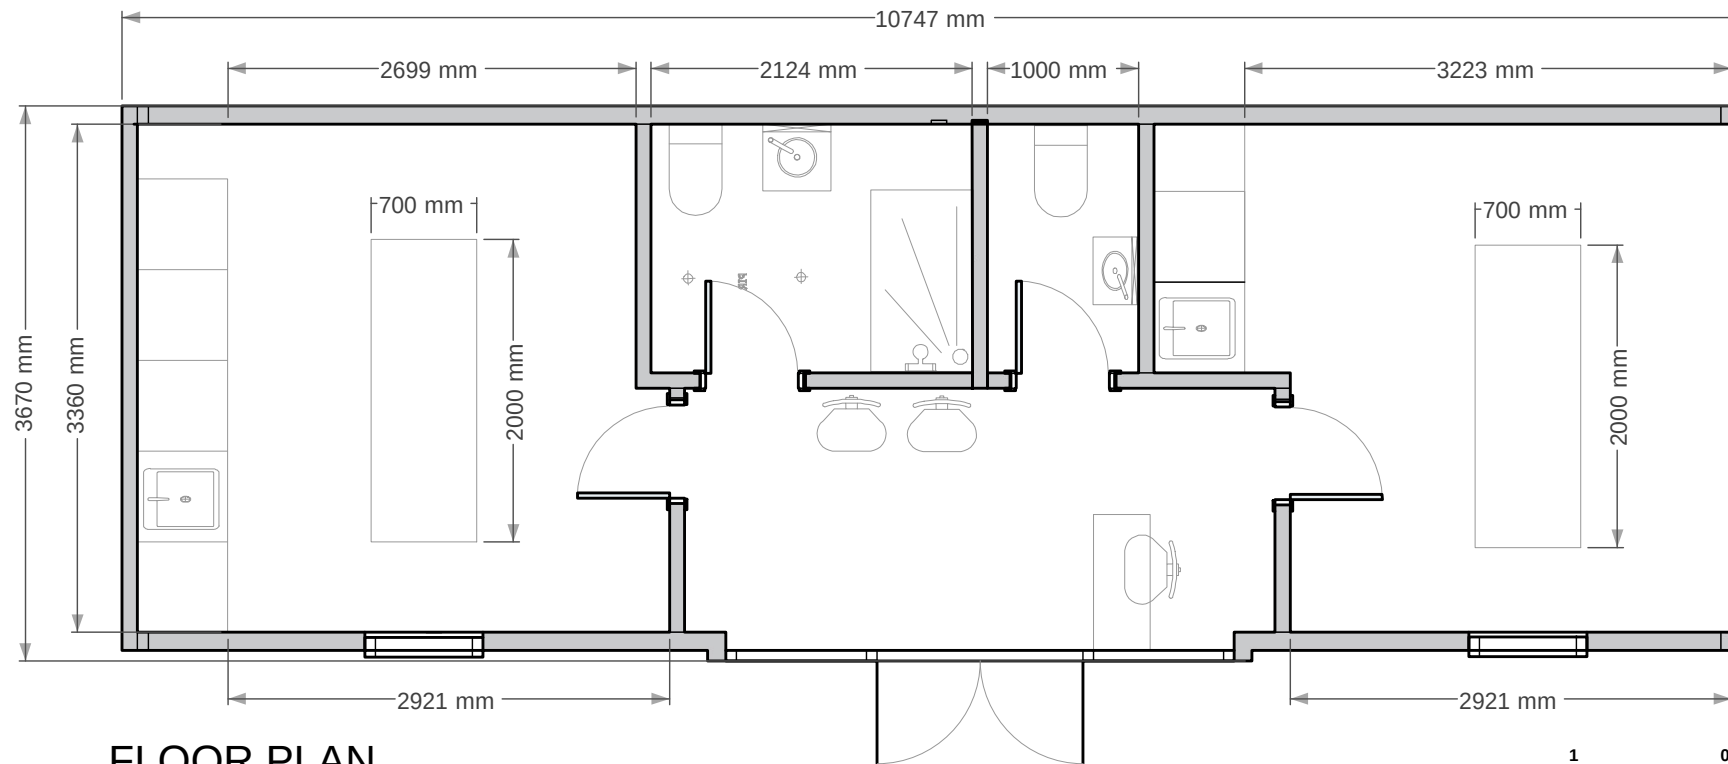

FLOOR PLAN

 



Revision: -
Date: -
Scale: 1:50 @ A3
Drawn By: XD
CAD Dwg File:
Checked By:

Bespoke Pod Design