






FRONT ELEVATION

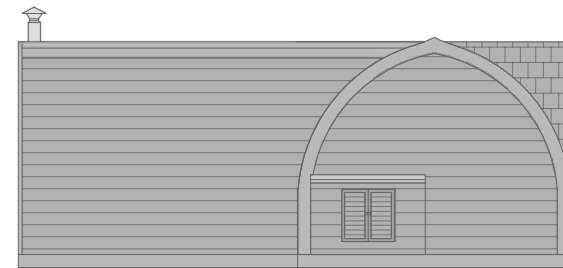


END ELEVATION

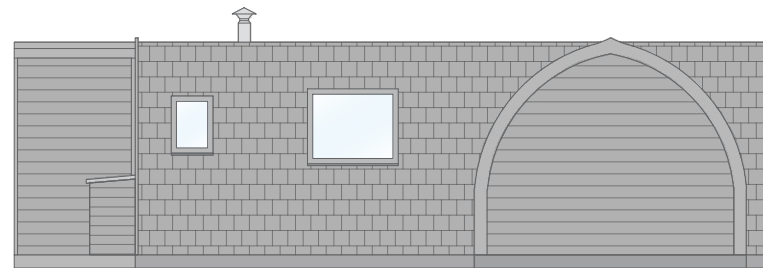


REAR ELEVATION

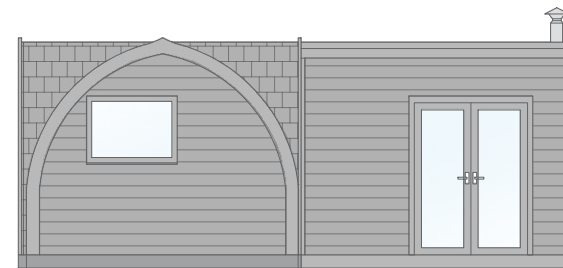

END ELEVATION

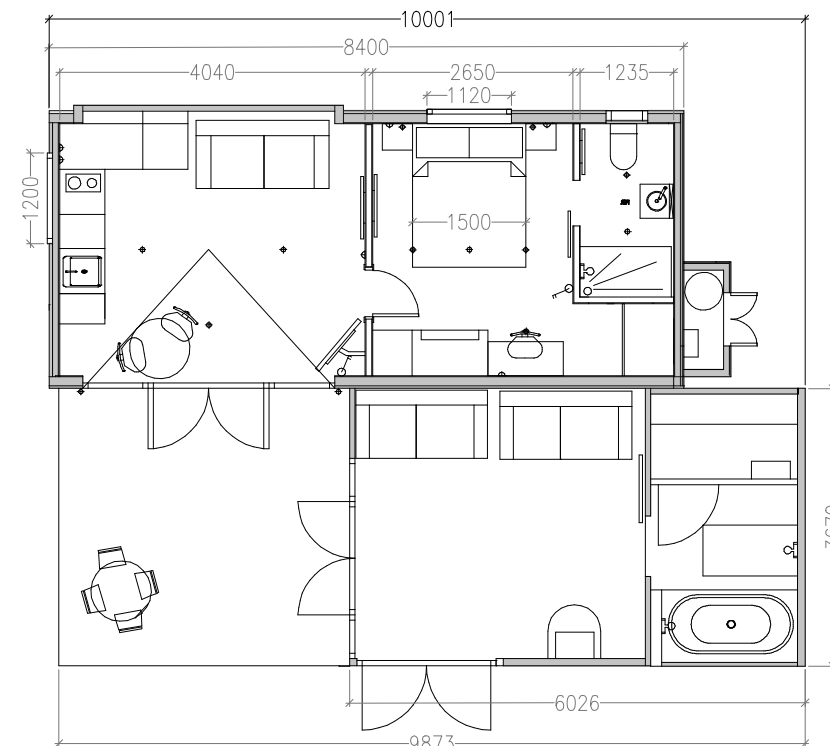

FLOOR PLAN

 

GLampitect

Revision:
Date: -
Scale: 1:100 @ A3
Drawn By: XD
CAD Dwg File:
Checked By:

Bespoke Pod Design